




- Legend**
- Existing trees and hedgerows to be retained and protected during construction.
 - Proposed tree planting within soft landscape. See tree pit detail on Sheet 6.
 - Proposed multi-stem tree planting.
 - Projected tree canopy at 25 years, as per the Projected Canopy Radius Calculator data.
 - Proposed fruit tree planting.
 - Proposed specimen shrub planting.
 - Proposed climbing planting. Trained up adjacent wall/fence with galvanised wires and hooks set 250mm apart.
 - Proposed single species hedge planting. To be maintained up to 1m height.
 - Proposed species-rich mixed native hedge planting. To be maintained at min. 2.0m height.
 - Proposed 1.8m high instant hedge, in 1m troughs or as supplied. To be maintained at min. 1.8m height.
 - Proposed ornamental mix planting. Planted in groups of 3, 5, 8 of the same species. To receive 75mm bark mulch after planting operations.
 - Proposed native/naturalised mix planting. Planted in groups of 3, 5, 8 of the same species. To receive 75mm bark mulch after planting operations.
 - Proposed marginal/aquatic mix planting. Planted in groups of 3, 5, 8 of the same species.
 - Proposed rain garden mix planting. Planted in groups of 3, 5, 8 of the same species.
 - Proposed Shade and Drought Resistant Lawn Turf or equivalent - Plots Landscaping.
 - Proposed EG22 Strong Lawn Grass Mixture or equivalent - POS Amenity Areas. Supplied by Emorsgate Seeds.
 - Proposed EH1 Hedgerow Mixture or equivalent - Existing Hedges. Supplied by Emorsgate Seeds.
 - Proposed EM2 Standard General Purpose Meadow Mixture or equivalent - Grass Verges. Supplied by Emorsgate Seeds.
 - Proposed EM3 Special General Purpose Meadow Mixture or equivalent - Sitewide Grass Areas. Supplied by Emorsgate Seeds.
 - Proposed EM6 Meadow Mixture for Wetlands or equivalent - Floodplain Areas and SuDS. Supplied by Emorsgate Seeds.
 - Cut lines.

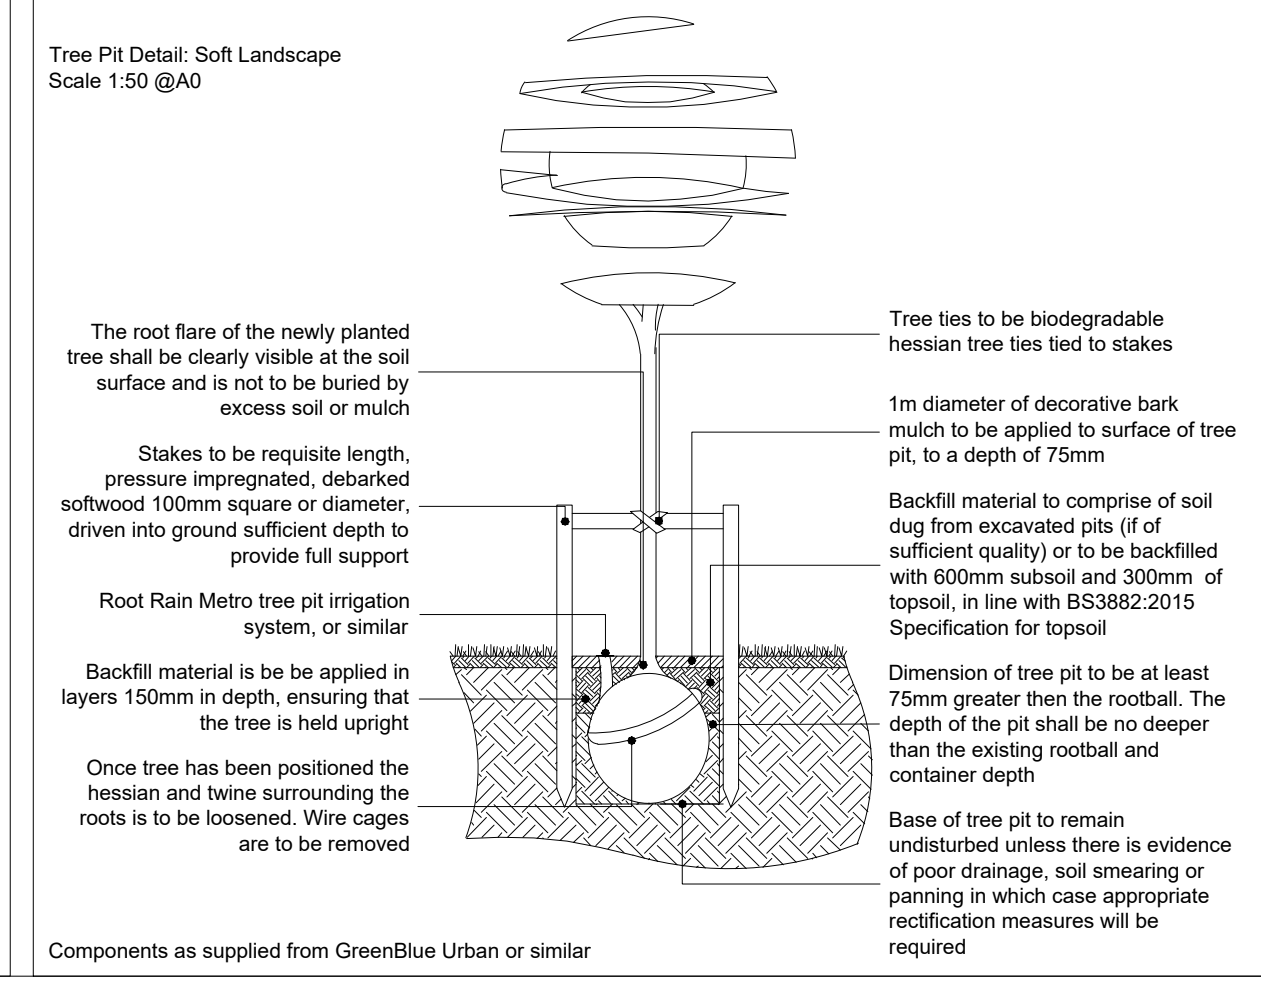

SPECIFICATION
All works to comply with the written Soft Landscape Specification.

NOTES:
DO NOT SCALE FROM DRAWING
NOT FOR CONSTRUCTION, FOR PLANNING PURPOSES ONLY

Rev	Date	Details	Drawn
E	02/09/26	Layout revision	IS
D	10/03/26	Scalebar added	IS
C	19/02/26	Adding 4 native trees for ENG requirements ALK	ALK
B	17/02/26	Layout revision and comments	ALK
A	30/01/26	Additional trees	IS

ACD ENVIRONMENTAL
HEAD OFFICE
Rodbourn Road Business Centre, Grange Lane,
Malmesbury, SN16 0ES
Tel: 01463 825645

Unit 7, Godalming Business Centre, Woodstock Way,
Godalming, GU7 1HP
Tel: 01483 425774

Suite 6, Crescent House, Tonge Close,
Eastleigh, SO50 9SX
Tel: 02382 026300

email: mail@acdenv.co.uk
www.acdenvironmental.co.uk

Wain HOMES

scheme: Land off Blind Lane,
Southwick
client: Wain Homes
drawing: Soft Landscape Layout
date: December 2025
scale: 1:500@A0
drawing no: WAIN24897-10
drawn: IS checked: JC

Copyright of ACD Environmental Ltd. All rights reserved in Chapter IV of the Copyright, Designs and Patents Act 1988 have been generally reserved 2021. Copyright of the plan remains with ACD until all fees have been paid in full.