


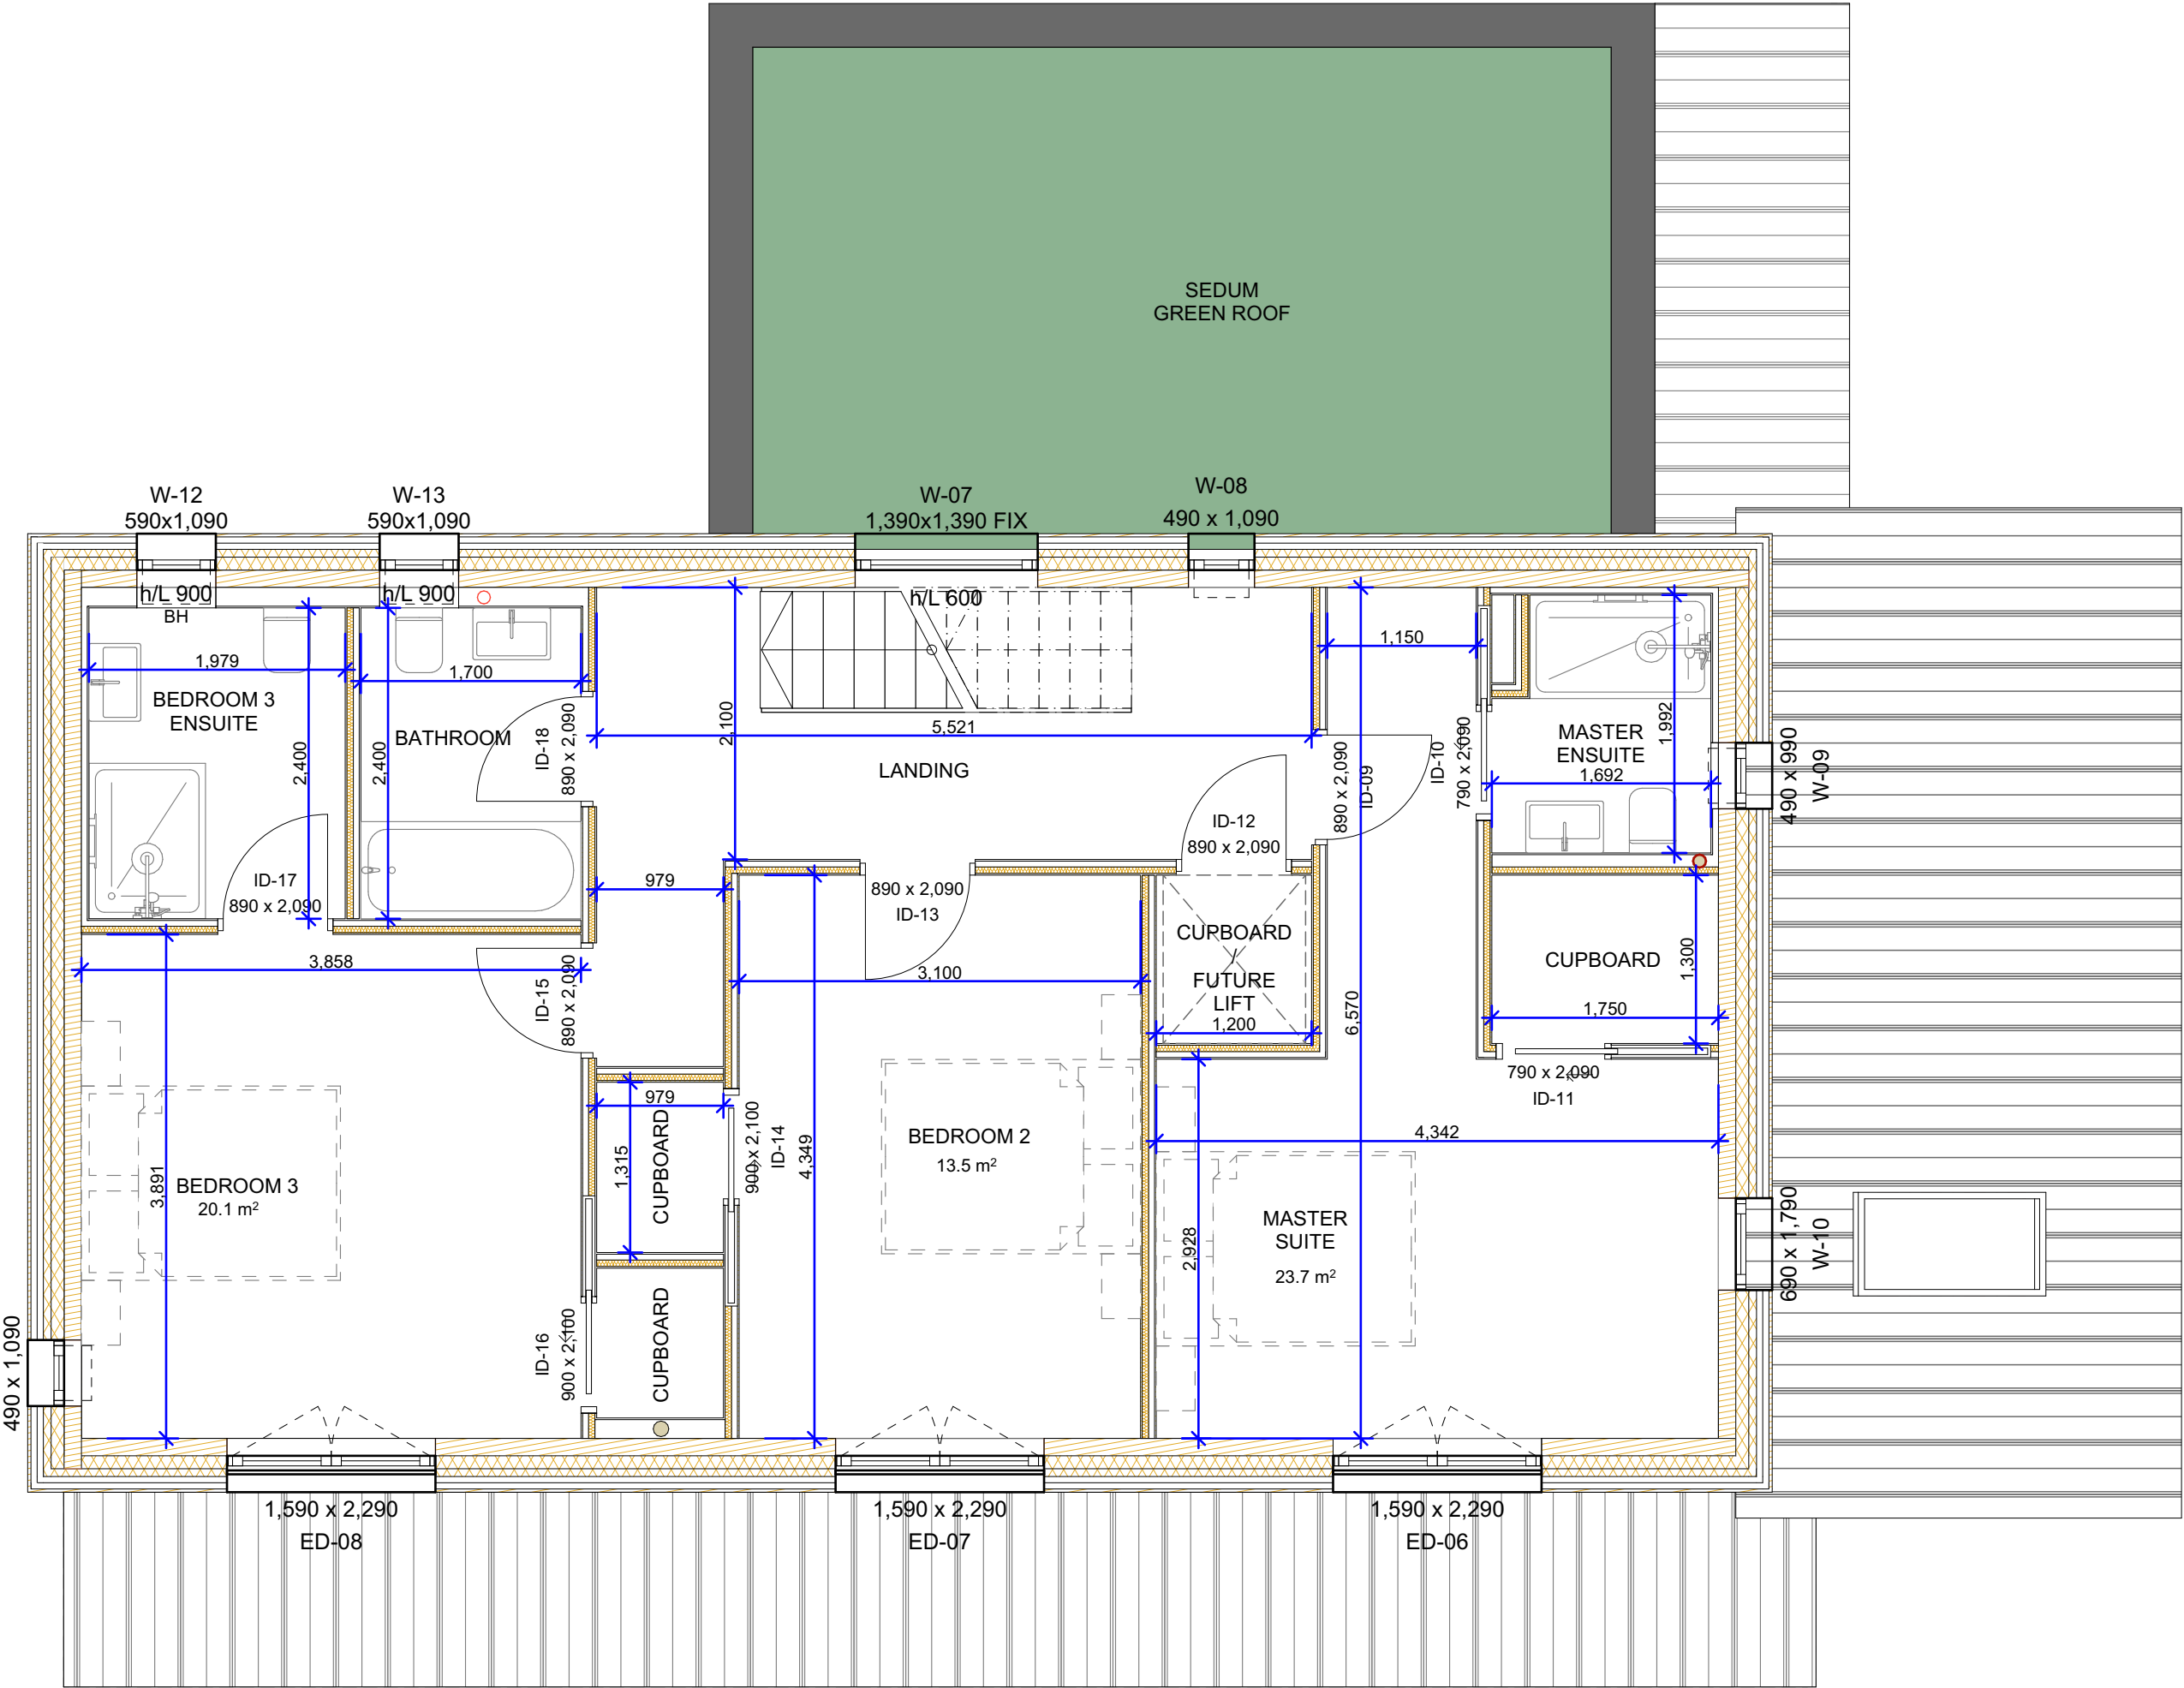

These drawings are for illustrative purposes only and remain property of Honka UK Ltd. Under copyright law the use and copying of these drawings is not permitted without written consent of Honka UK Ltd. Final details and dimensions to be checked on construction drawings. © Honka UK Ltd 2024



Revision History			
RevID	Modified by	Change Name	Date



Malmsmead,
Manor Rd, Landkey,
Devon, EX32 0JJ
Tel: (01271) 325516
robert.clarke@lodgico.co.uk

HONKA
HCL134
Robinson-Gordon

7 The Stocks
Seend
Melksham
SN12 6PL

Drawing Status
PLANNING

Designer
TC

Date
25.09.2026

Drawing Scale
1:50 @ A3

Revision
-

Drawing Number
02 -

Drawing Name
7 The Stocks - First Floor

CAD Name
Robinson-Gordon Sketch Final.pln

Contract Number
#Pin