




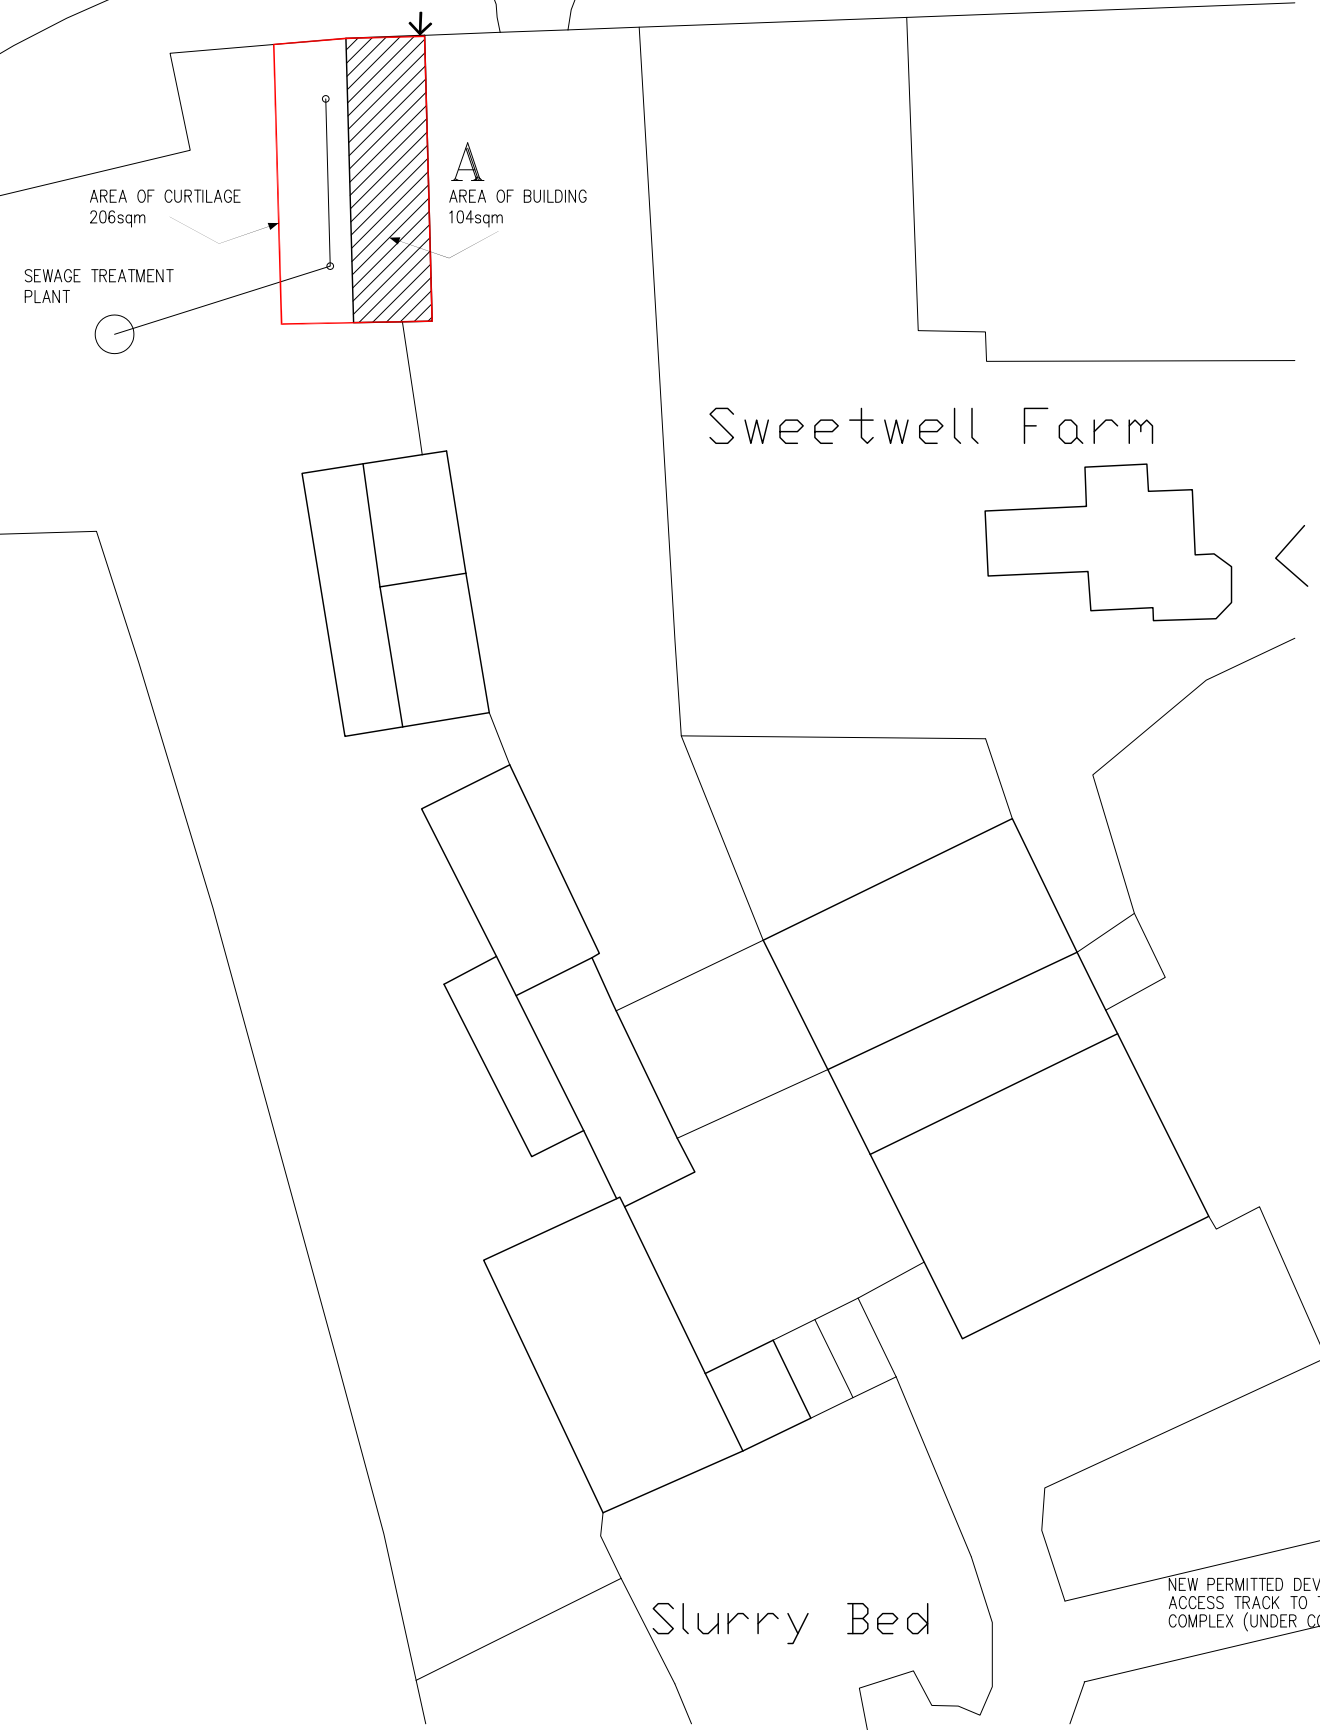

BLOCK PLAN 1:500

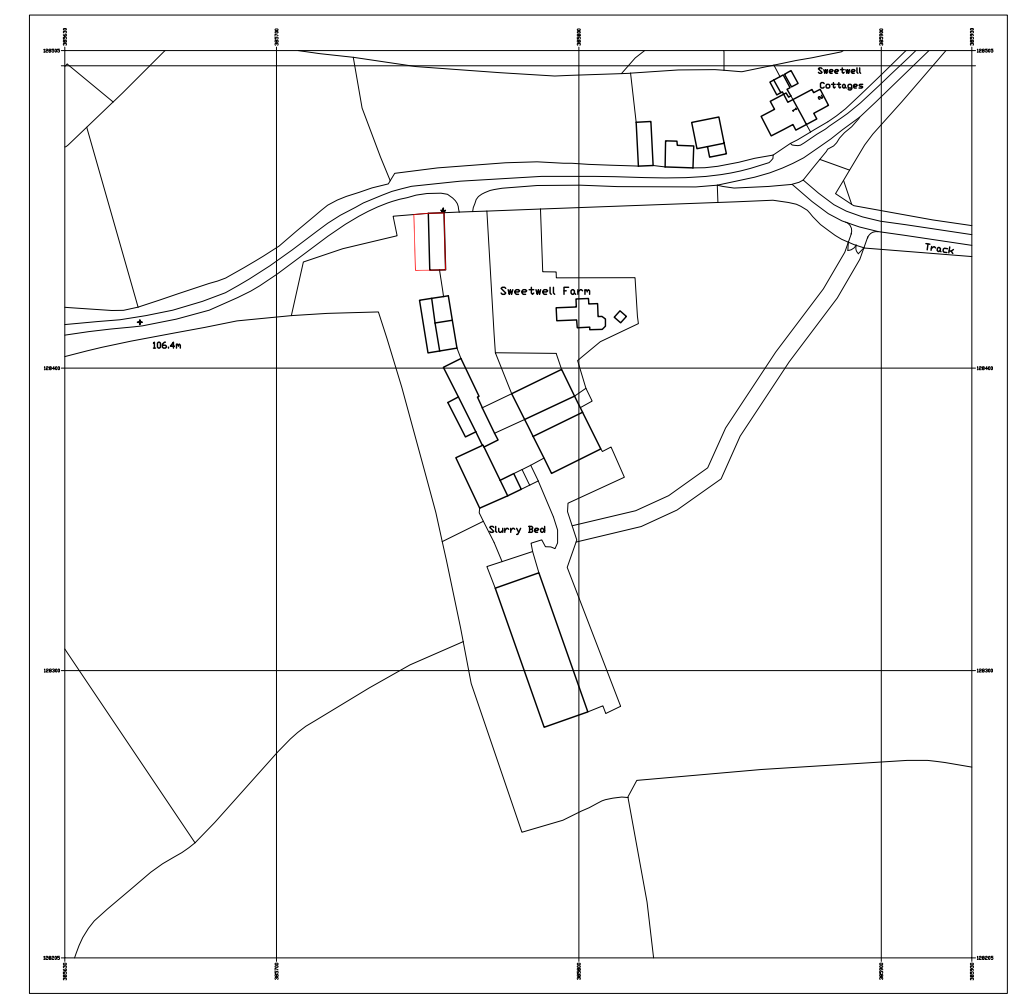

LOCATION PLAN 1:2500

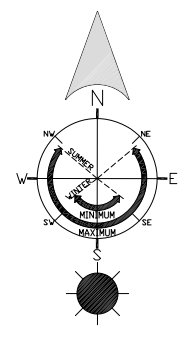

BLOCK AND LOCATION PLANS
 SWEETWELL FARM, SEDGEHILL
 SHAFTESBURY, DORSET, SP7 9JB
 FOR MR A DRAKE