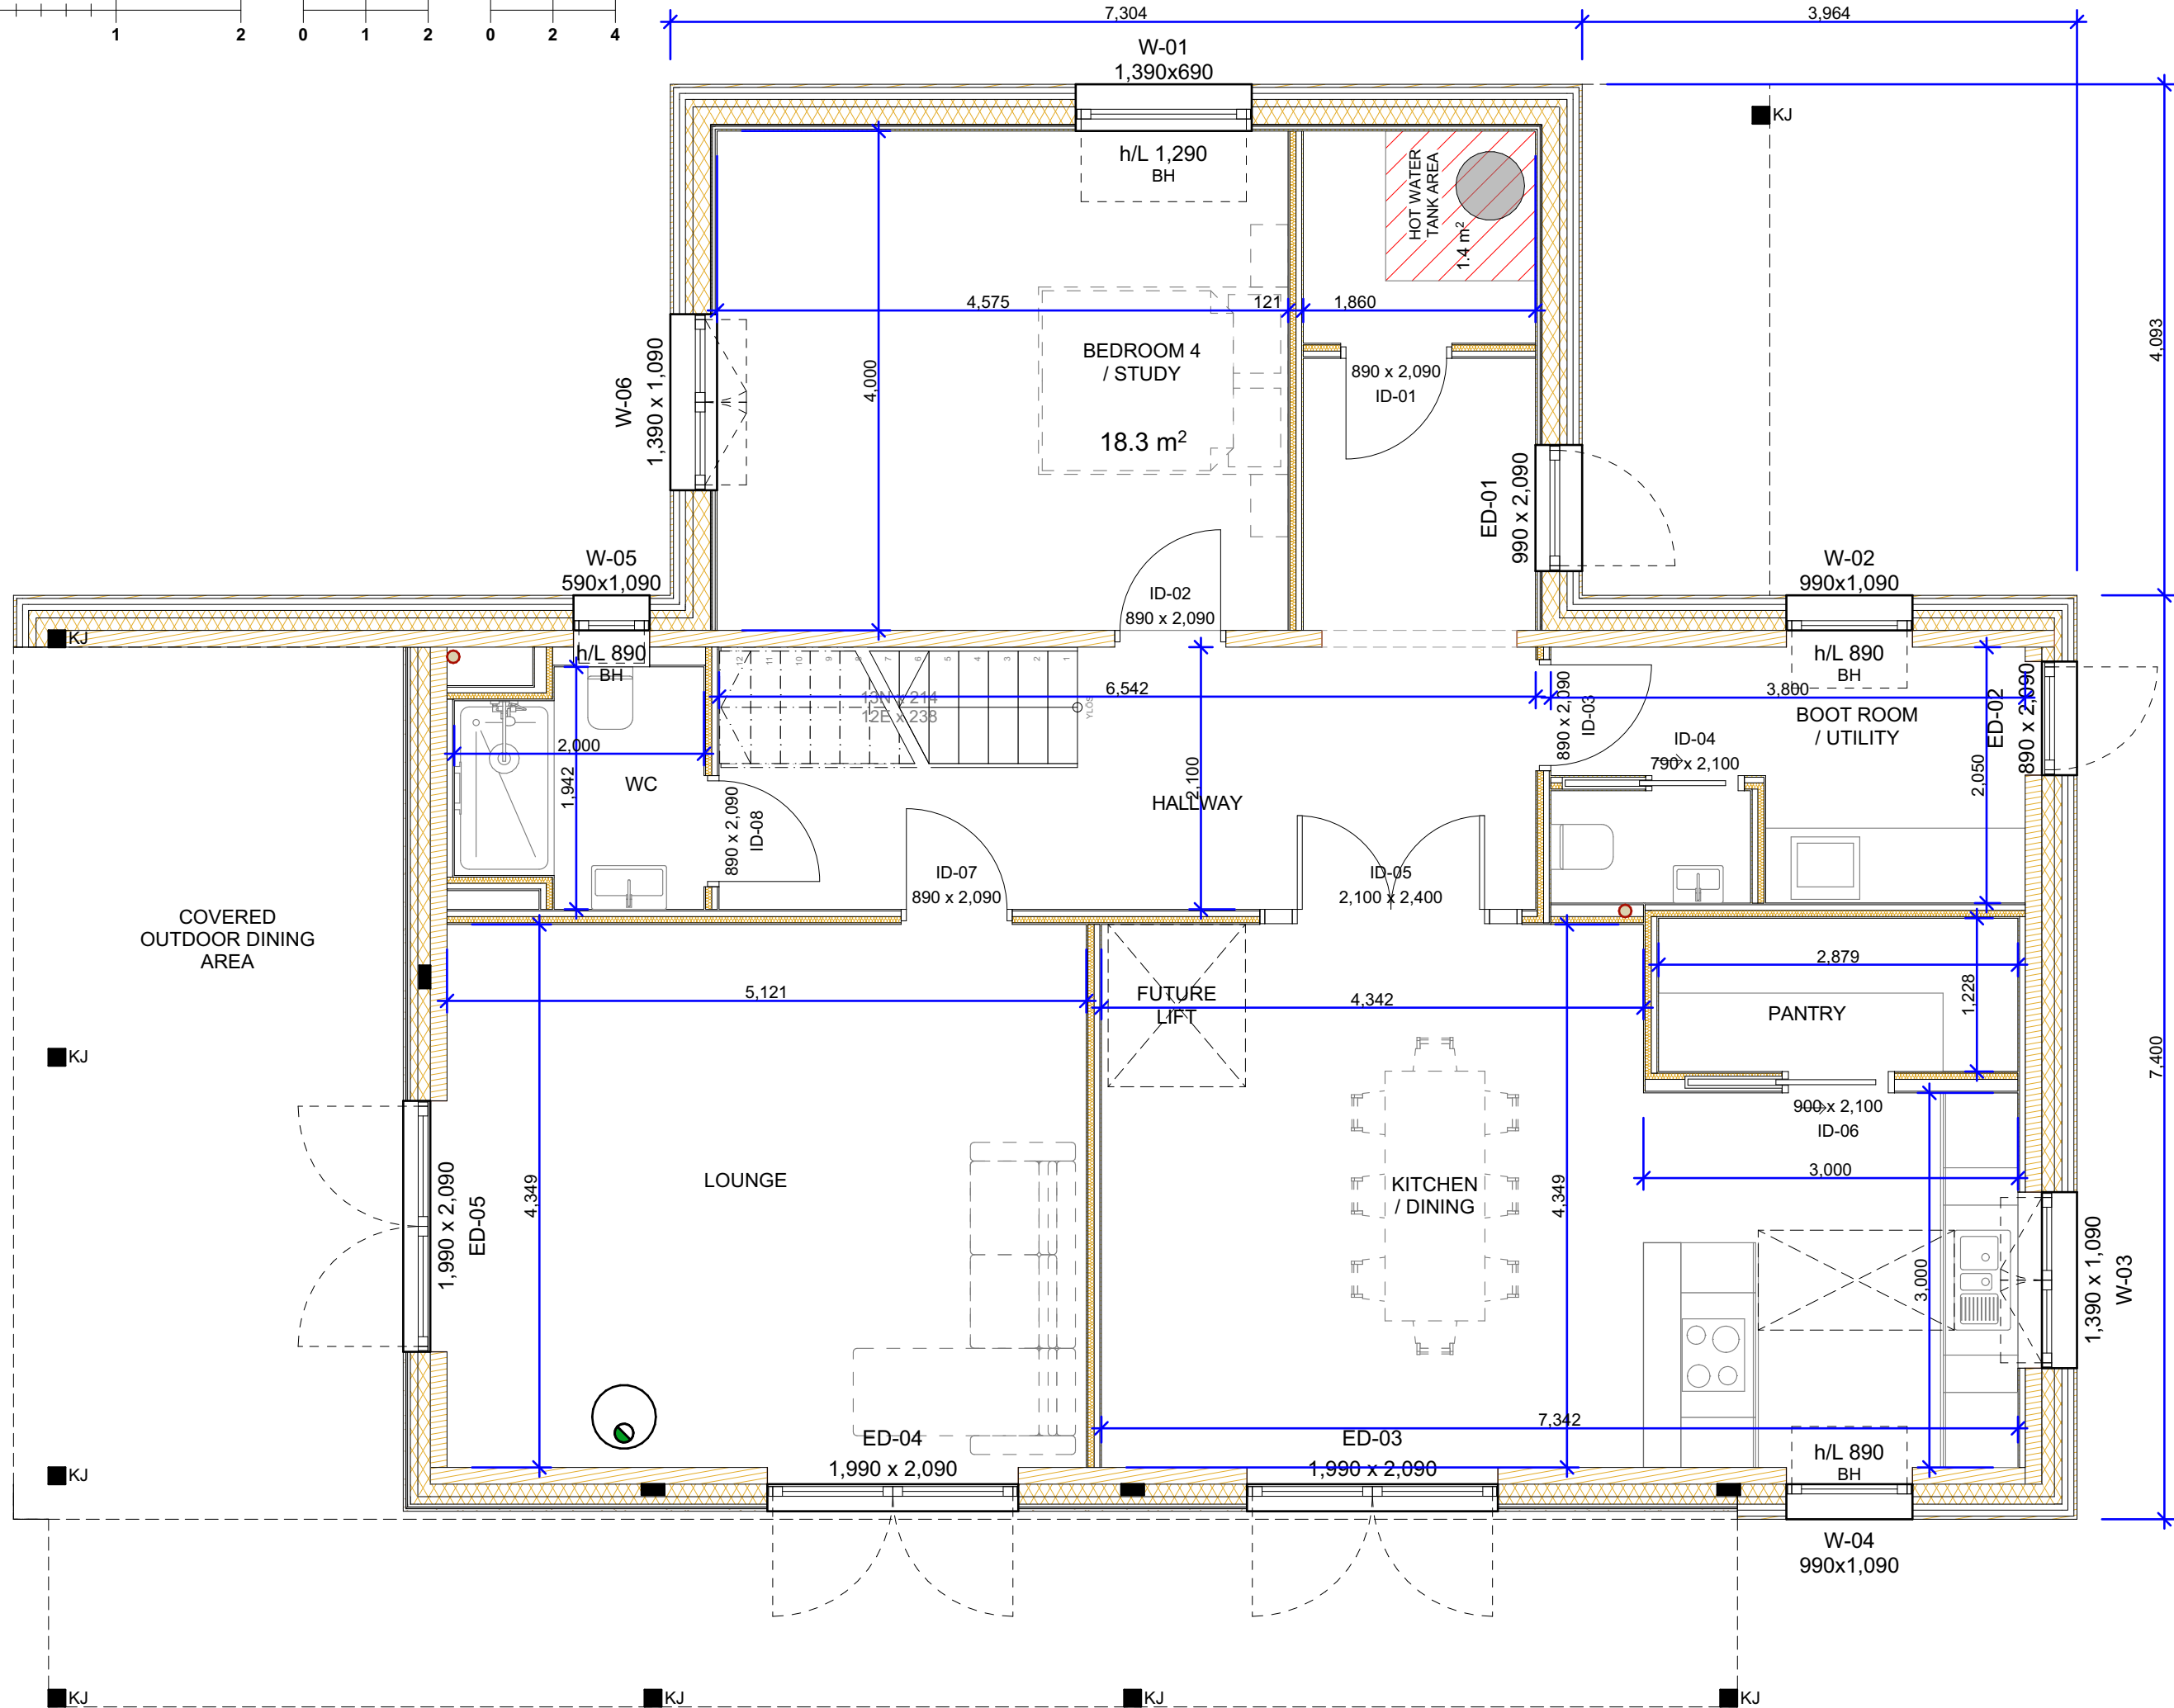


[illegible]

HONKA
HCL134
Robinson-Gordon

Drawing Status	
PLANNING	
Designer	Date
TC	25.09.2026
Drawing Scale	Revision
1:50 @ A3	-

Drawing Number	Drawing Name
01 -	7 The Stocks - Ground Floor

CAD Name	Contract Number
Robinson-Gordon Sketch Final.pln	#PIn