


The Durhams

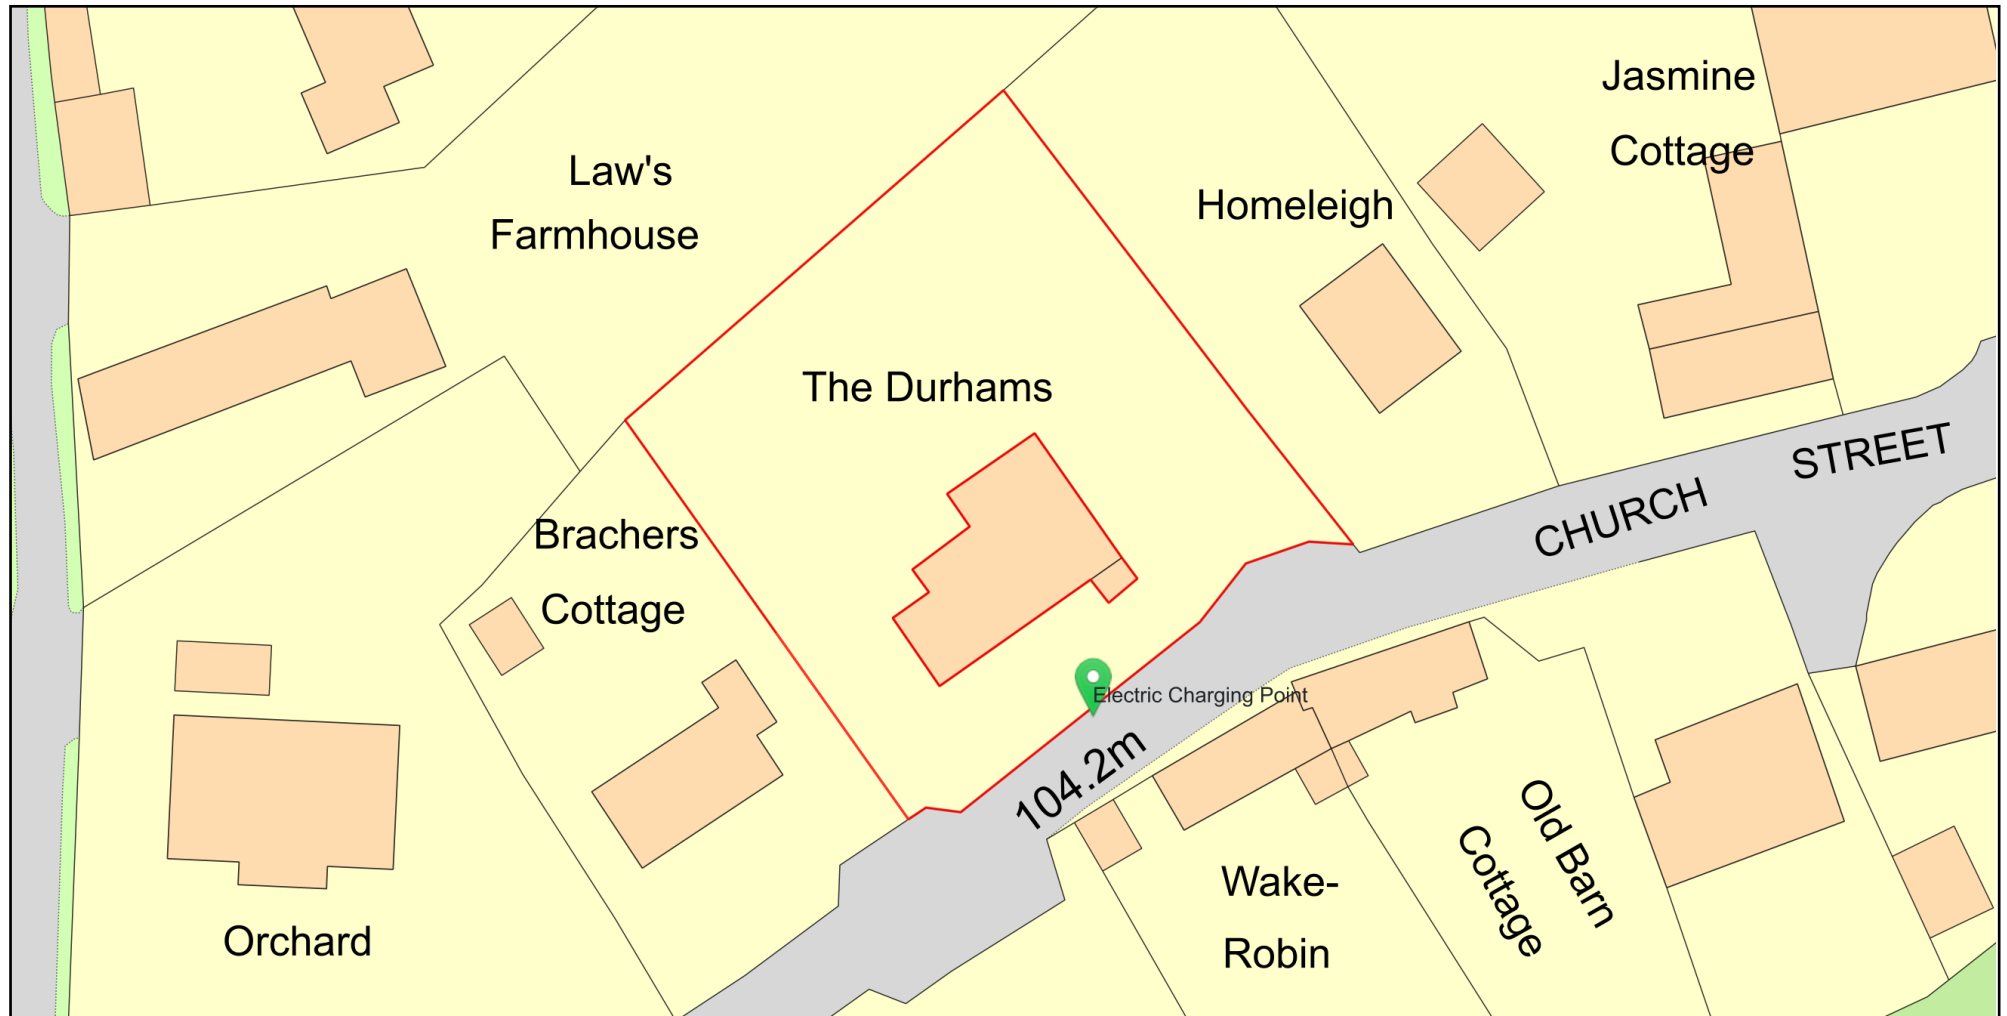

0 20
Metres



Plan Produced for: Paul Fletcher

Date Produced: 30 Sep 2026

Plan Reference Number: TQRQM26273180226553

Scale: 1:500 @ A4

© Crown copyright and database rights 2025 OS 100042766

