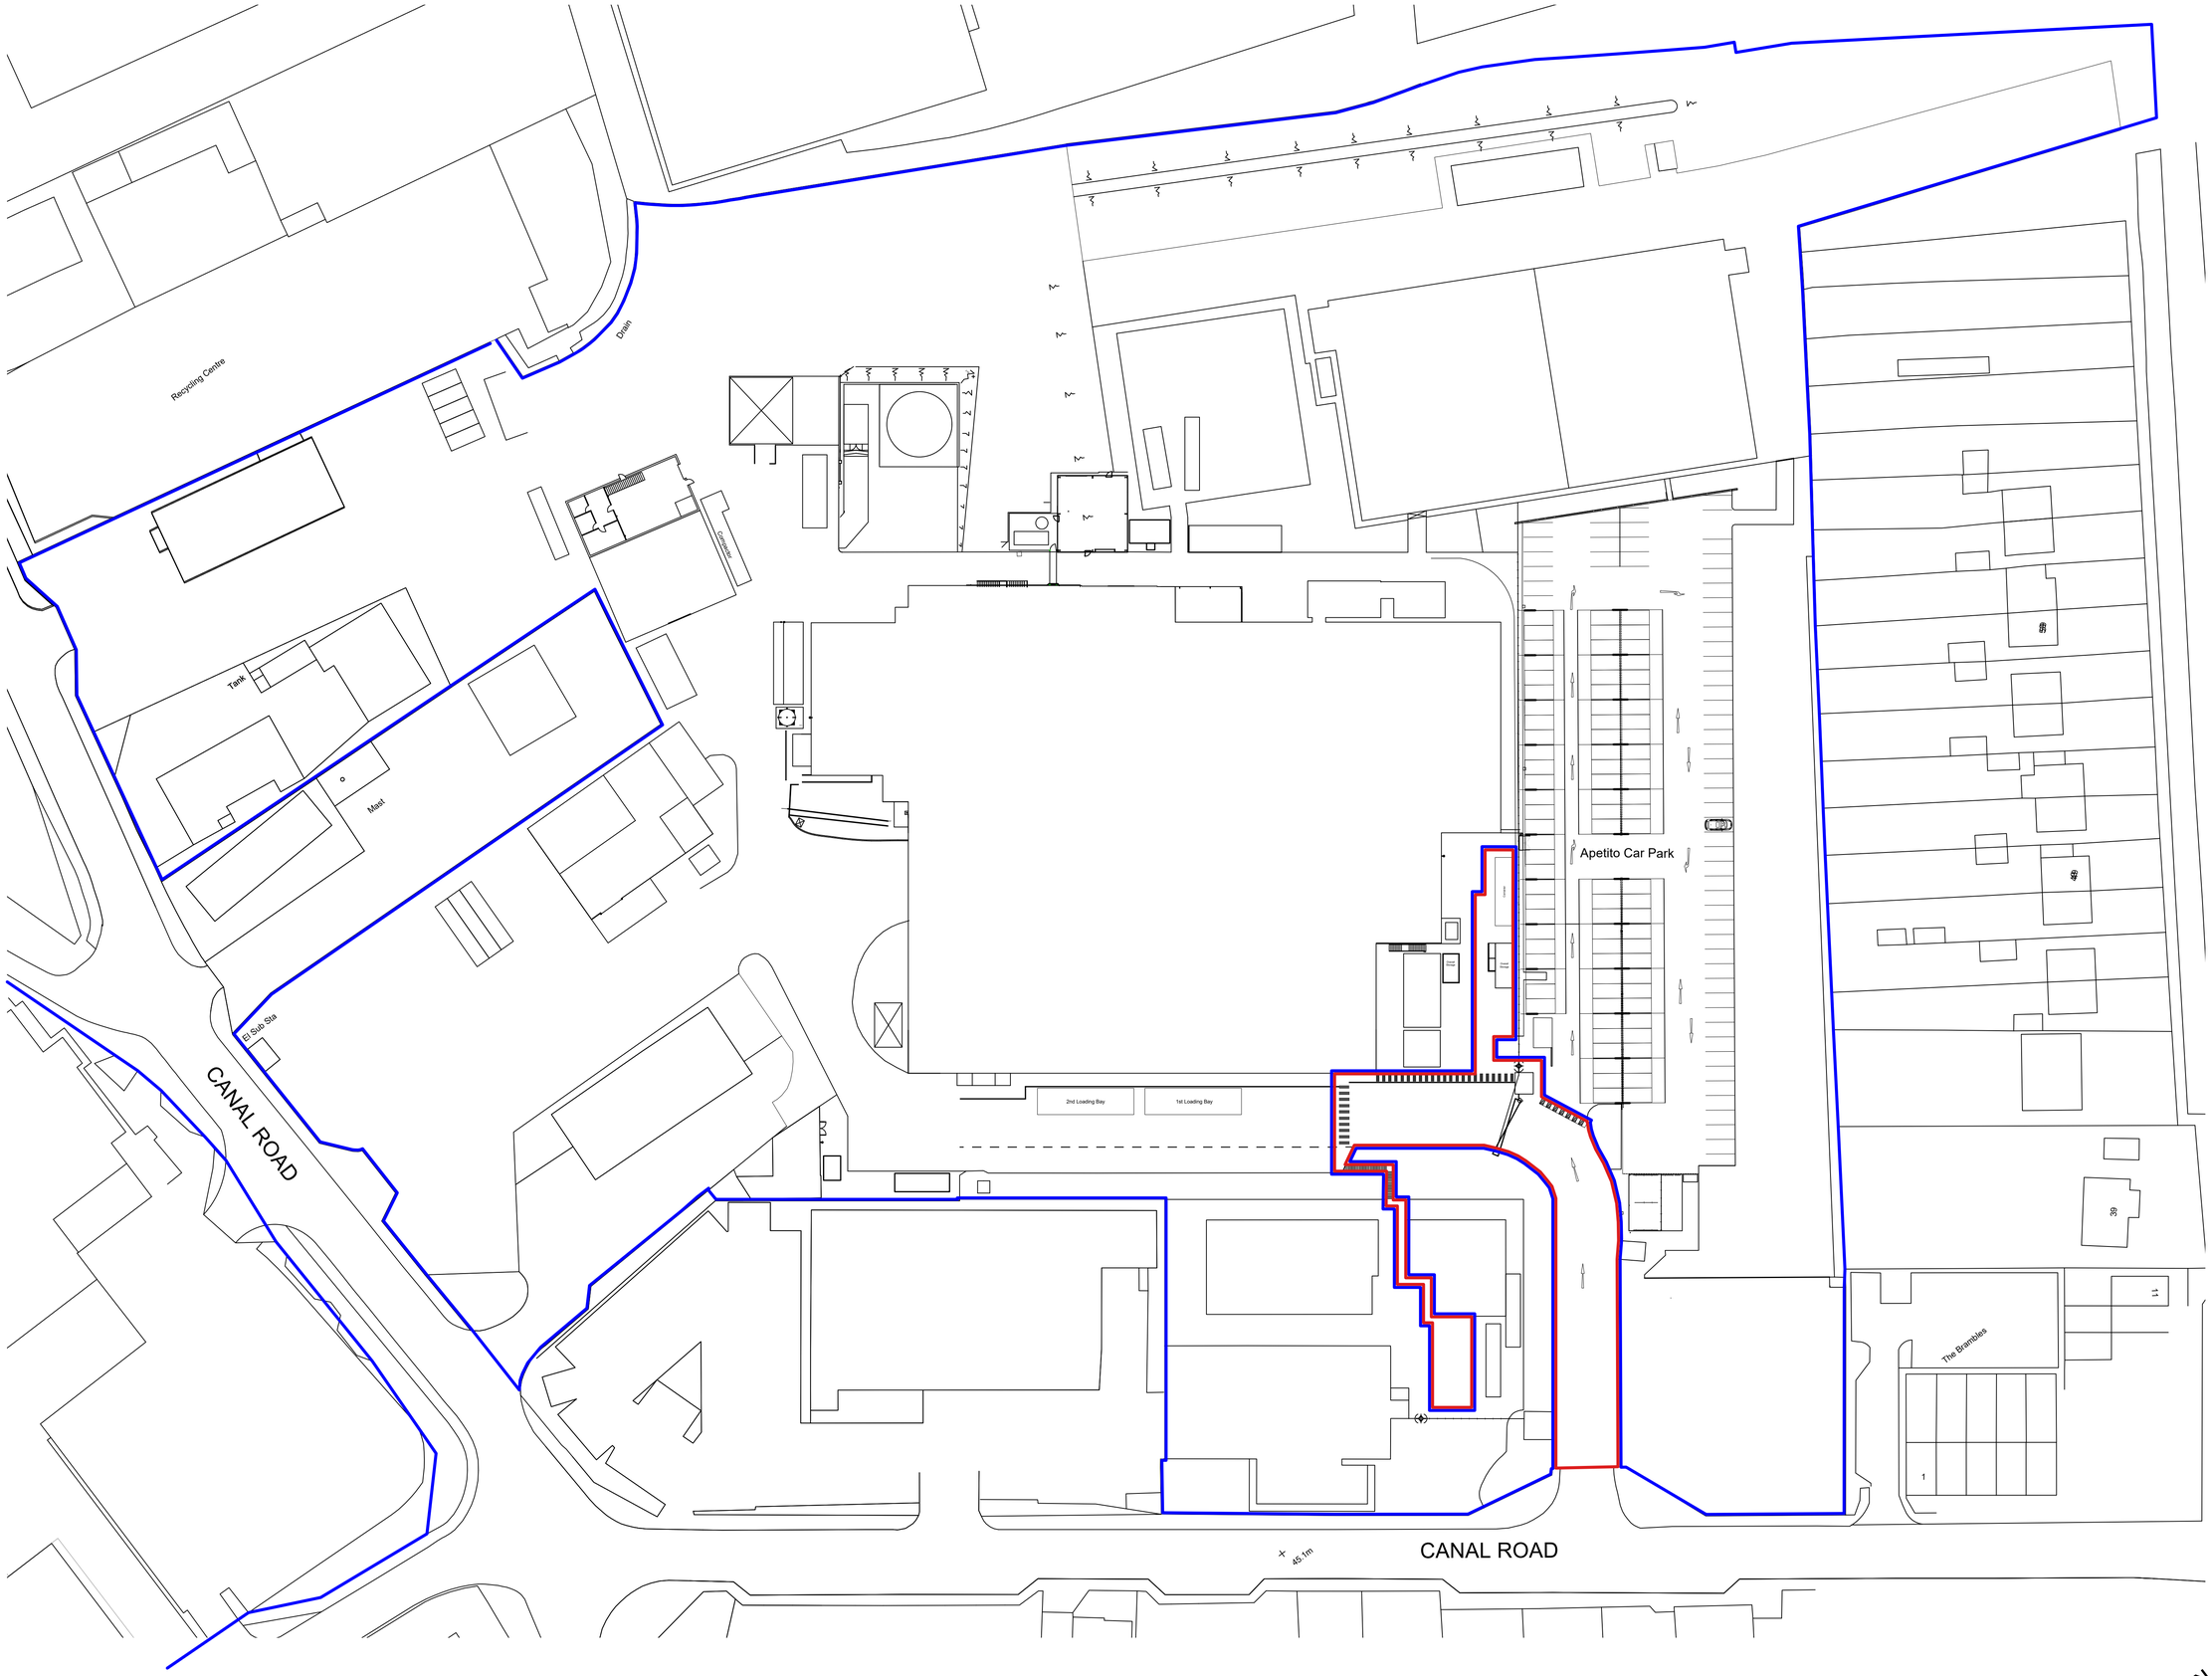

1:500 0 5 10 15 25m

This drawing is the copyright of PKA Architects Ltd.
Registered in England and Wales No 8605083.
Do not rely on Scaled Dimensions - work to figured dimensions only. If in doubt - ASK.
All dimensions to be checked on site by contractor
Work to existing building features where appropriate
Any OS copyright data on this drawing is reproduced under license

Date	No.	Revision Notes

PKA ARCHITECTS
PKA Architects Ltd — RIBA CHARTERED PRACTICE
Featherbrook, Whistley Road, Potterne, Devizes, Wiltshire. SN10 5TD
tel 01380-725688 tom@pka-architects.com www.pka-architects.com

Project Title
Modular Office Buildings

Address
Canal Road, Trowbridge BA14 8RJ

Client
Apetito

Sheet Title
Existing Site plan

Scale	Drawn By	Date
1:500 @A1	SW	15/09/2026

Project ID.	Stage.	Sheet No.	Revision.
2192	-	EX-001	-

Status
PLANNING

File Name
2192 - Planning drawings.vwx

Stage Key.
EX - Existing
SK - Sketch
PL - Planning
WD - Working Drawings
BR - Building Regulations
TN - Tender
CN - Construction
AB - As Built