



EXISTING WEST




PROPOSED WEST




EXISTING EAST



PROPOSED EAST

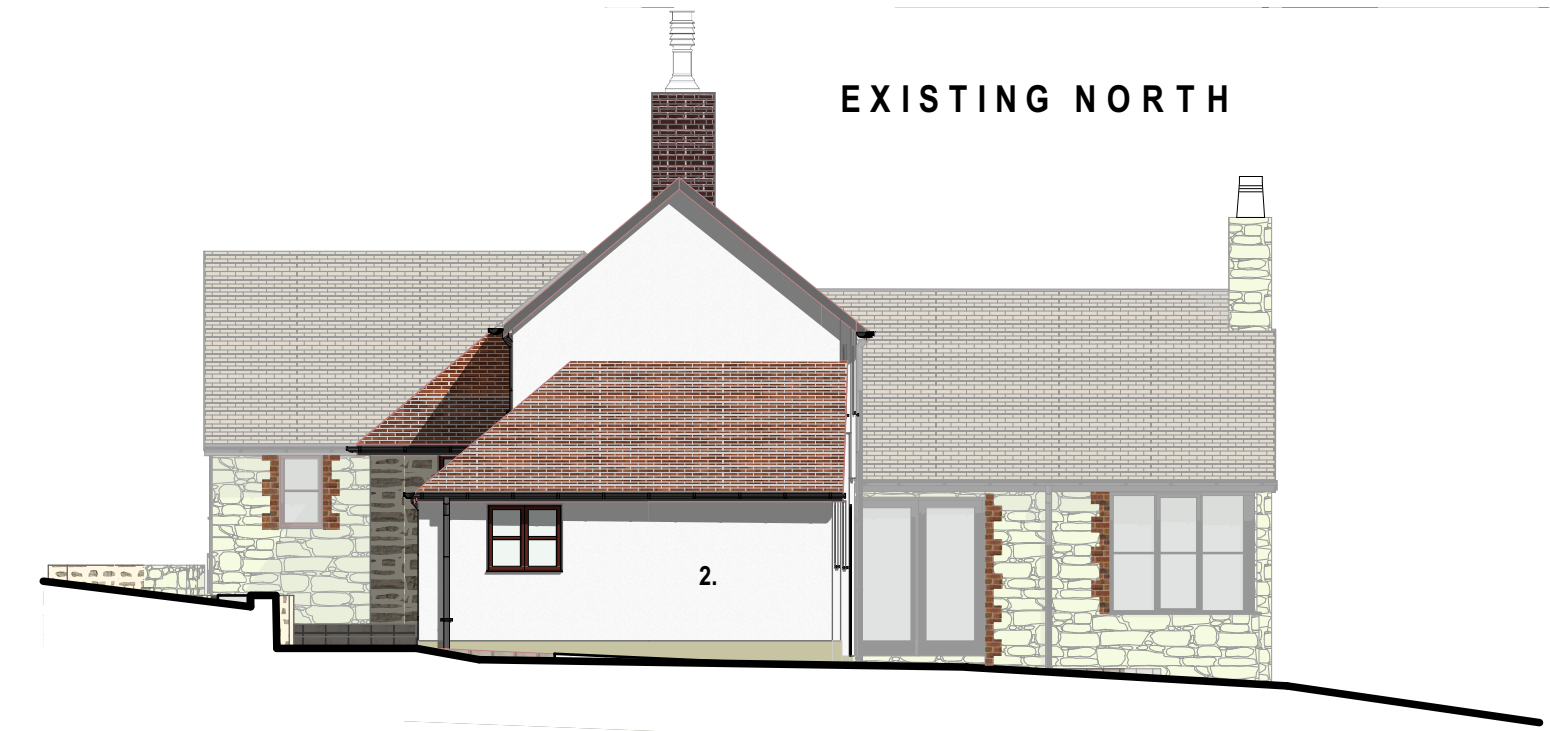

EXISTING NORTH

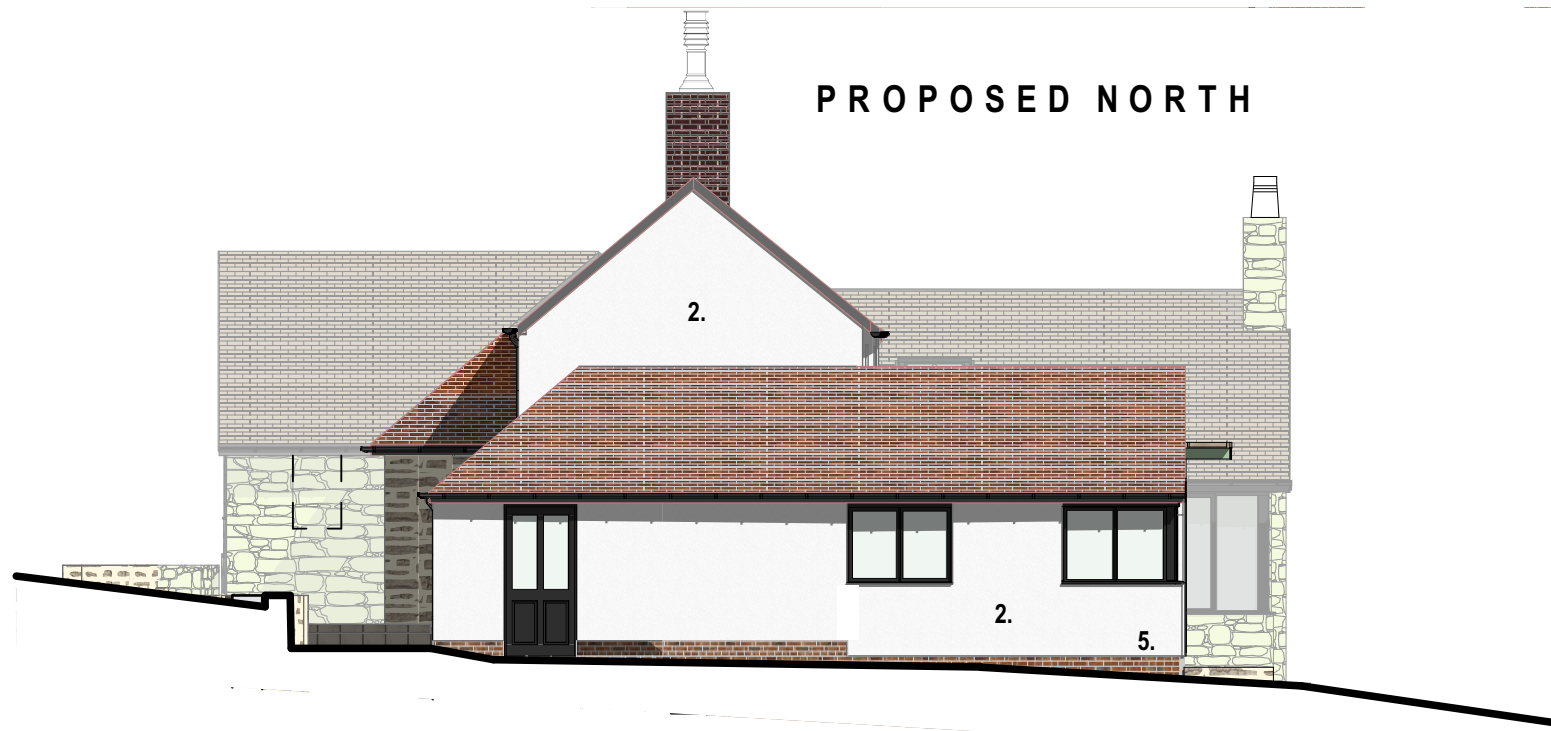

PROPOSED NORTH



EXISTING SOUTH



PROPOSED SOUTH

FACING MATERIALS

- 1. (TO MATCH) EXG CLAY TILES
- 2. RENDER
- 3. RUBBLE STONE (EXG)
- 4. VERTICALTIMBER BOARDING
- 5. BRICK PLINTH
- 6. NEW WINDOWS AND DOORS- ANTHRACITE ALUMINIUM



Transmittal Set ID	Transmittal Set Date	Transmittal Set Name

Swann Design
ARCHITECTS
The Old School, Great Elm,
Frome, Somerset BA11 3NY

swannndesign.co.uk
t : 01373 831256

RIBA #

**Ringbourne
Elevations**

Adam & Lisa Fairfield
Ringbourne
17A Longhedge
Corsley
BA12 7QZ

drawing: **993.P.4 rev.**
scale: 1:100
date: 11/09/2026
sheet: **A2**
filename: 993 Ringbourne stage 3.pln