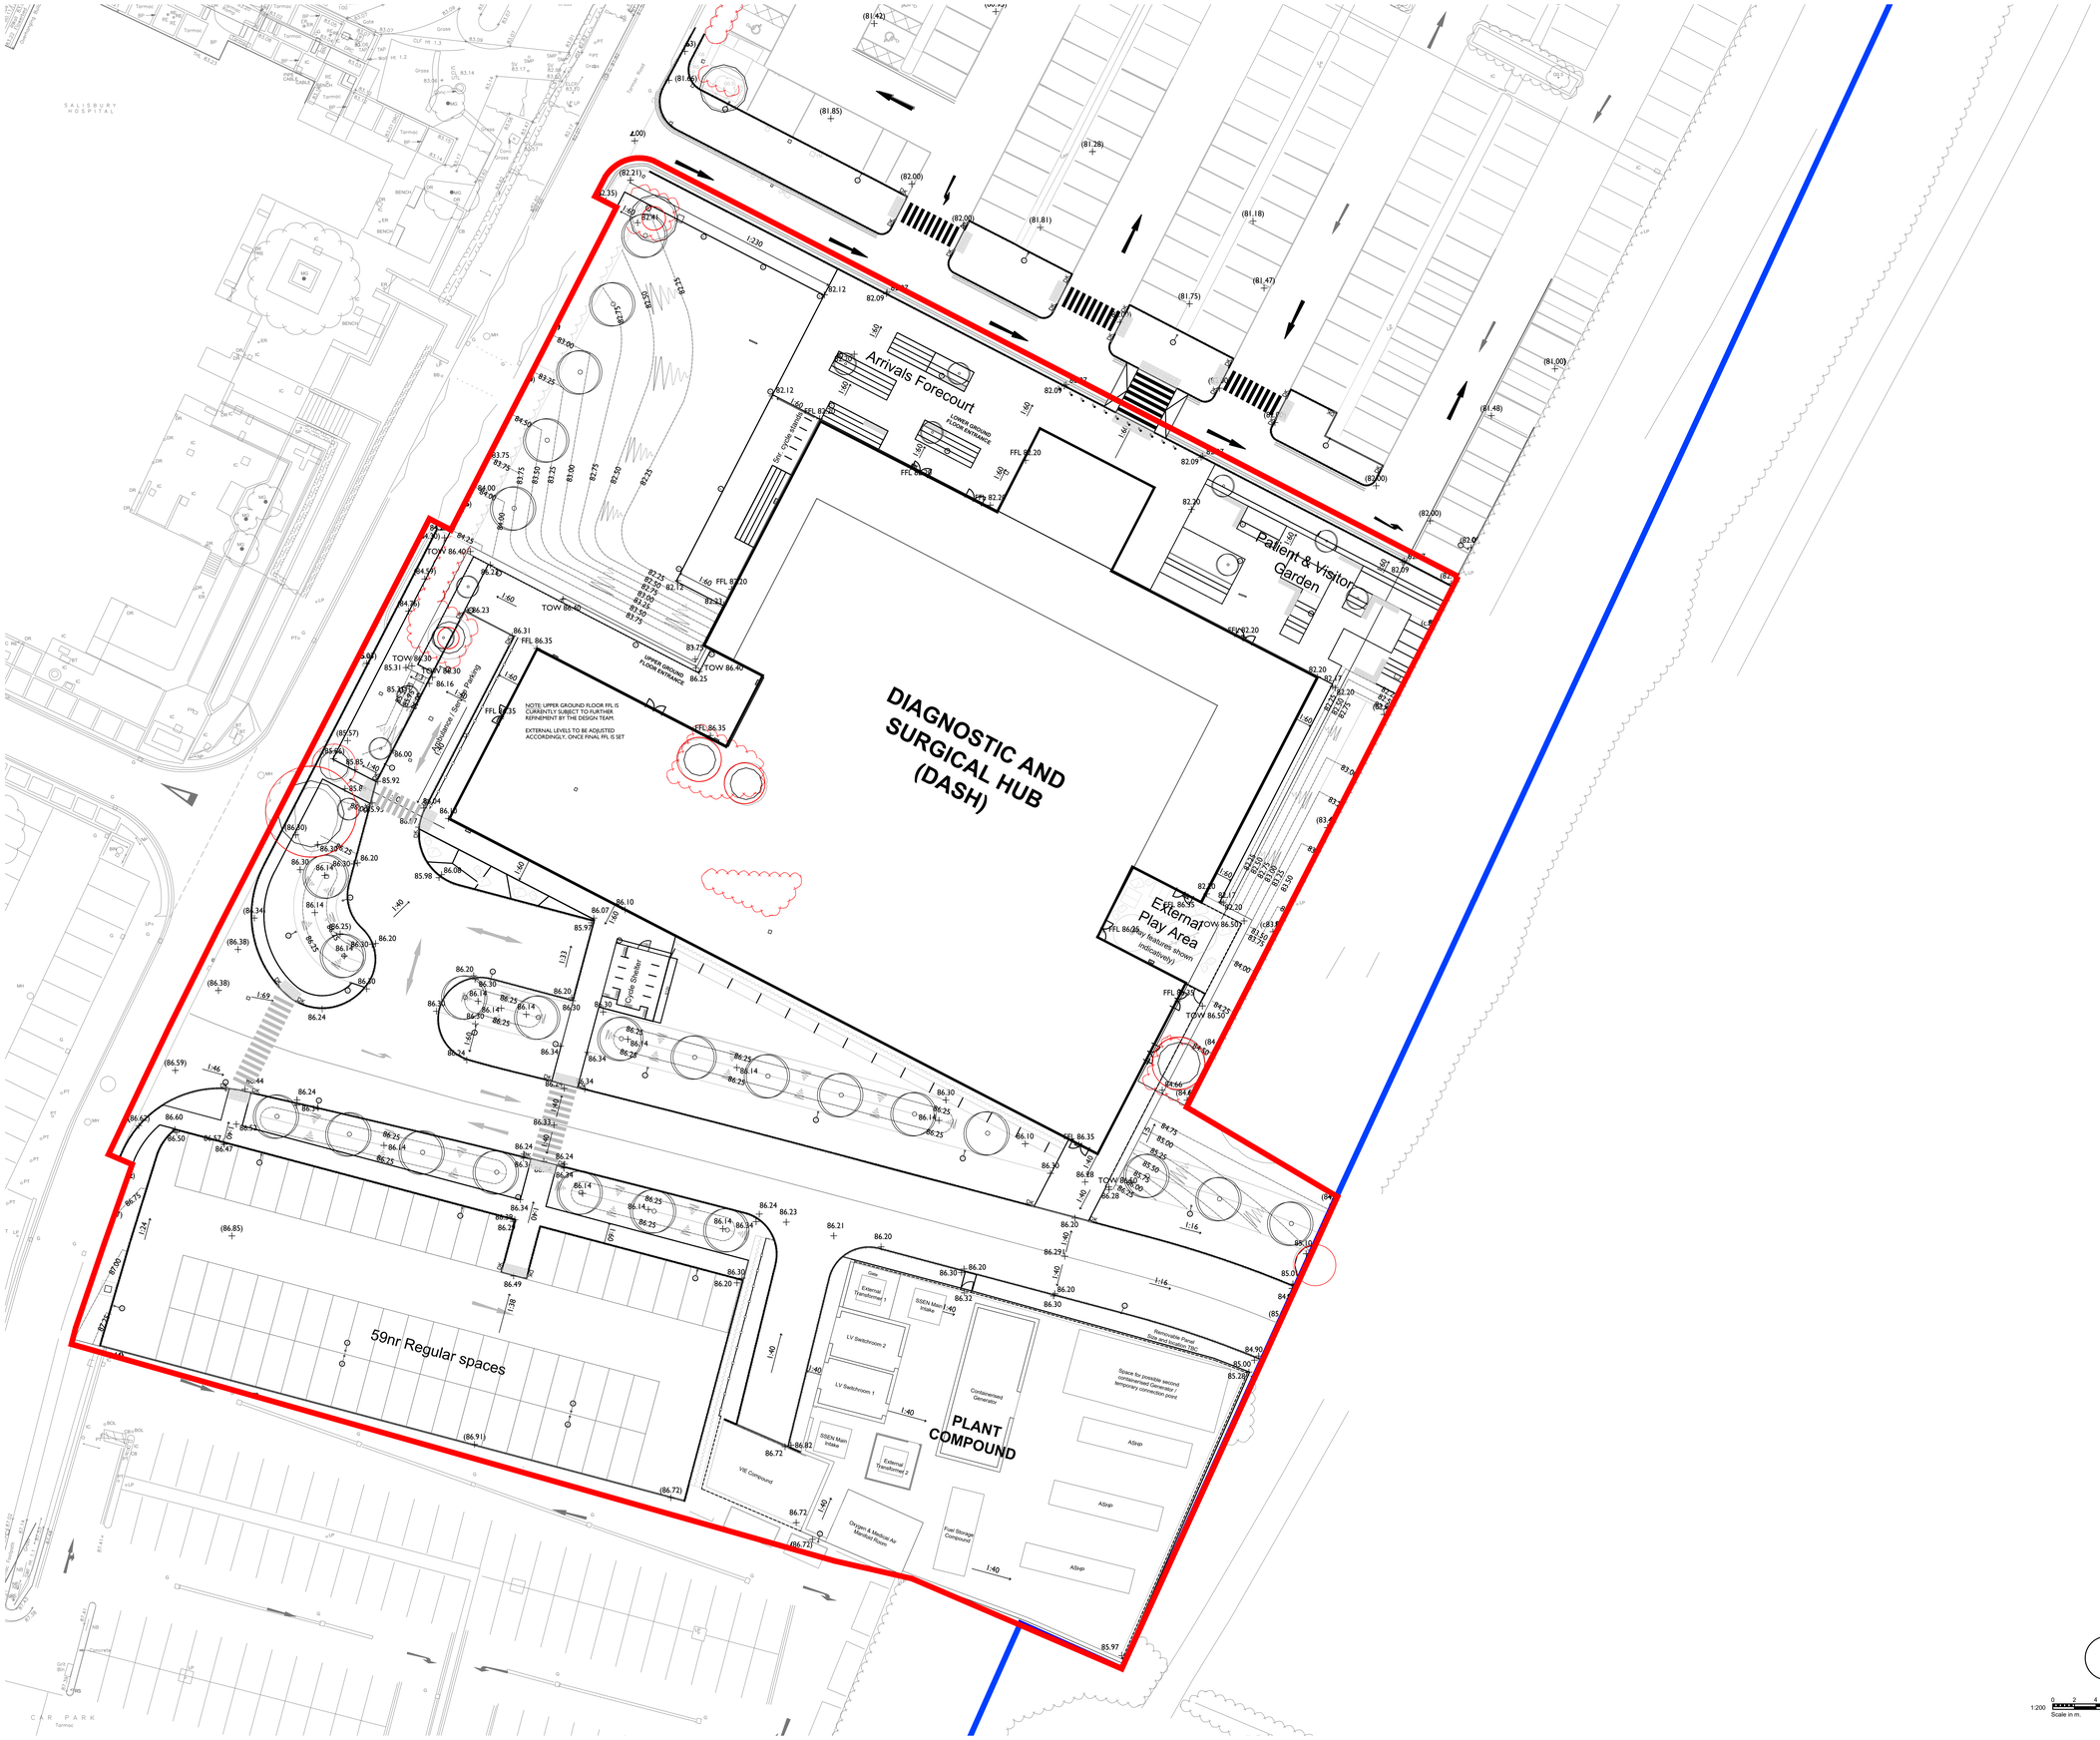

"For the purposes of Planning Consent the following applies to any copy of this drawing made by the Local Authority:

This copy has been made by and with the authority of the person required to make the plan and drawing open to public inspection pursuant to Section 47 of the Copyright, Designs and Patents Act 1988. Unless that Act provides a relevant exception to copyright, the copy must not be copied without the prior permission of the copyright owner. If any copy is made under the authority only the whole drawing including the copyright holder's name and this notice, is to be copied."

Blue Line Boundary (Salisbury District Hospital)

Red Line Boundary

Trees removed/Replaced

Hedgerow/Shrubbery Removed

Rev:	Date:	Description:	By:	Auth:
P04	02.10.2026	Landscaping Revised. Issued for Planning	ASw	EB
P03	16.07.2026	Landscaping Revised. Issued for Planning	ASw	EB
P02	14.07.2026	RLB Revised. Issued for Planning	ASw	EB
P01	23.06.2026	Issued for Planning	ASw	DS

P+HS architects

a. 71 Grey Street
Newcastle upon Tyne
NE1 6EF

e. enquiries@pandhs.co.uk

t. 0191 825 0082

w. www.pandhs.co.uk

Client:

Salisbury NHS Foundation Trust

Project No: 4060

Project Name: Salisbury Diagnostic and Surgical Hub (DASH)

Document Reference:

Project	Originator	Functional	Spatial	Form	Discipline	Number
STECC	PHS	XX	ZZ	DR	A	90005

Proposed Site Plan

Status: Code	Description	Revision: Code
S4	REVIEW & AUTHORIZATION	P04

Created By:	Authorised By:	Date of first issue:	Scale at A0:
ASw	EB	23.06.2026	1:200

N

1:200 0 2 4 6 8 10
Scale in m.

This document is © P+HS Architects. If in doubt ASK. Drawing measurements shall not be obtained by scaling. Verify all dimensions prior to construction or product manufacture. Immediately report any discrepancies on this document to the Architect. This document shall be read in conjunction with associated models, specifications and related consultants documents.