


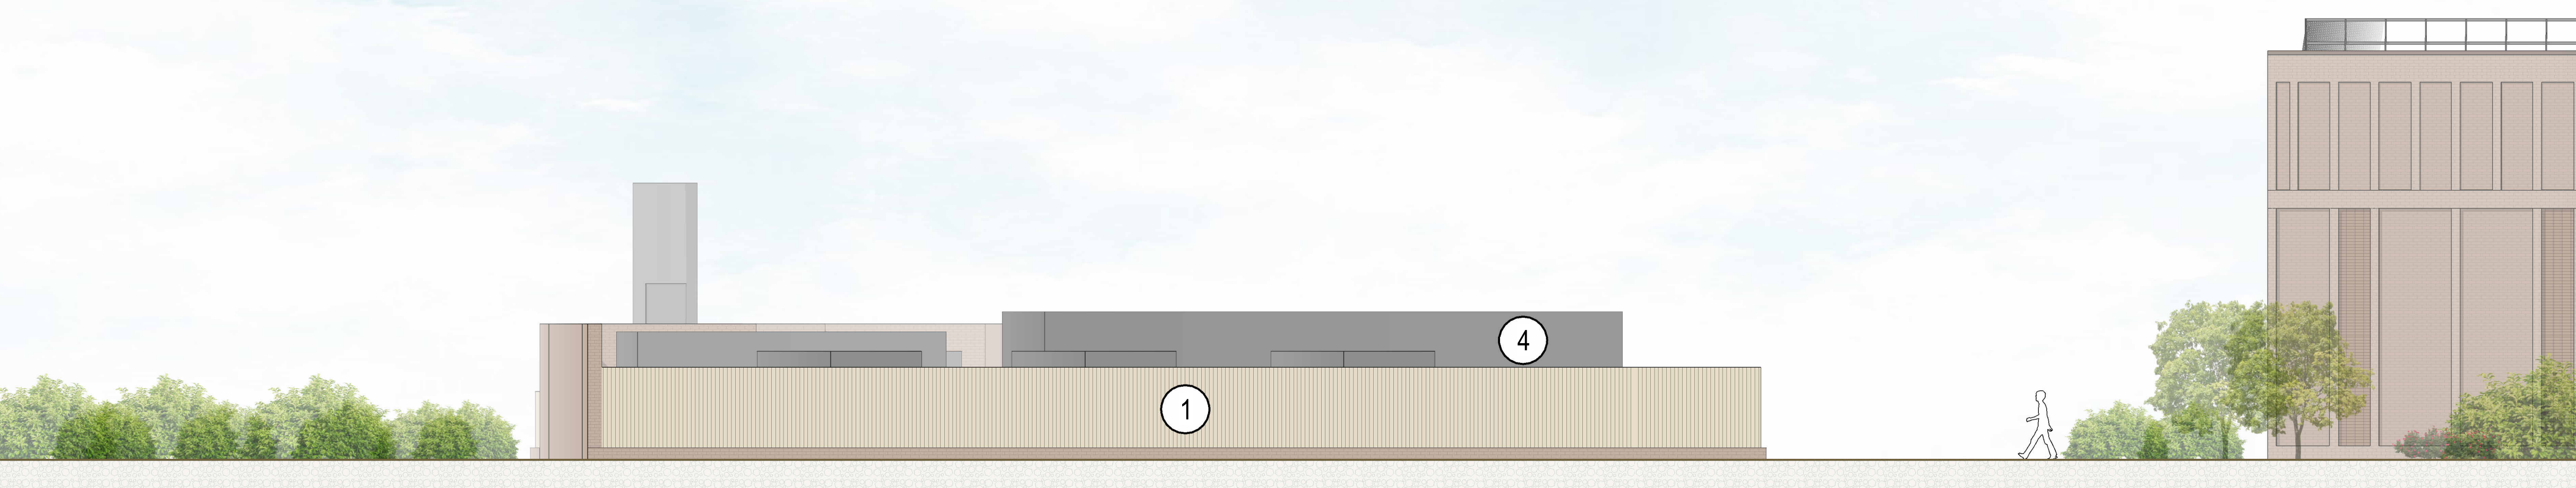

Plant Compound - North Elevation


1 : 100



Plant Compound - East Elevation

View from Tree Belt


1 : 100

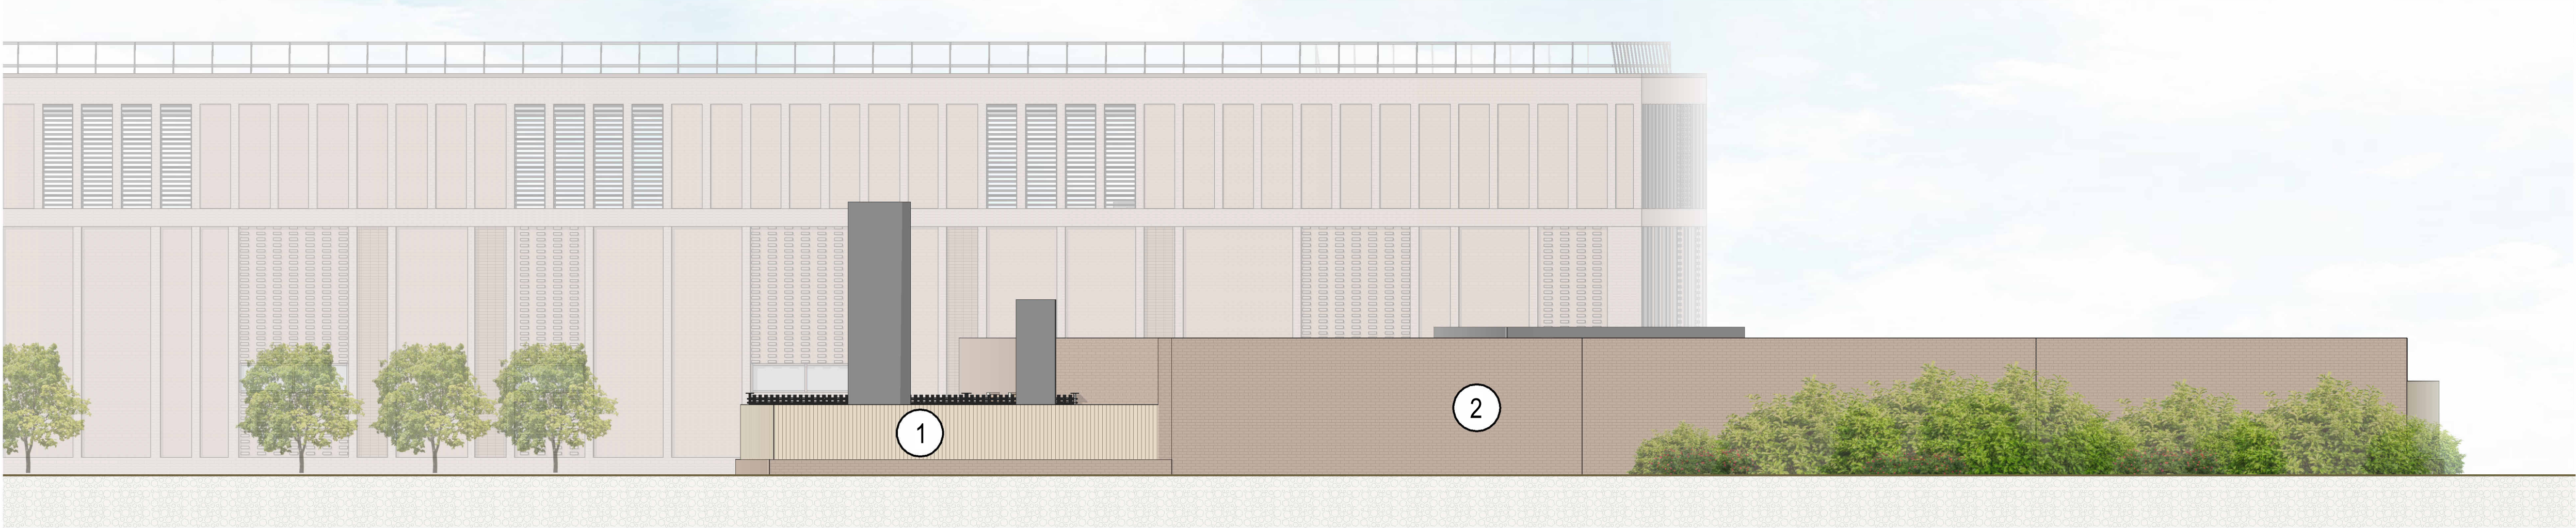

Plant Compound - South Elevation

View from Car Park 10

1 : 100

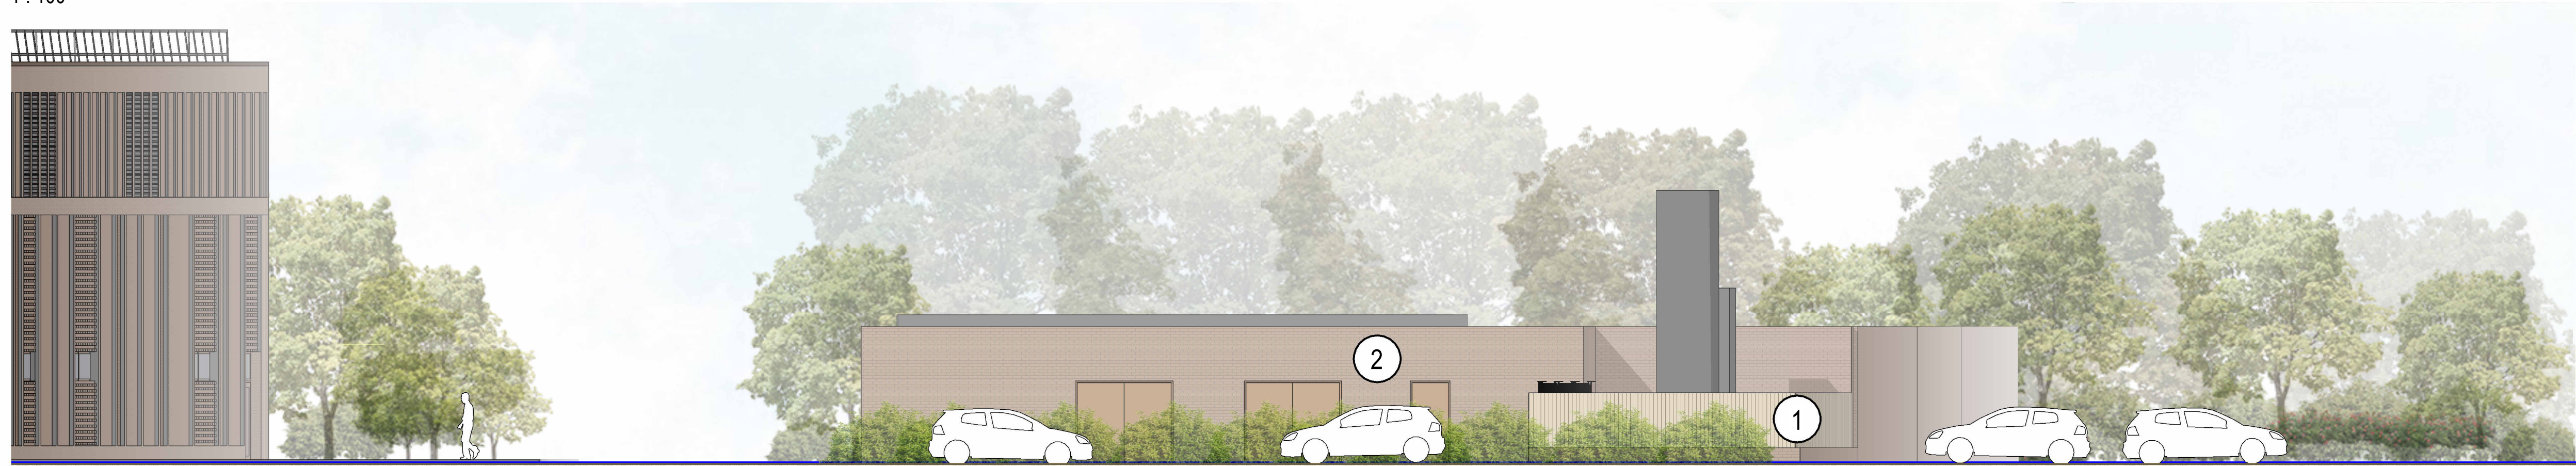

Plant Compound - West Elevation

View from Road

1 : 100



"For the purposes of Planning Consent the following applies to any copy of this drawing made by the Local Authority:

This copy has been made by and with the authority of the person required to make the plan and drawing open to public inspection pursuant to Section 47 of the Copyright, Designs and Patents Act 1988. Unless that Act provides a relevant exception to copyright, the copy must not be copied without the prior permission of the copyright owner. If any copy is made under the authority only the whole drawing including the copyright holder's name and this notice, is to be copied."




1. Hit and Miss Fence Panels  
Colour and spec TBC.



2. Brickwork Walls  
Colour and spec TBC. To match main building theatre block.




3. Palisade Fence  
Colour and spec TBC.

 

4. Plant Equipment  
Material and colour TBC.

Elevation Materials

1 : 100

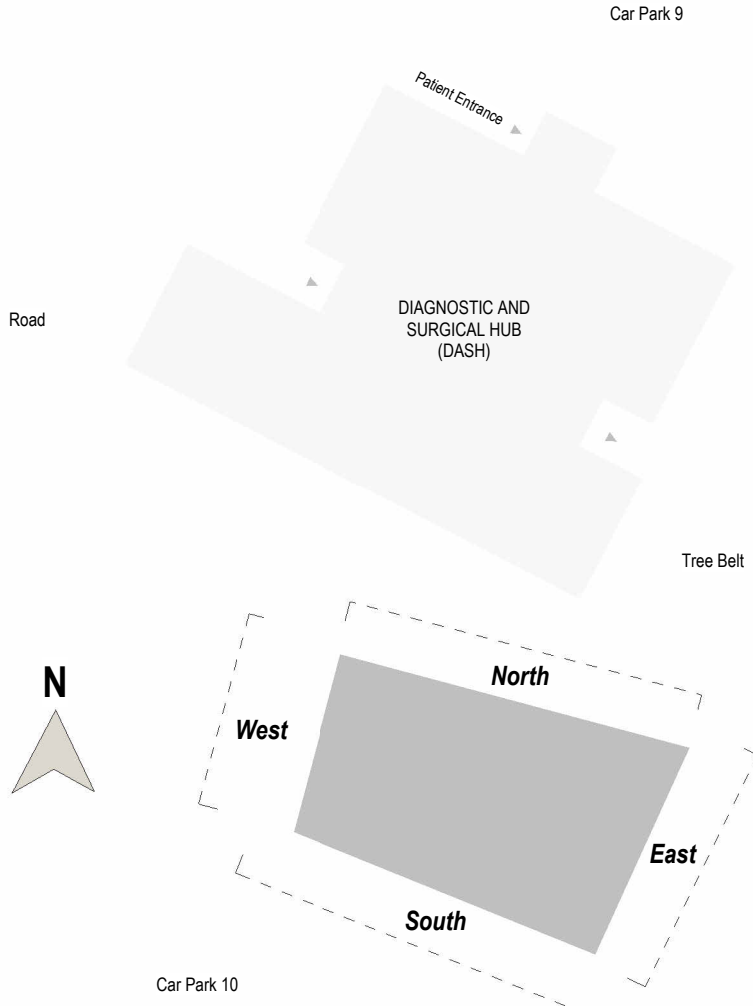

Note : Please refer to landscape general arrangement plans and site sections for detailed level information  
Layout, size and specification of plant equipment to be confirmed

|     |          |                                                                    |     |     |
|-----|----------|--------------------------------------------------------------------|-----|-----|
| P06 | 01.10.26 | Notes added                                                        | EBa | EBa |
| P05 | 29.09.26 | Released for Planning Application                                  | CWA | EBa |
| P04 | 14.08.26 | Issued for Stage 1                                                 | CSm | CSm |
| P03 | 15.07.26 | Drawing revised in line with client comments - issued for planning | LJ  | EB  |
| P02 | 26.06.26 | Issued for Planning                                                | LJ  | EB  |
| P01 | 17.06.26 | First Draft Issue for Comment                                      | CW  | EB  |

|      |       |              |     |       |
|------|-------|--------------|-----|-------|
| Rev: | Date: | Description: | By: | Auth: |
|------|-------|--------------|-----|-------|

**P+HS**  
architects

a. The Old Station  
Station Road  
Stokesley  
TS9 7AB  
e. Stokesley@pandhs.co.uk  
t. 01642 712 684  
w. www.pandhs.co.uk

Client:  
Salisbury NHS Foundation Trust

Project No:  
4060

Project Name:  
Salisbury Diagnostic and Surgical Hub (DASH)

| Project                     | Originator             | Functional | Spatial | Form | Discipline | Number             |
|-----------------------------|------------------------|------------|---------|------|------------|--------------------|
| STECC                       | -                      | PHS        | -       | PC   | -          | XX - D - A - 10001 |
| Elevations - Plant Compound |                        |            |         |      |            |                    |
| Status:                     | Description            |            |         |      |            | Revision:          |
| Code                        | REVIEW & AUTHORIZATION |            |         |      |            | Code               |
| S4                          |                        |            |         |      |            | P06                |

|             |                |                      |              |
|-------------|----------------|----------------------|--------------|
| Created By: | Authorised By: | Date of first issue: | Scale at A1: |
| CW          | EB             | 17.06.26             | As indicated |

This document is © P+HS Architects. If in doubt ASK. Drawing measurements shall not be obtained by scaling. Verify all dimensions prior to construction or product manufacture. Immediately report any discrepancies on this document to the Architect. This document shall be read in conjunction with associated models, specifications and related consultants documents.