
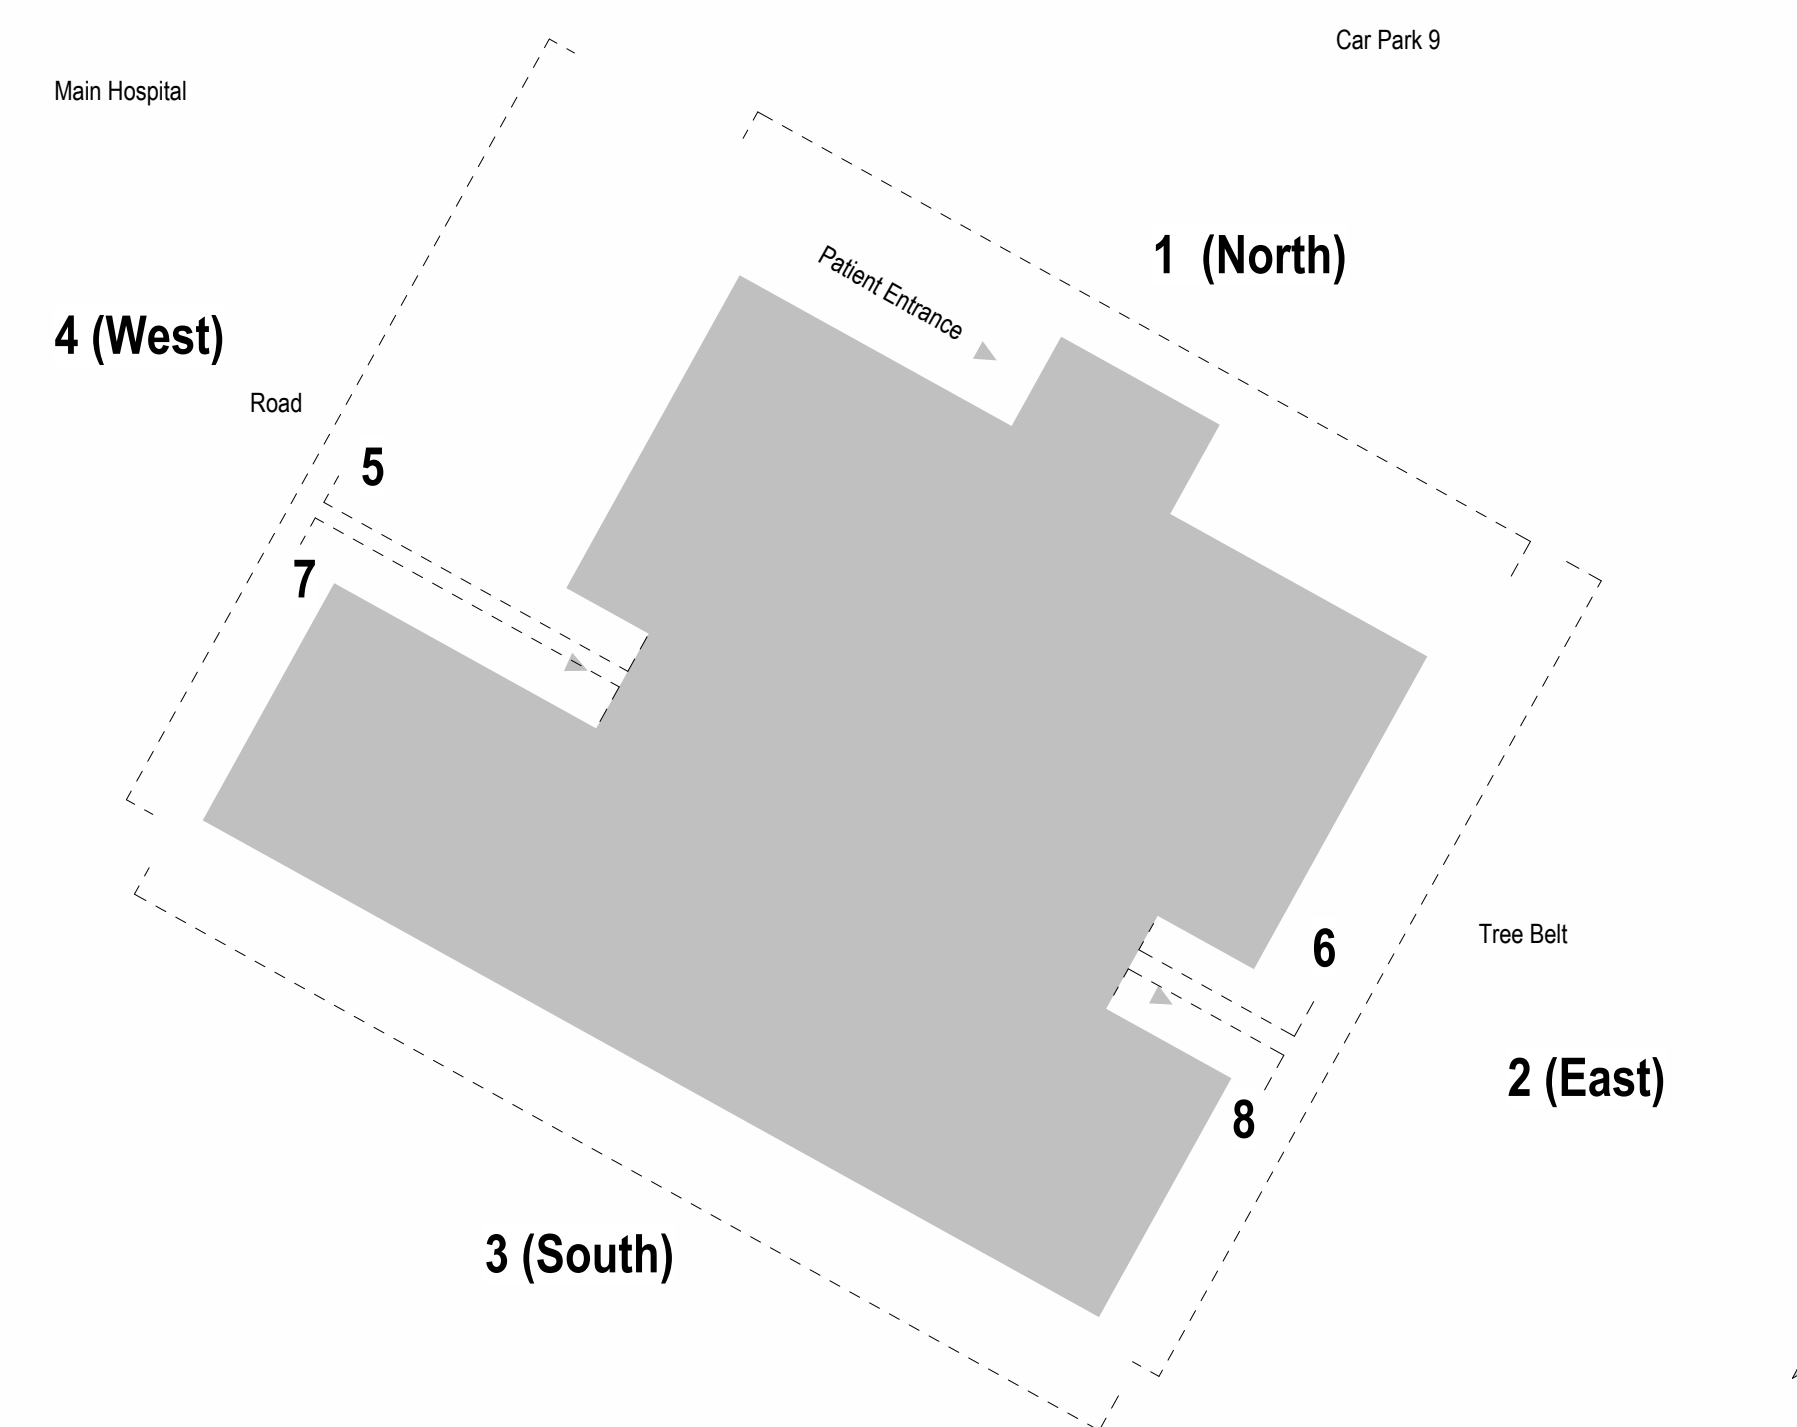
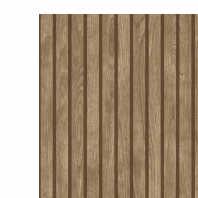
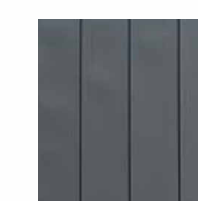
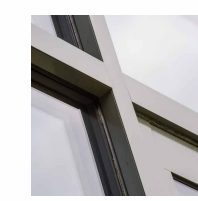


Note: Landscaping and levels shown
indicatively. Refer to landscape architect
information for landscaping details.

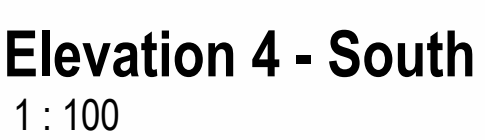

P+HS
architects

a. 71 Grey Street
Newcastle upon Tyne
NE1 6EF
e. enquiries@pandhs.co.uk
t. 0191 825 0032
w. www.pandhs.co.uk

Document Reference:							
Project	Originator	Functional	Spatial	Form	Discipline	Number	
STECC	- PHS	- XX	- ZZ	- D	- A	10001	
Proposed Elevations							
Status:						Revision:	
Code	Description					Code	
S4	REVIEW & AUTHORIZATION					P10	

This document is © P+H Architects. If in doubt ASK. Drawing measurements shall not be obtained by scaling. Verify all dimensions prior to construction or product manufacture. Immediately report any discrepancies on this document to the Architect. This document shall be read in conjunction with associated models, specifications and related consultants documents.

