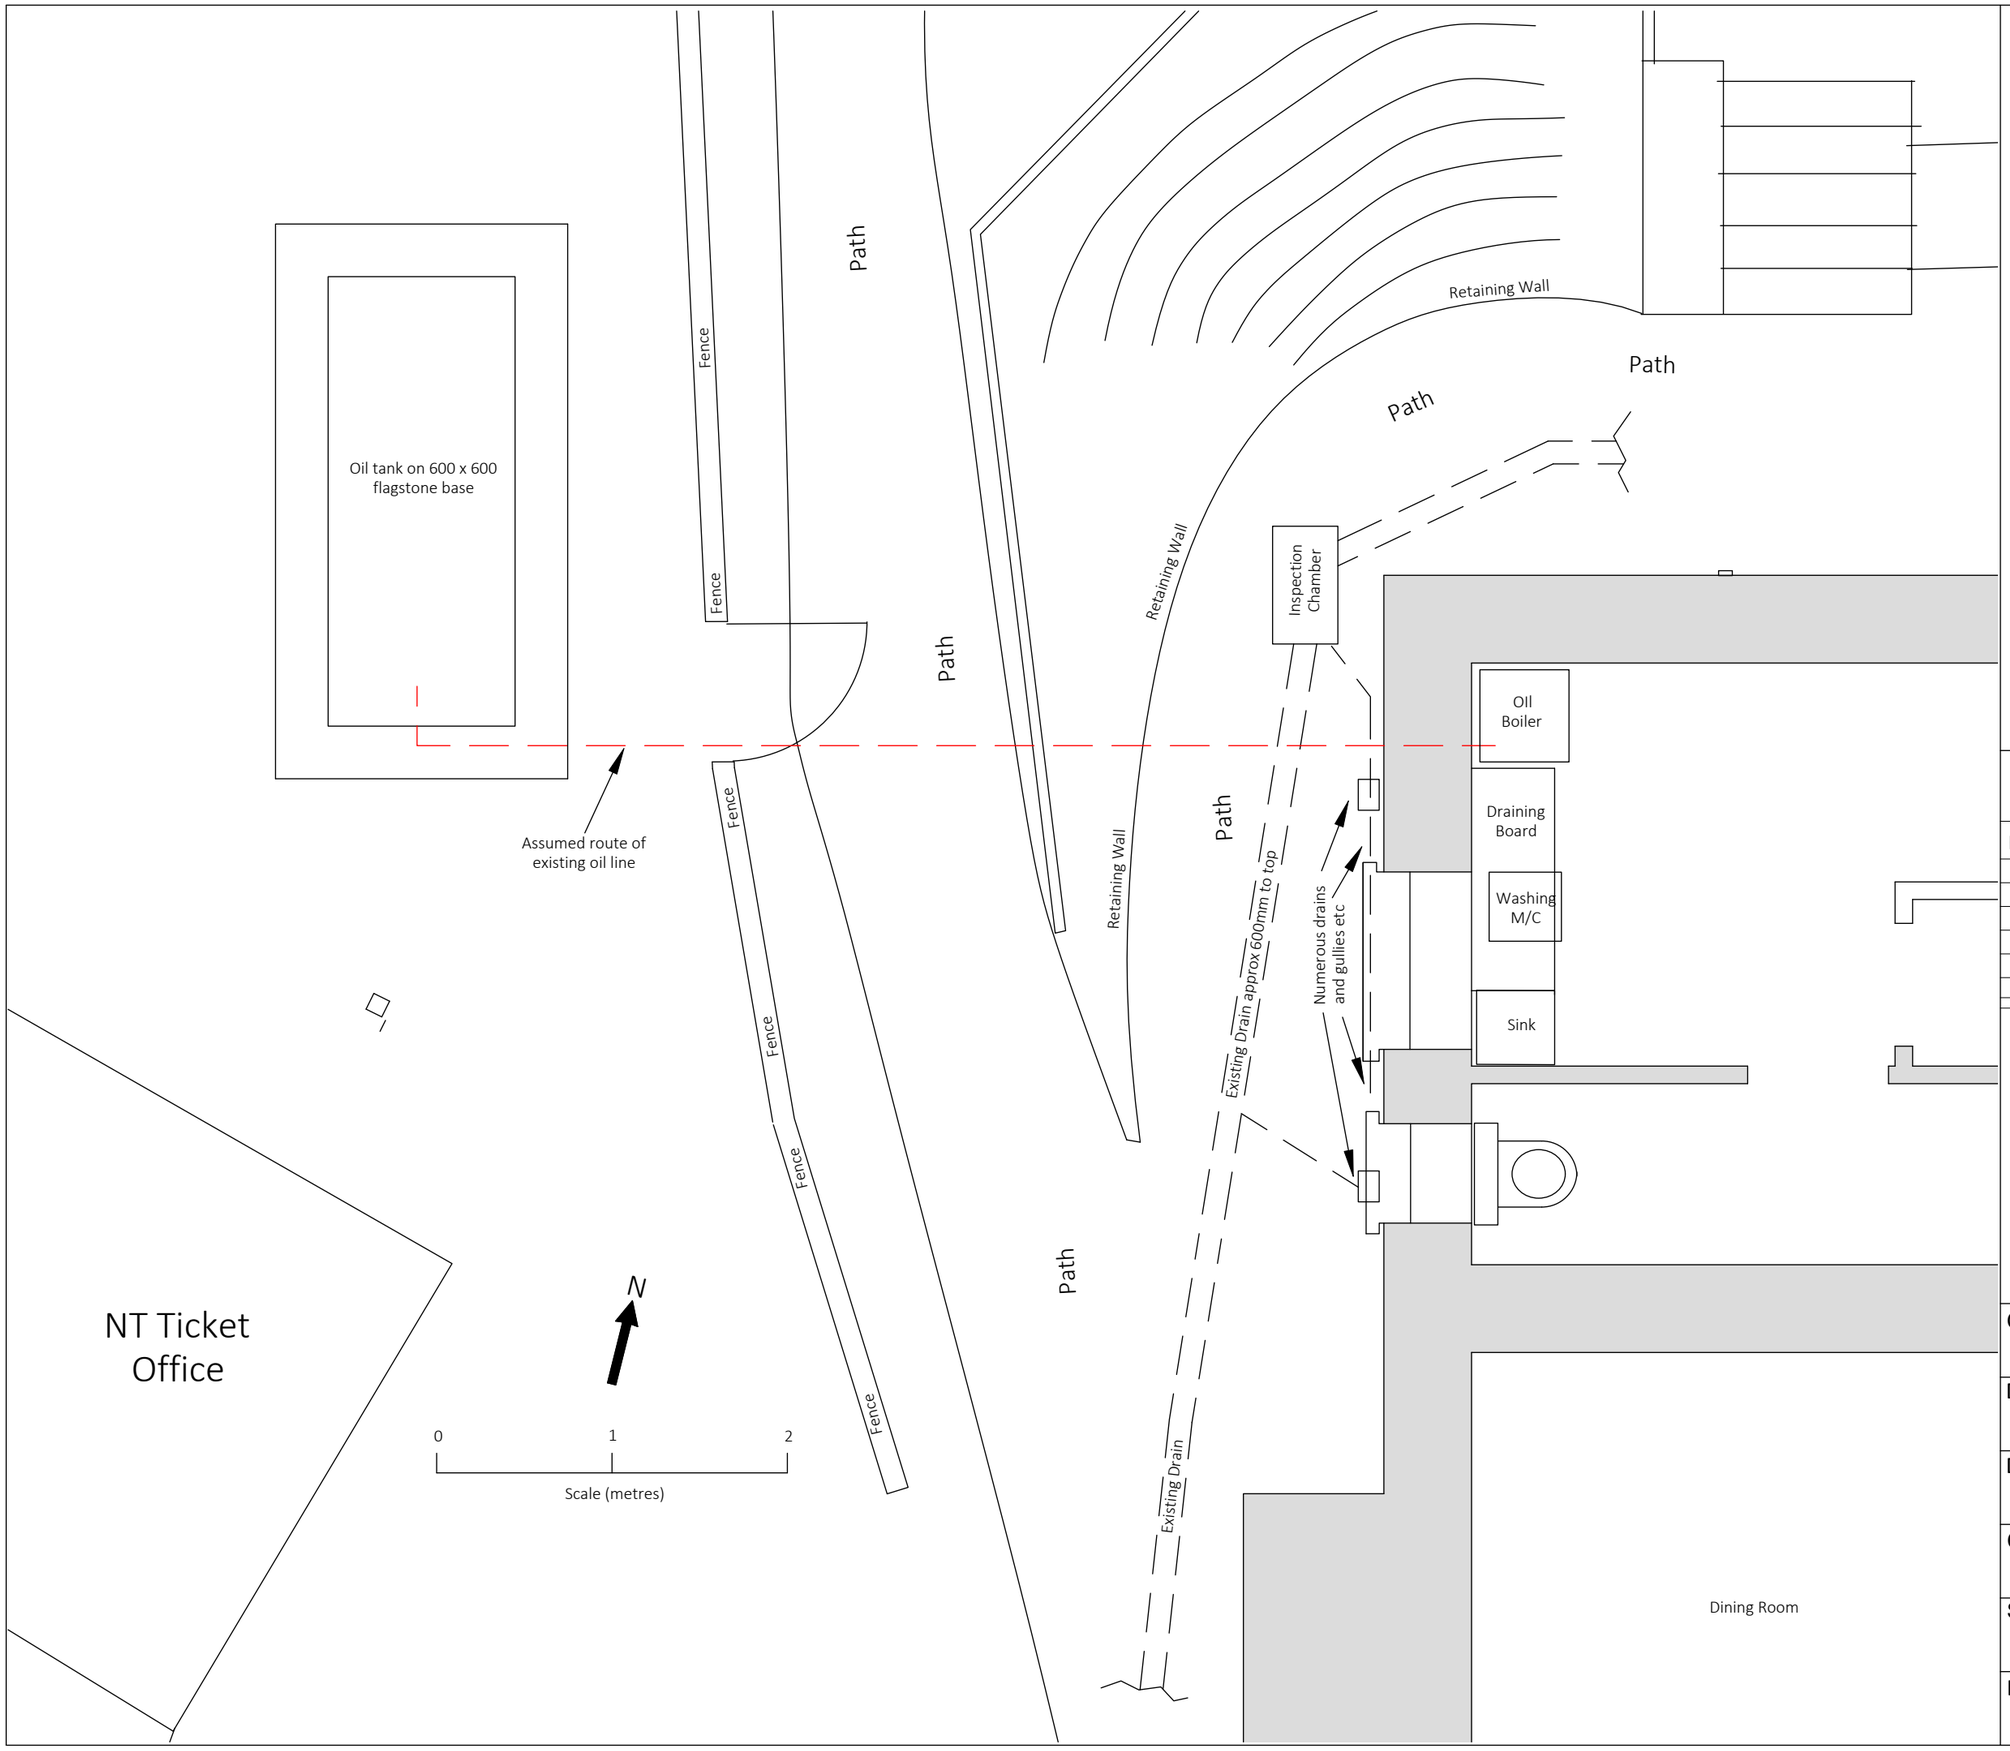

NOTES:

1. This drawing is for guidance only. All information must be checked before use for design or planning.

Existing

Revision	By	Date	Details

redcotec
efficiency in renewable energy

Redcotec LLP, Orchards,
Stockland, Honiton
Devon, EX14 9DS

Tel: 01297 761510
Email: info@redcotec.co.uk

Client
The National Trust

Drawing Title
89 Church Lawn
Plan - Existing

Drawn By
W Gilmour-White

Date
07/08/26

Checked By

Date

Scale
1:35 @ A3

Job Reference
RCT-731

Drawing Ref/No
RCT_731_101A

Rev