




Image "A"



Image "B"

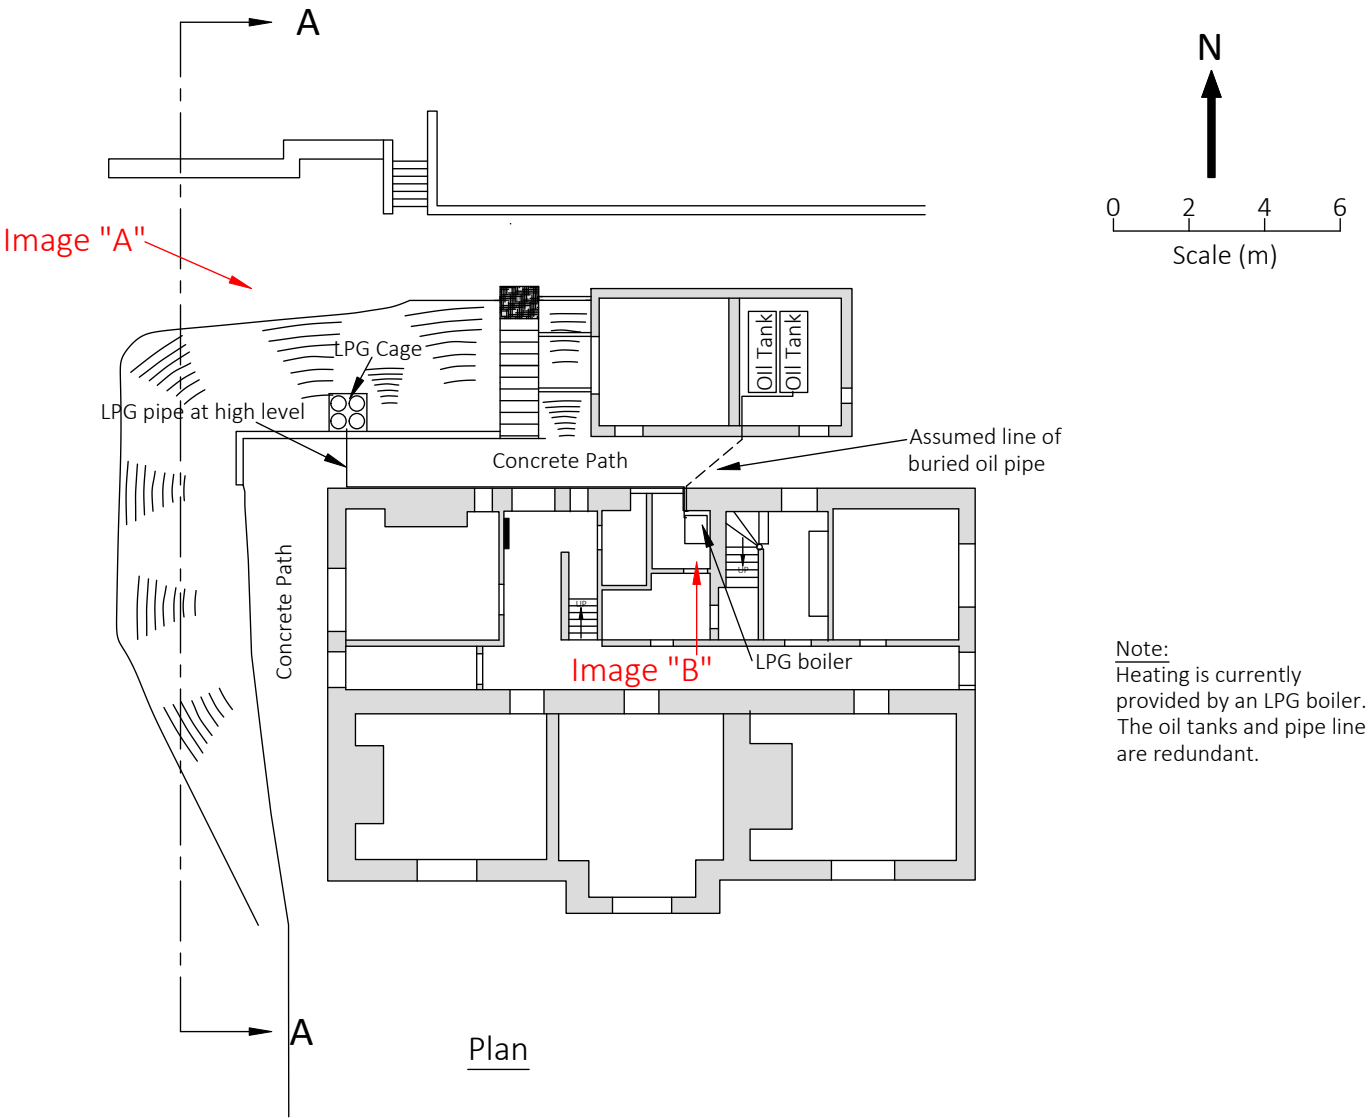

Plan



View on AA

- NOTES:**
1. This drawing is for guidance only. All information must be checked before use for design or planning.
 2. All dimensions to be verified on site.

Existing			
Revision	By	Date	Details
 Redcotec LLP, Orchards, Stockland, Honiton Devon, EX14 9DS Tel: 01297 761510 Email: info@redcotec.co.uk			
Client The National Trust			
Drawing Title Estate Office General Plan - Existing			
Drawn By W Gilmour-White		Date 17/08/26	
Checked By		Date	
Scale 1:200 @ A3		Job Reference RCT-731	
Drawing Ref/No RCT_731_201A			Rev