

ENCLOSURE DETAILS






Land off Blind Lane, Southwick


PREPARED BY PLACE BY DESIGN ON BEHALF OF WAIN HOMES
28th AUGUST 2026 -REFER TO DRAWINGS FOR REVISION LETTERS

Hedgehog Highway Gate
Elevation


One hedgehog pass to be created in each boundary fence, i.e., minimum 13x13cm gap in the bottom of fence panels/gravel boards.

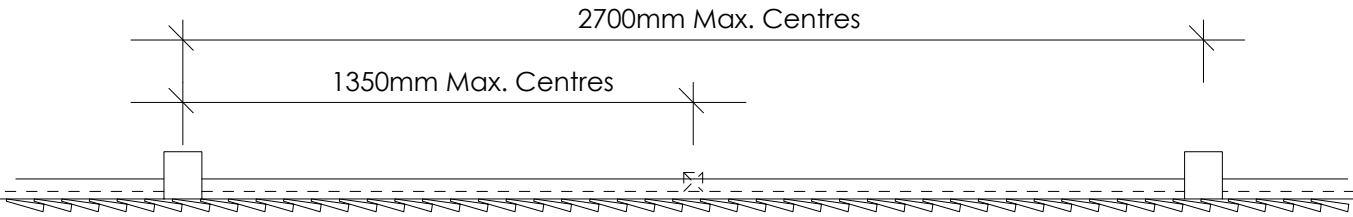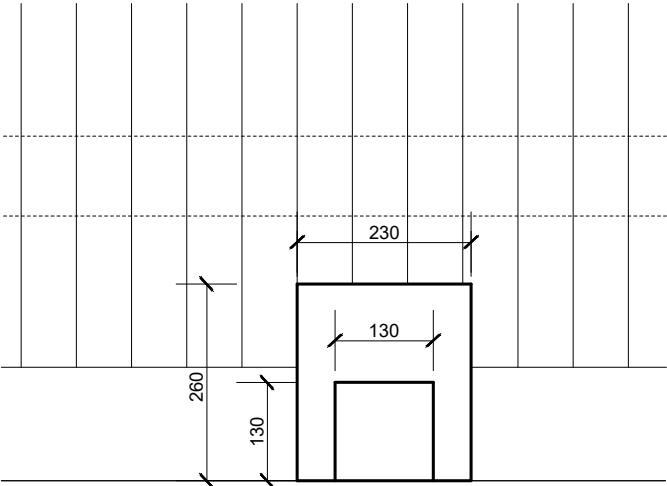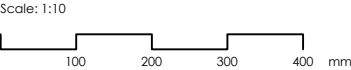


Plan

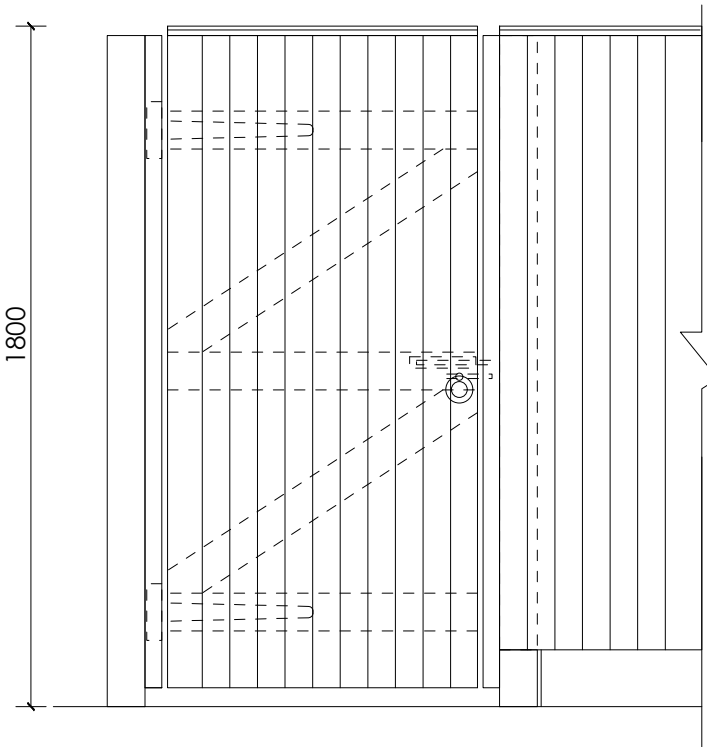

1.8m Closeboard Fence and Gate
Elevation

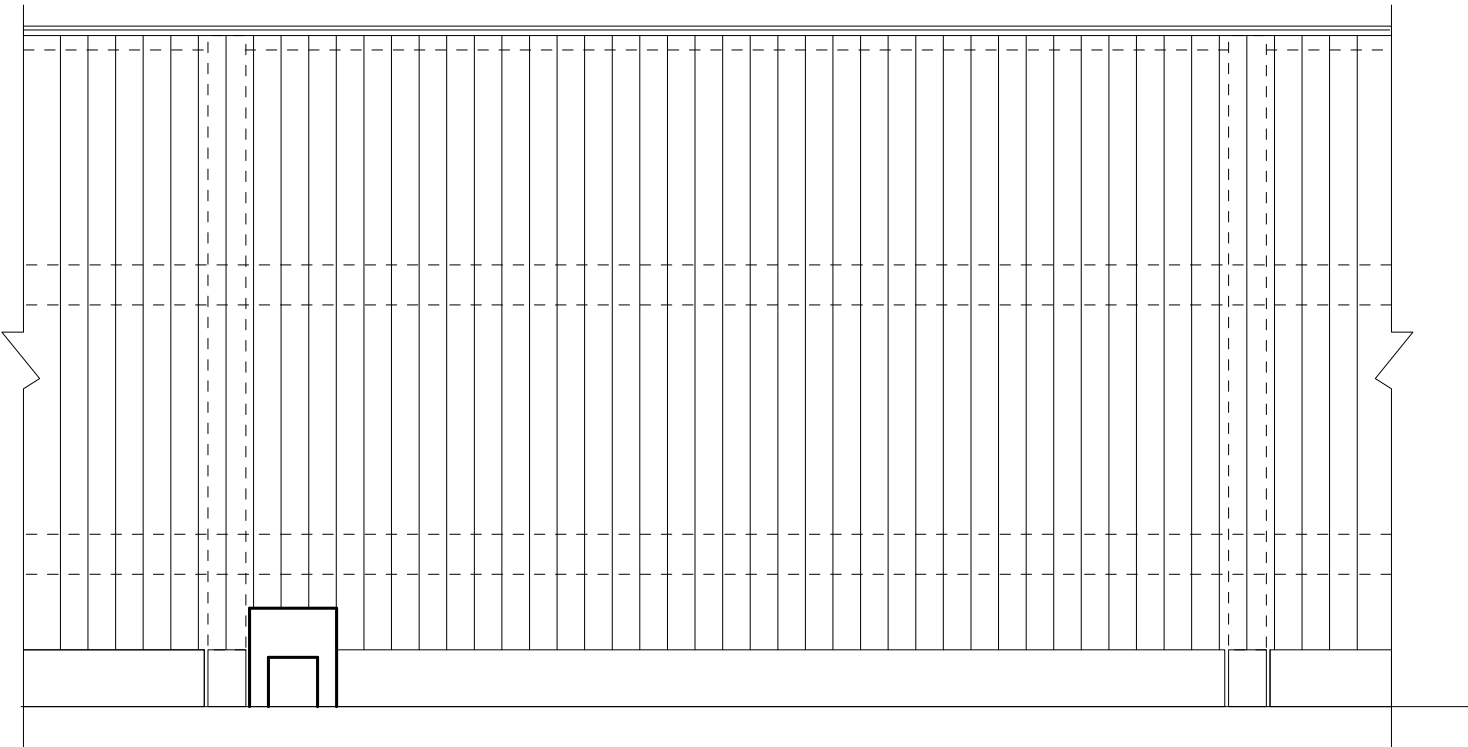


1.8m Closeboard/Panelled Fence
Elevation

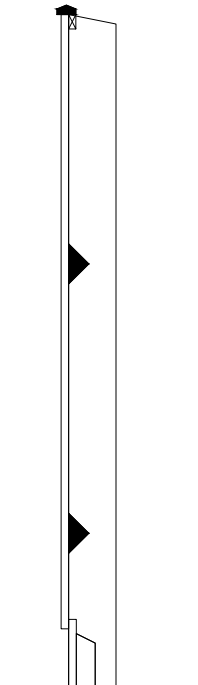

Section

Rev.	Date	Description	Drawn by
-	-	-	-
-	-	-	-
-	-	-	-
-	-	-	-
-	-	-	-

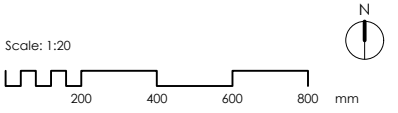

Project No: 2056	Drawing Status: PLANNING
Dwg No: 1601	Date: 17.02.26
Rev: /	Scale: 1:20@A3
Drawn by: SW	Checked by: PH

Project:
Land off Blind Lane, Southwick

Drawing:
1.8m Closeboard/panelled timber fence
with timber gate

Client:


Wain
HOMES

Prepared By:

PLACE
BY DESIGN


© Copyright PLACE By Design www.placebydesign.co.uk

100

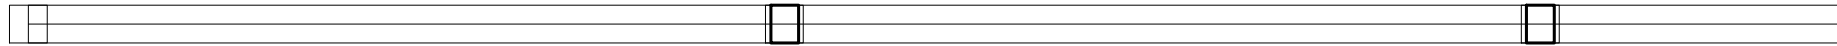

Plan


500

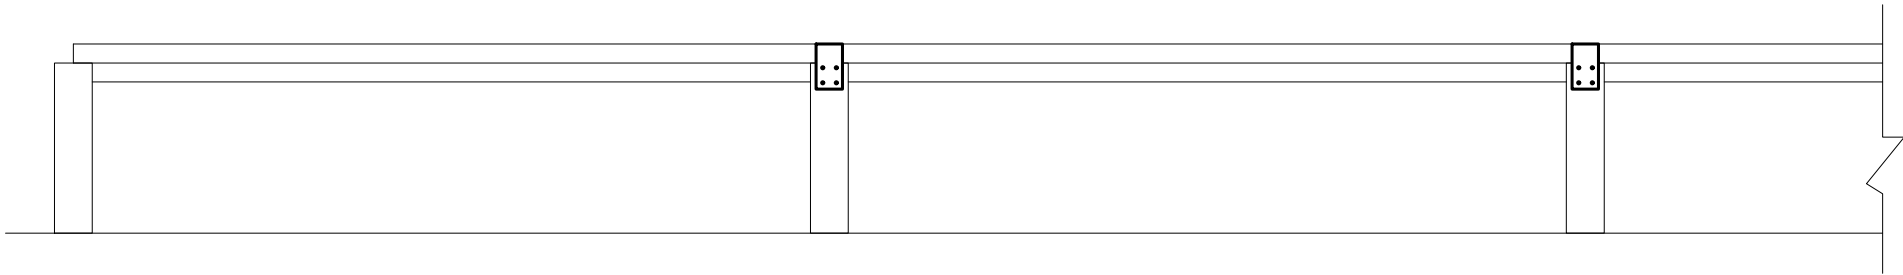

0.5m High Timber Knee Rail
Elevation


2000mm Max. Centres

500

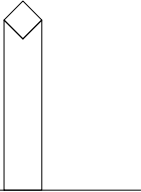

Section

Rev.	Date	Description	Drawn by
-	-	-	-
-	-	-	-
-	-	-	-
-	-	-	-
-	-	-	-

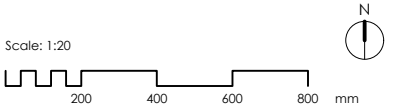

Project No: 2056	Drawing Status: PLANNING
Dwg No: 1603	Date: 17.02.26
Rev: /	Scale: 1:20@A3
Drawn by: SW	Checked by: PH

Project:
Land off Blind Lane, Southwick

Drawing:
0.5m Timber knee rail


Client:

Wain
HOMES

Prepared By:

PLACE
BY DESIGN

© Copyright PLACE By Design www.placebydesign.co.uk

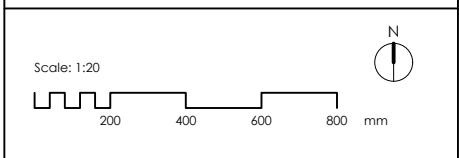

Project No: 2056	Drawing Status: PLANNING
Dwg No: 1604	Date: 17.02.26
Rev: /	Scale: 1:20@A3
	Drawn by: SW
	Checked by: PH

Project:
Land off Blind Lane, Southwick

Drawing:
1.8m Wild Mesh Fence


Client:

Wain
HOMES


Prepared By:

 **PLACE**
BY DESIGN

© Copyright PLACE By Design www.placebydesign.co.uk

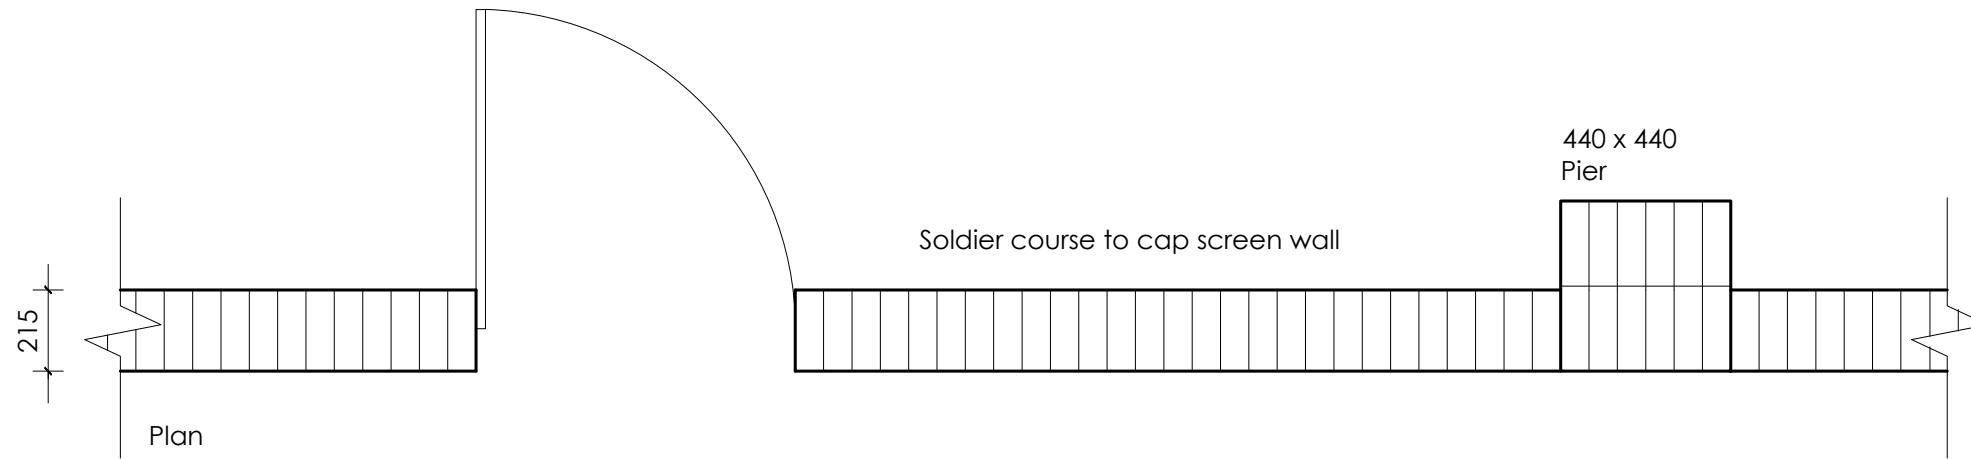

Variable - refer to Planning Layout

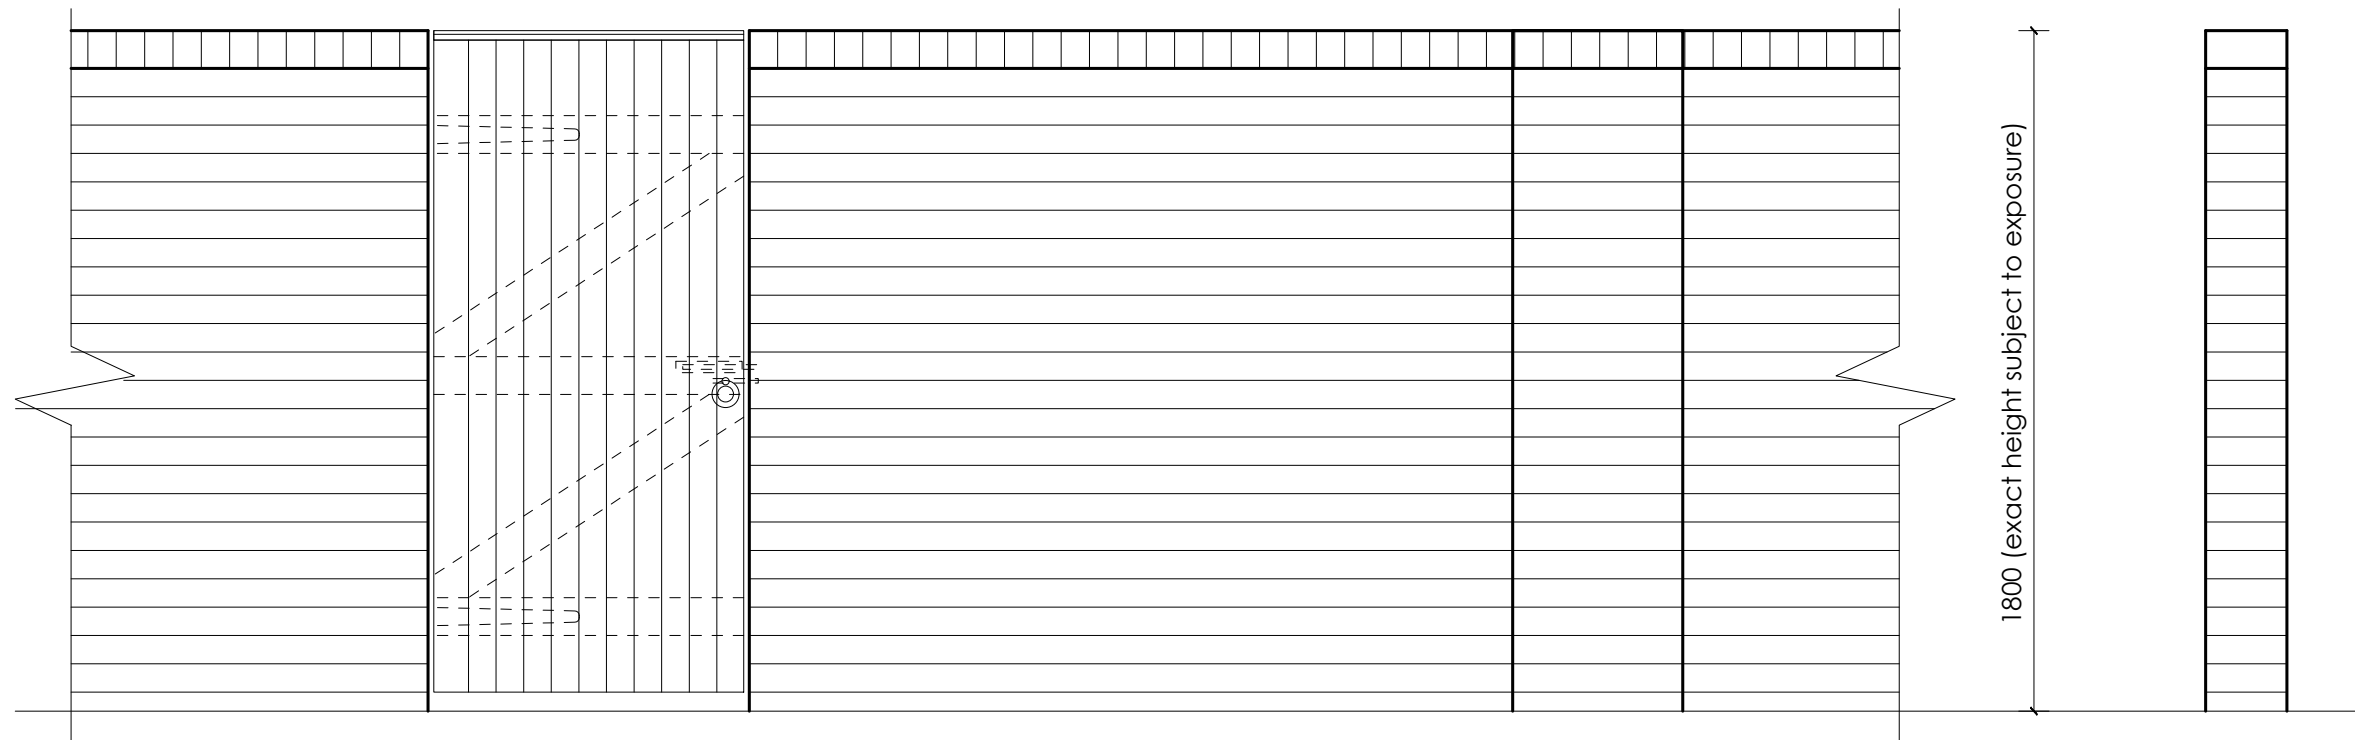


1.8m Brick Screen Wall
Elevation

NOTE: For Detailed Design refer to the Brick Development Association
'Freestanding Brick Wall Detailing', as wall heights are subject to wall
exposure.
Brick Type/Colour as shown on materials plan, drawing number: 1111

Section

Rev.	Date	Description	Drawn by

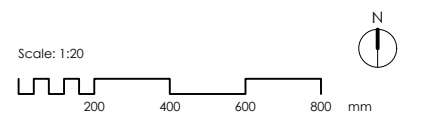

Project No: 2056	Drawing Status: PLANNING		
Dwg No: 1605	Date: 28.08.26		
Rev: /	Scale: 1:20@A3	Drawn by: SW	Checked by: PH

Project:
Land off Blind Lane, Southwick

Drawing:
1.8m Brick screen wall



Client:

Wain
HOMES

Prepared By:

PLACE
BY DESIGN


© Copyright PLACE By Design www.placebydesign.co.uk

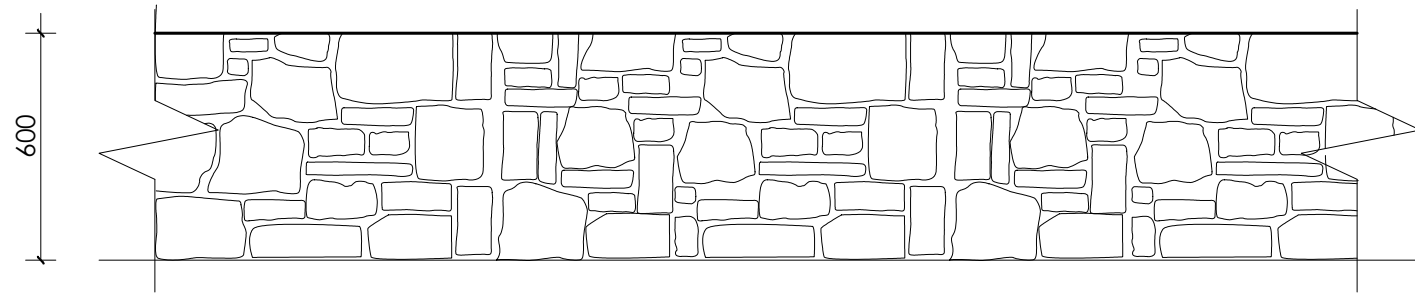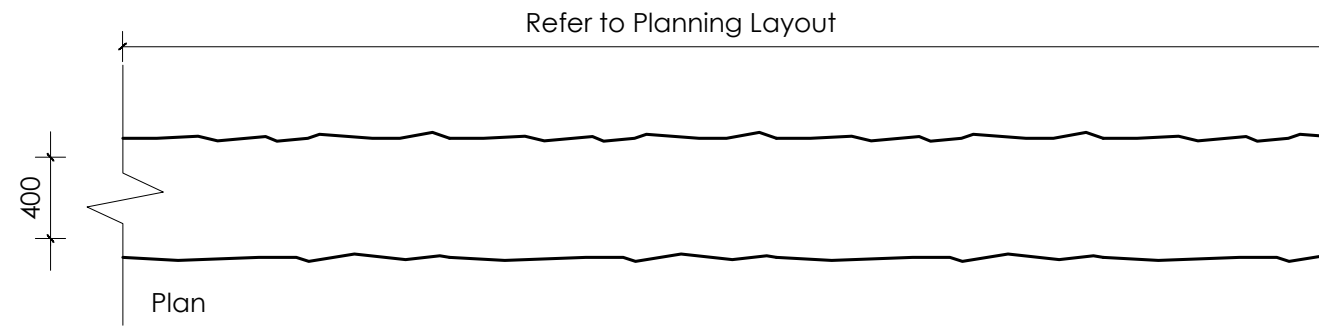

0.6m Low Stone Wall
Elevation

Refer to engineering for guidance on construction

Reference Image
(For Illustrative Purposes Only)

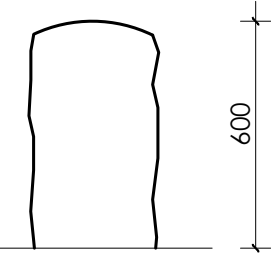

Section

Rev.	Date	Description	Drawn by
-	-	-	-
-	-	-	-
-	-	-	-
-	-	-	-
-	-	-	-

Scale: 1:20

200 400 600 800 mm

Project No: 2056	Drawing Status: PLANNING
Dwg No: 1606	Date: 28.08.26
Rev: /	Scale: 1:20@A3
Drawn by: SW	Checked by: PH

Project:
Land off Blind Lane, Southwick


Drawing:
0.6m Low stone wall

Client:


Prepared By:

© Copyright PLACE By Design

www.placebydesign.co.uk

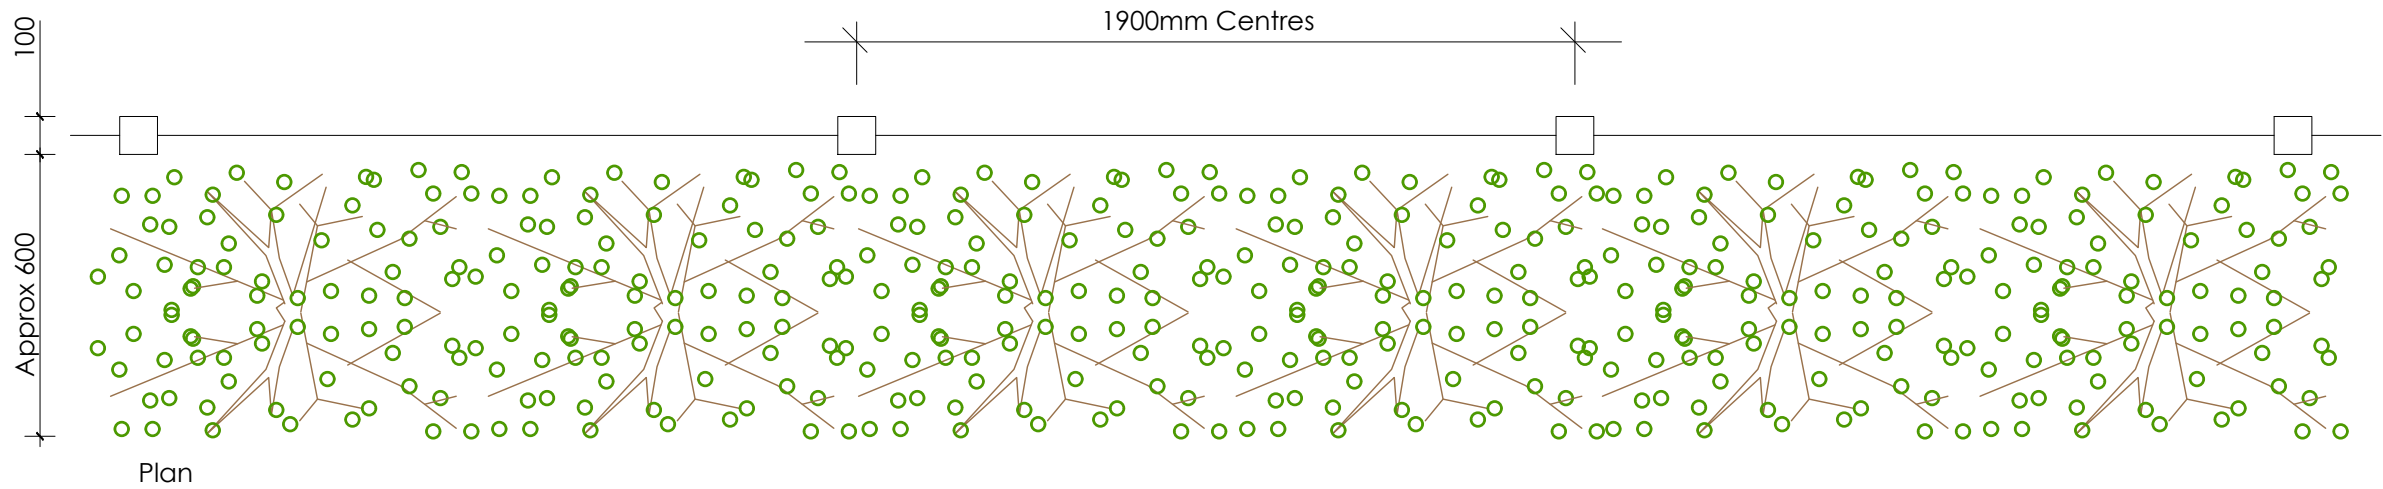


1900mm Max. Centres

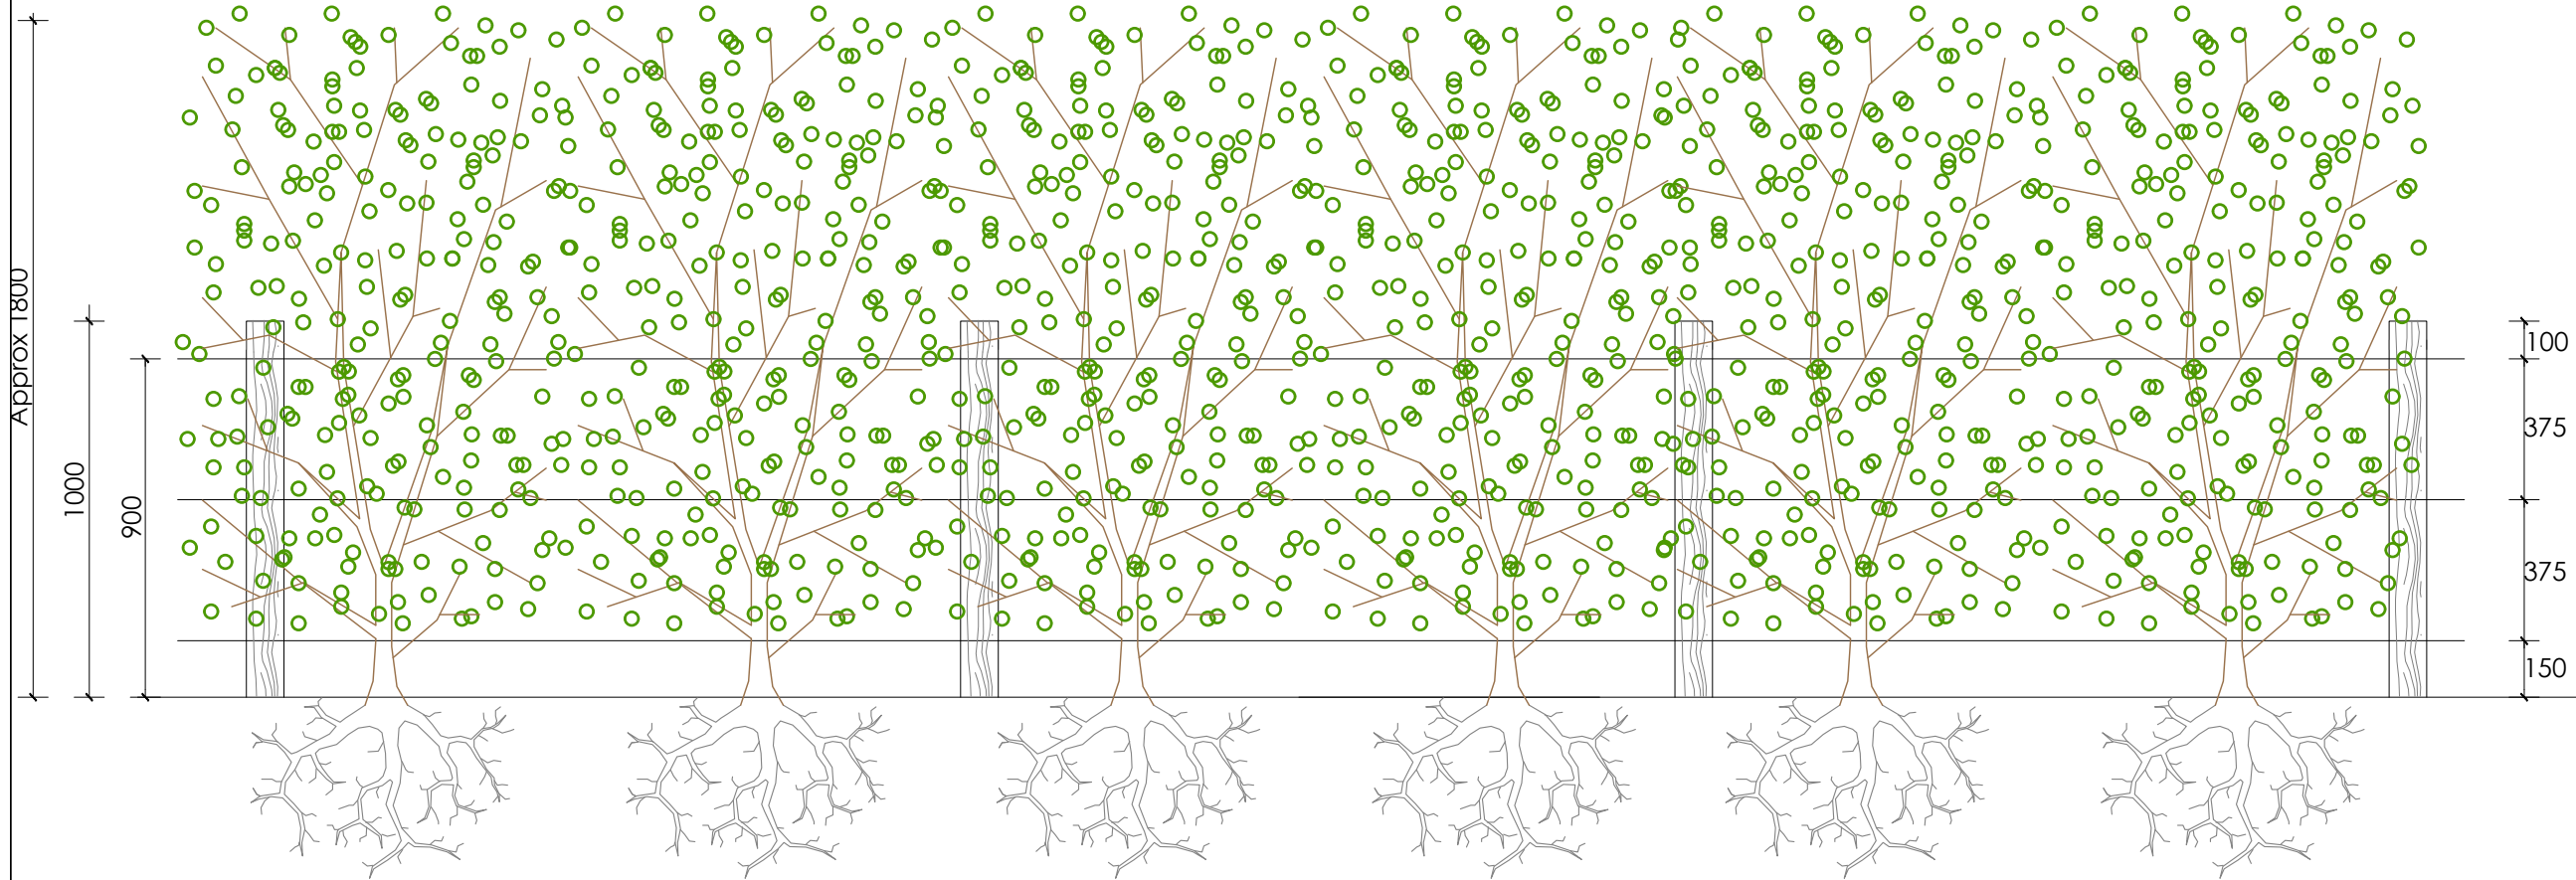

1.0m High Timber Post and 3 Wire Fence with 1.8m hedge
Elevation

Rev.	Date	Description	Drawn by
1	28.08.26	Initial Design	PH
2	28.08.26	Revised Design	PH
3	28.08.26	Final Design	PH

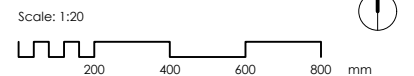

Project No: 2056	Drawing Status: PLANNING
Dwg No: 1607	Date: 28.08.26
Rev: /	Scale: 1:20@A3
Drawn by: SW	Checked by: PH

Project:
Land off Blind Lane, Southwick

Drawing:
1.0m High timber post and 3 wire fence
with 1.8m hedge planting

Client:



Wain
HOMES

Prepared By:


PLACE
BY DESIGN

Hedgehog Highway Gate
Elevation


One hedgehog pass to be created in each boundary fence, i.e., minimum 13x13cm gap in the bottom of fence panels/gravel boards.

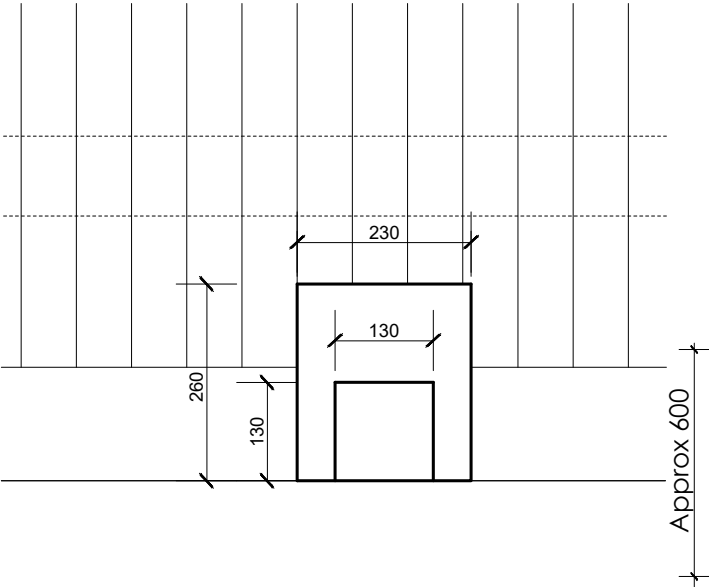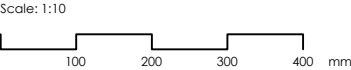


Approx 600

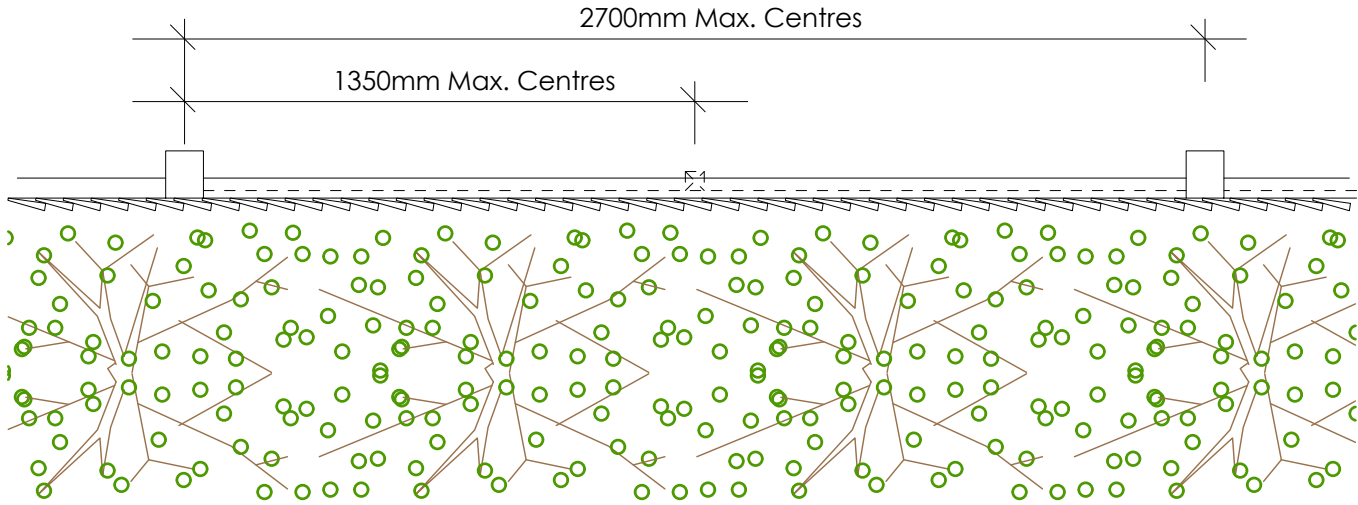


Plan

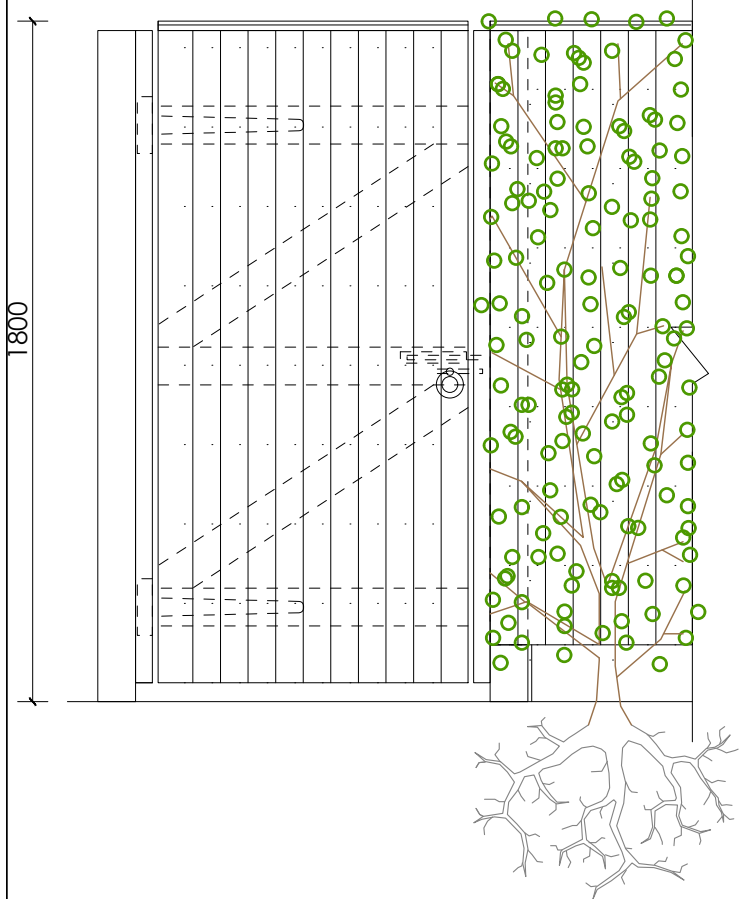

1.8m Closeboard Fence and Gate
Elevation

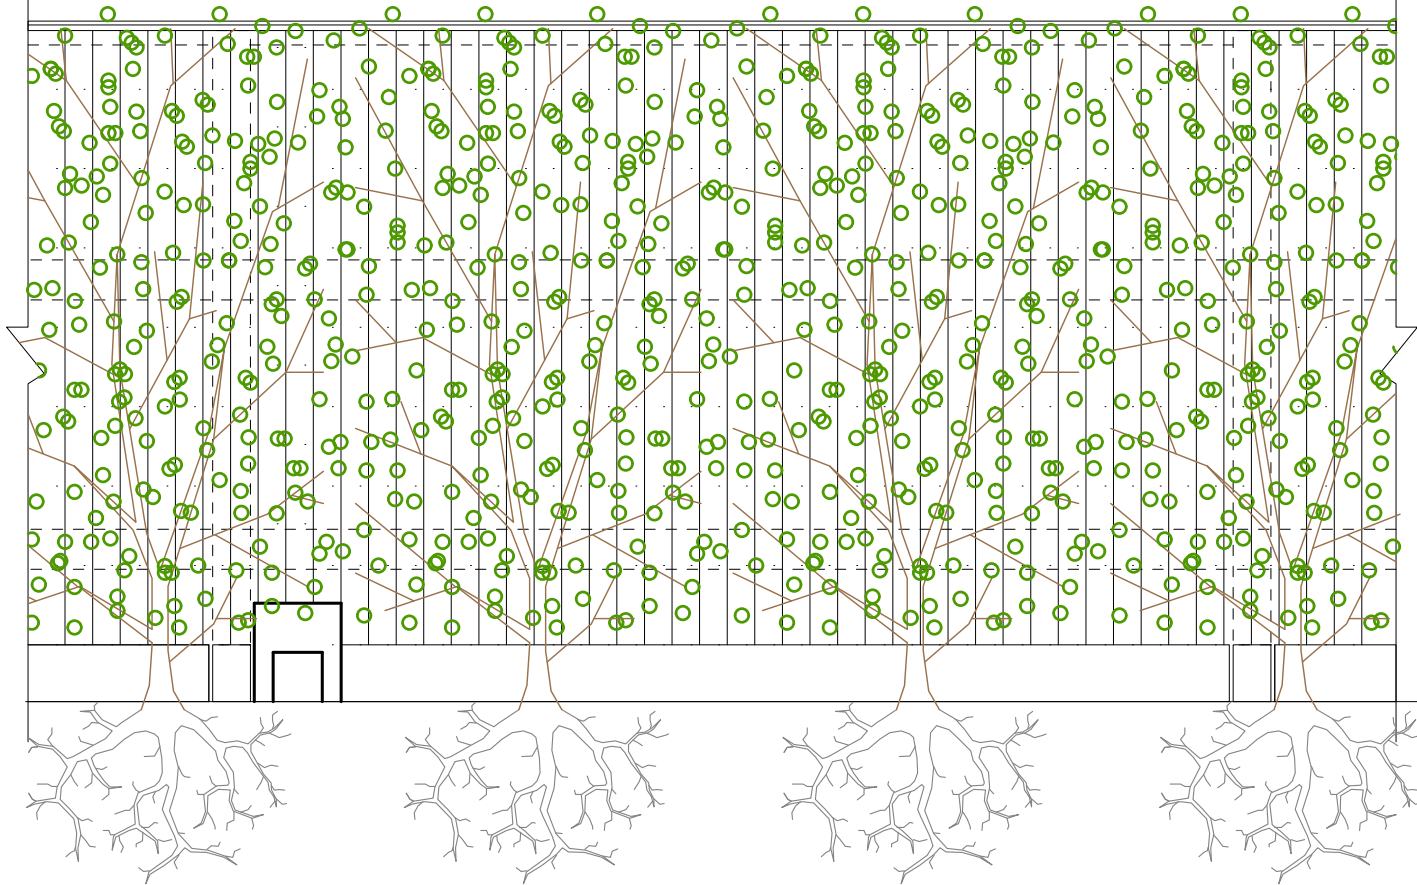


1.8m Closeboard/Panelled Fence with Instant Mature Hedge Planting
Elevation

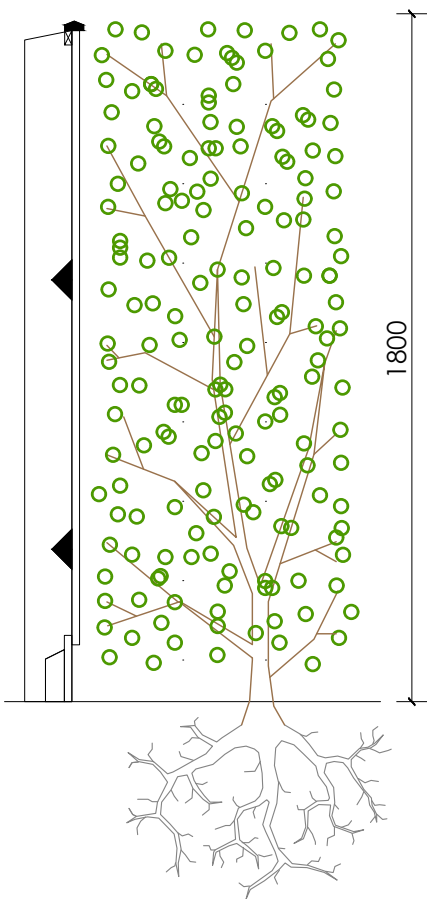

Section

Rev.	Date	Description	Drawn by

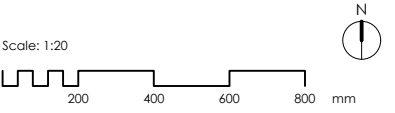

Project No: 2056	Drawing Status: PLANNING
Dwg No: 1608	Date: 28.08.26
Rev: /	Scale: 1:20@A3
Drawn by: SW	Checked by: PH

Project:
Land off Blind Lane, Southwick

Drawing:
1.8m Closeboard/panelled timber
fence with hedge planting

Client:

Wain
HOMES

Prepared By:

PLACE
BY DESIGN