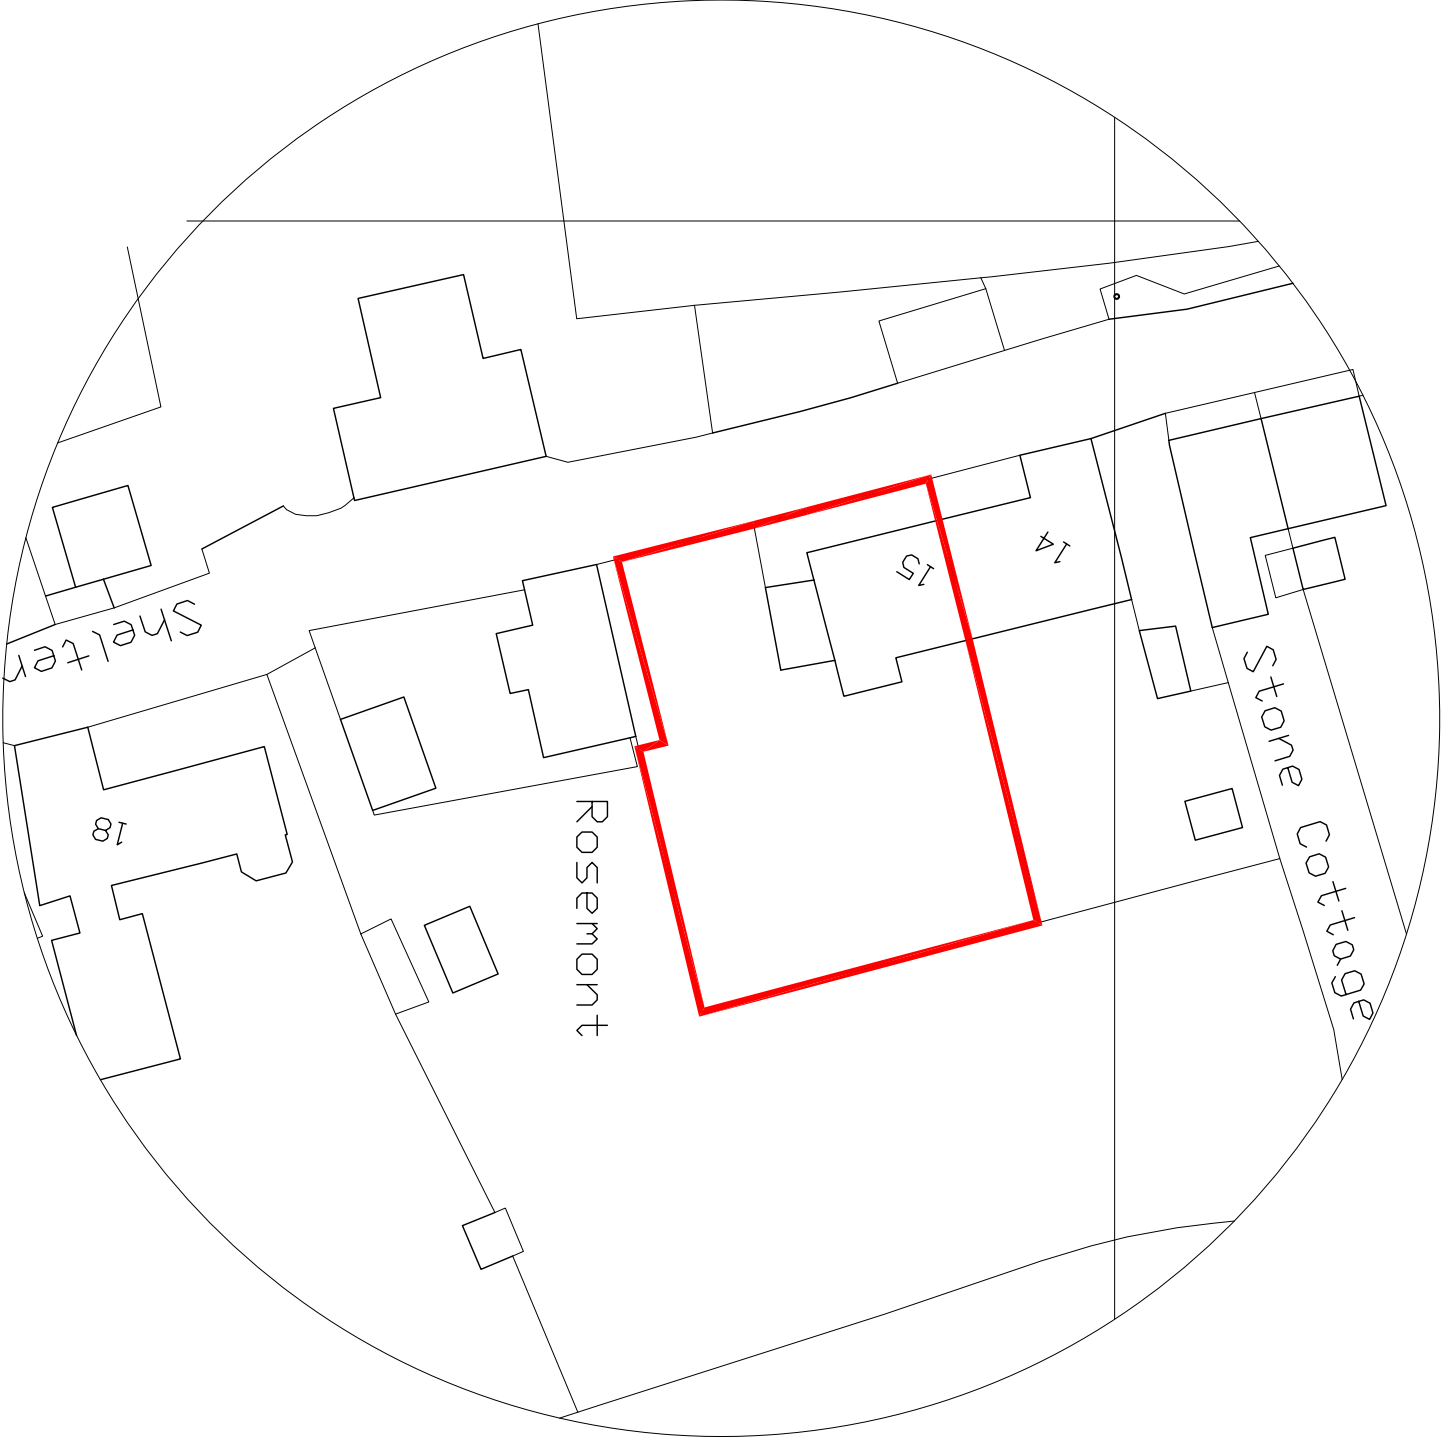


EXISTING BLOCK AND LOCATION
15 CHARLTON, SALISBURY
WILTSHIRE, SP7 0EN
FOR MR T NAJDOSKI