


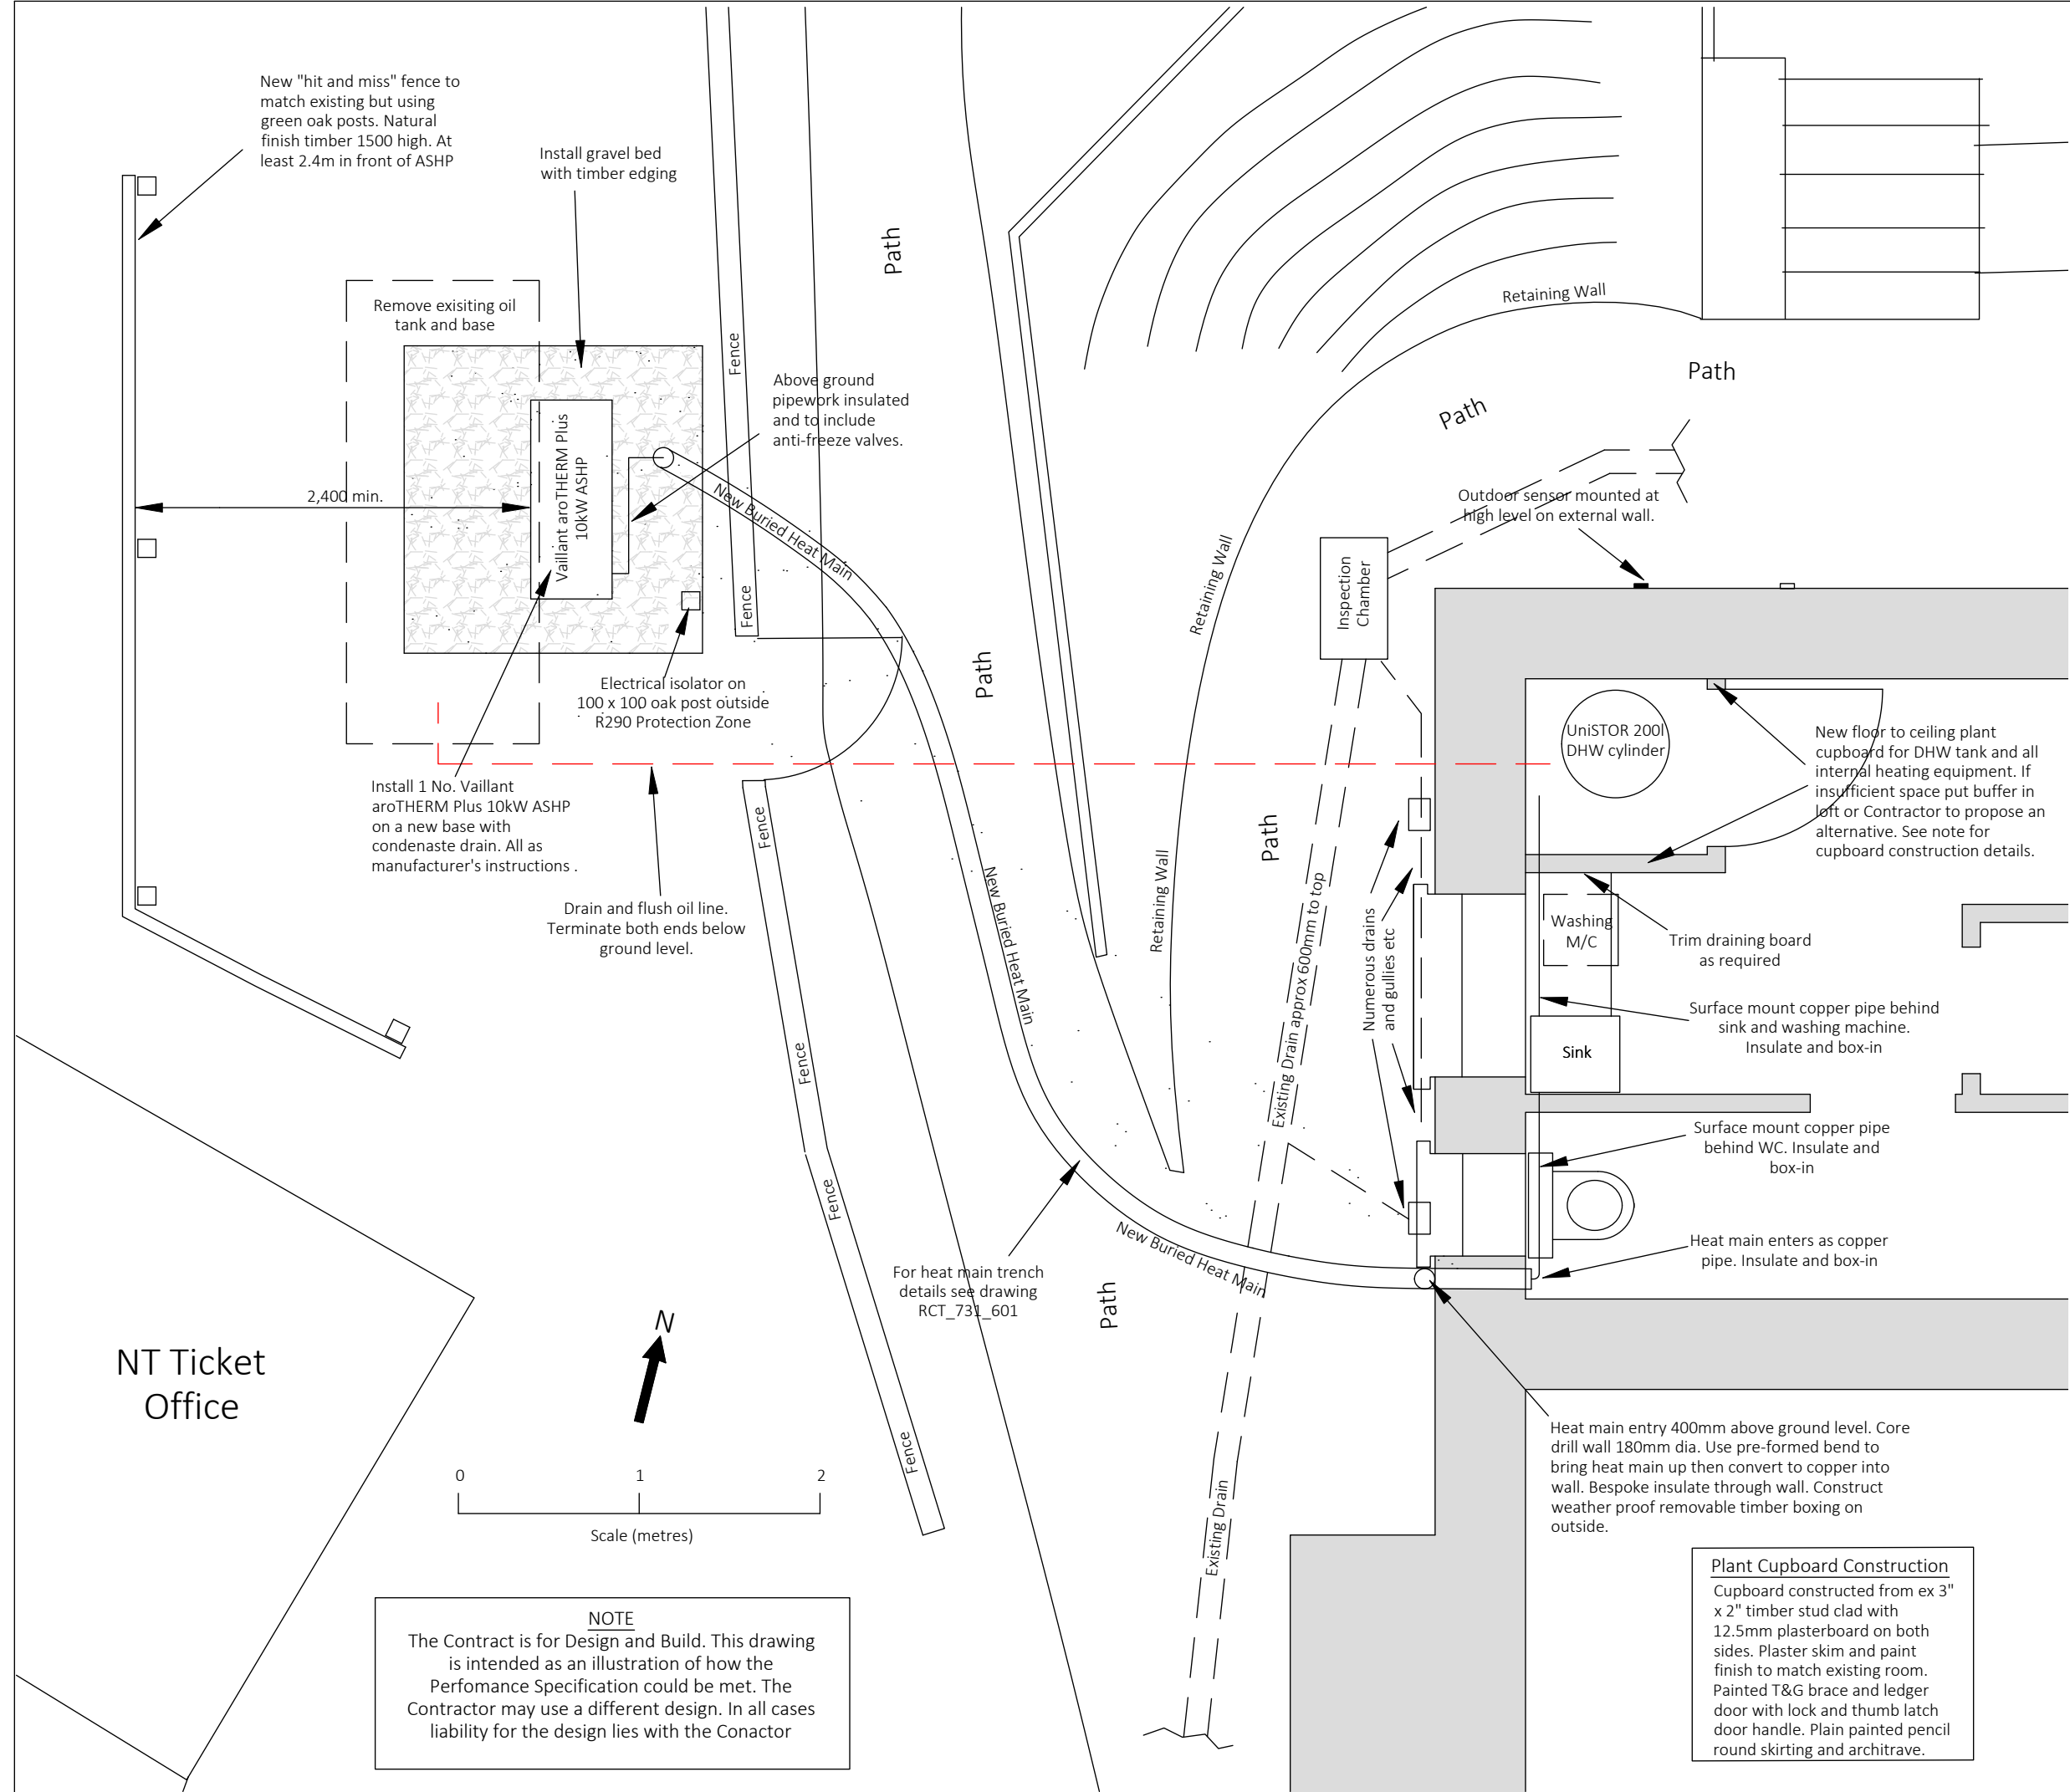

- NOTES:**
1. This drawing is for guidance only. All information must be checked before use for design or planning.
 2. Do not scale.

For Tender

Revision	By	Date	Details



Redcotec LLP, Orchards,
Stockland, Honiton
Devon, EX14 9DS

Tel: 01297 761510
Email: info@redcotec.co.uk

Client		The National Trust
Drawing Title		89 Church Lawn Plan - Proposed
Drawn By	Date	
W Gilmour-White	07/08/26	
Checked By		Date
Scale		Job Reference
1:35 @ A3		RCT-731
Drawing Ref/No		Rev
RCT_731_101B		

NOTE

The Contract is for Design and Build. This drawing is intended as an illustration of how the Performance Specification could be met. The Contractor may use a different design. In all cases liability for the design lies with the Contractor

Plant Cupboard Construction
Cupboard constructed from ex 3" x 2" timber stud clad with 12.5mm plasterboard on both sides. Plaster skim and paint finish to match existing room. Painted T&G brace and ledger door with lock and thumb latch door handle. Plain painted pencil round skirting and architrave.