




WEST

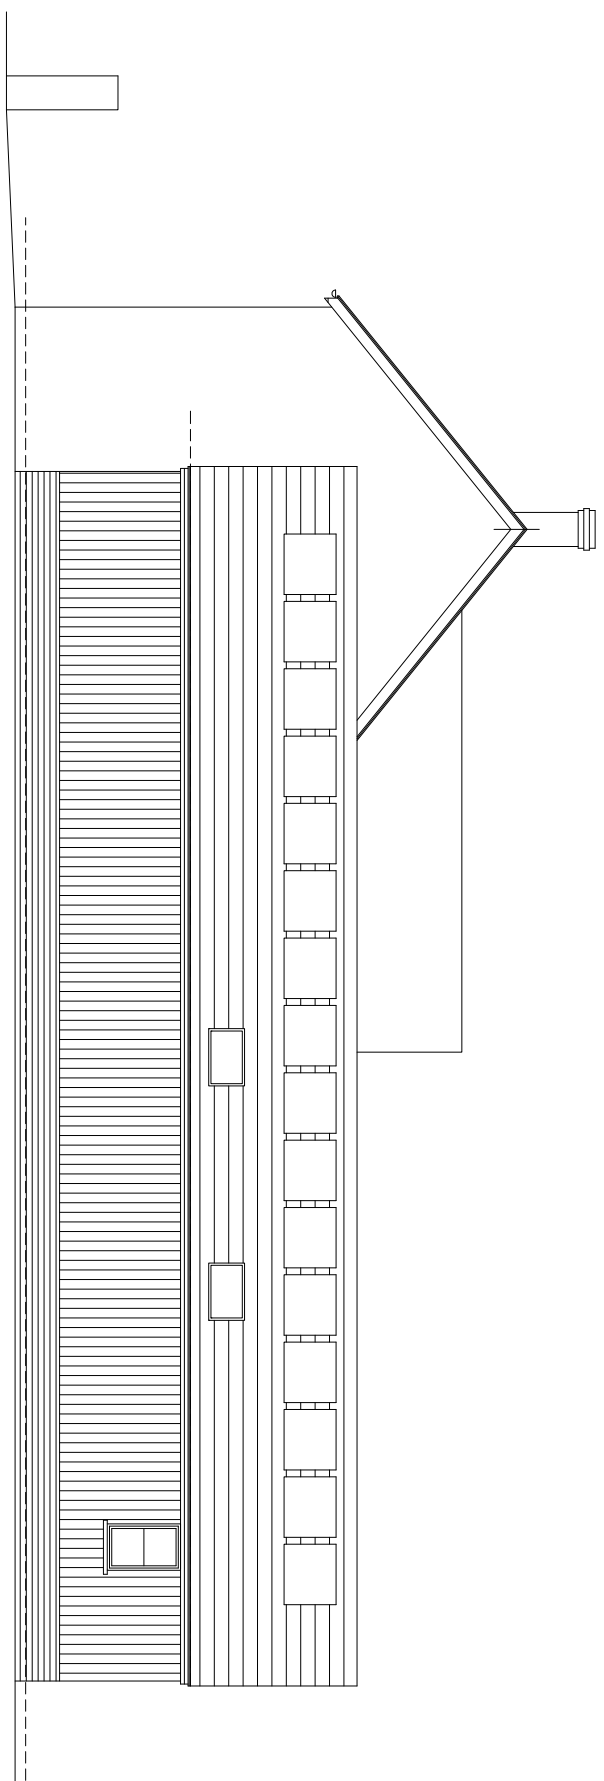


SOUTH ELEVATION 1:100

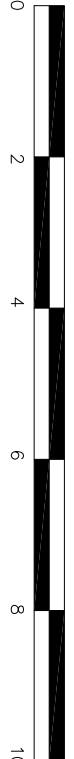


THE MAIN ROOF OF THE EXTENSION WILL BE SLATE
COLOUR AND SIZE TO BE AGREED WITH 16 PANEL
PROVIDING THE ABSEY ON THE SOUTH SIDE AND
PROVIDING
THE ROOF TO THE LINK WILL BE EITHER A ZINC OR
SHEET STEEL WITH STANDING SEAM
THE KITCHEN ROOF WILL BE A SINGLE PLY WEATHERANE
THE WALLS ABOVE A BRICK PLANK WILL BE A TAPER
CLADDING, TYPE TO BE AGREED.
THE KITCHEN WALLS WILL BE RIBBED TO MATCH THE
EXISTING
WINDOWS AND DOORS WILL BE ALUMINIUM WITH A
WOOD GRAIN FINISH
THE ROOF OF THE EXTENSION WILL BE CONCRETE
BLOCK WITH THE FINE COVERED WITH A NATURAL
GREEN SANDSTONE, WITH CONCRETE COPING.

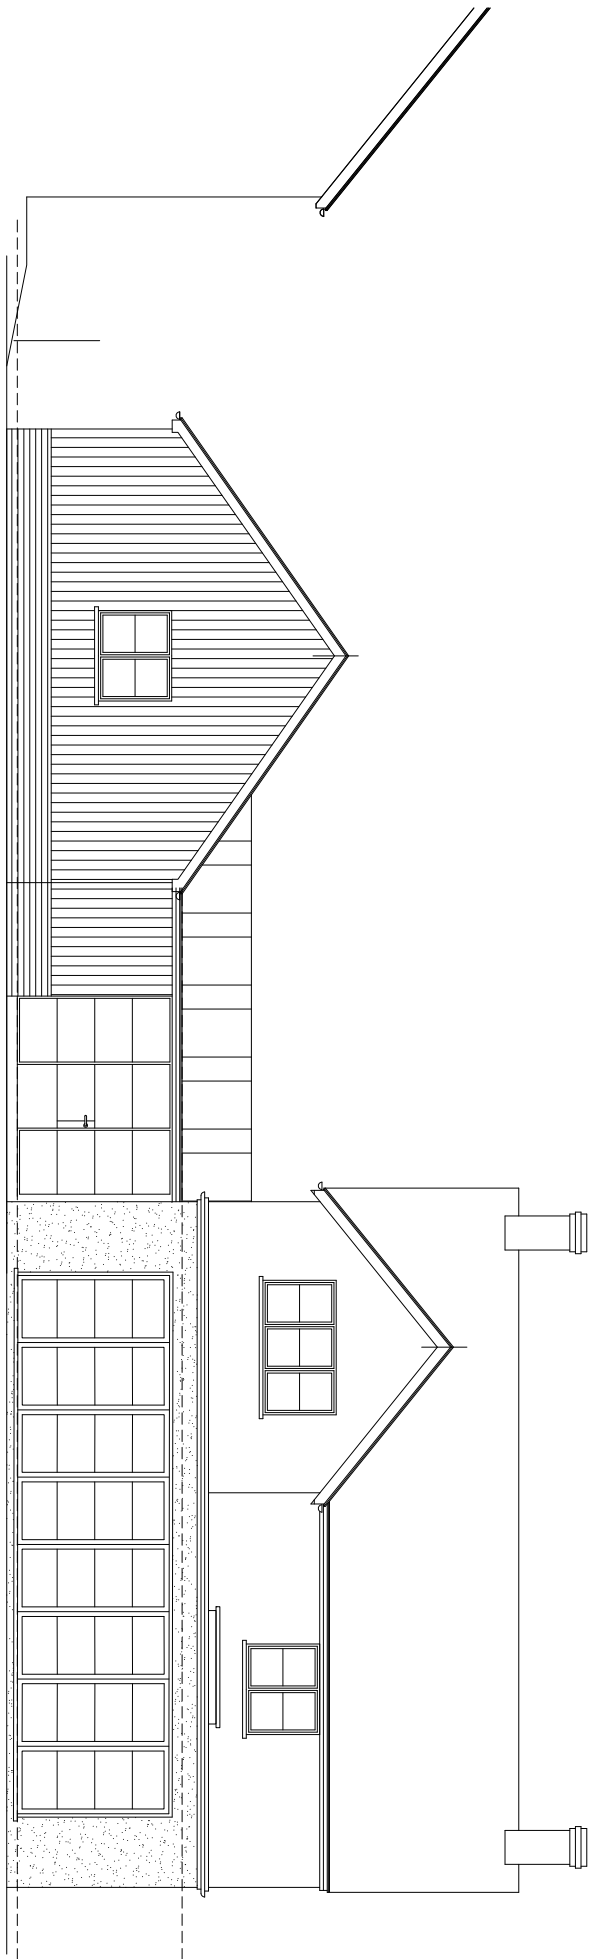


EAST/SECTION A-A

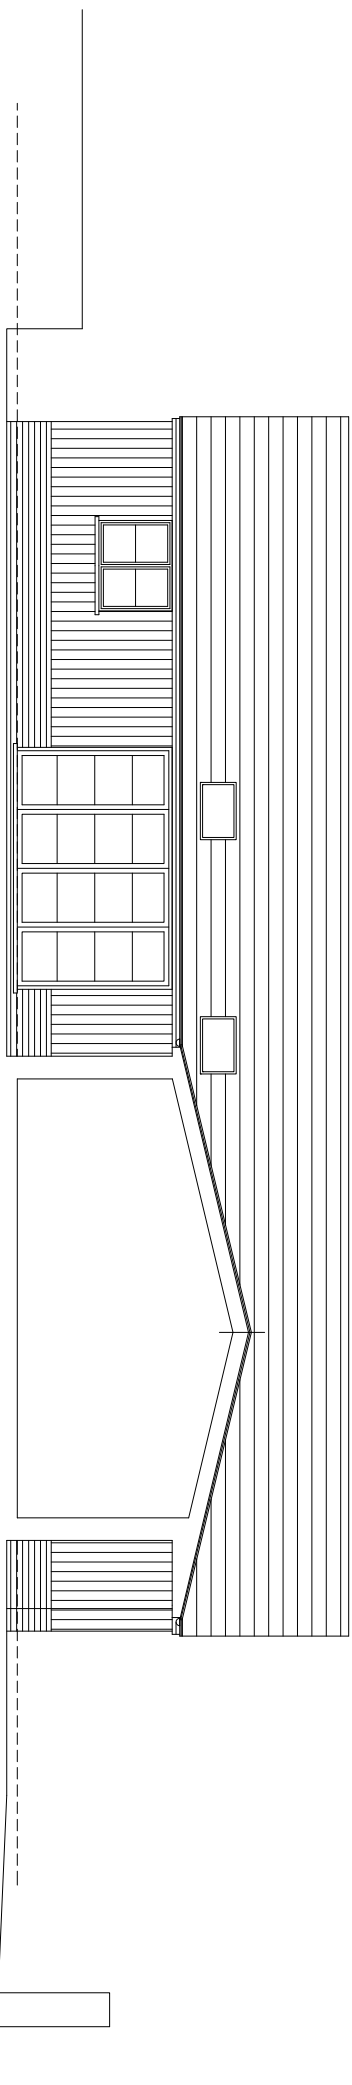


NORTH

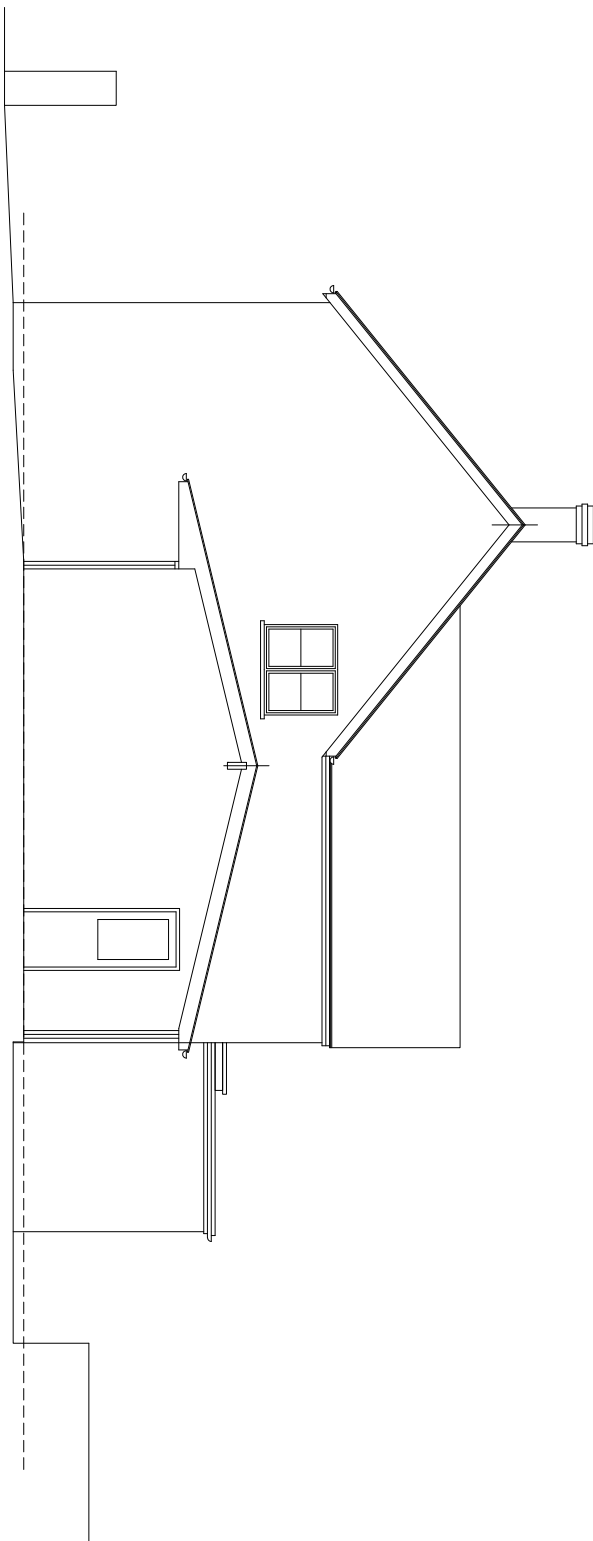

SOUTH ELEVATION 1:100

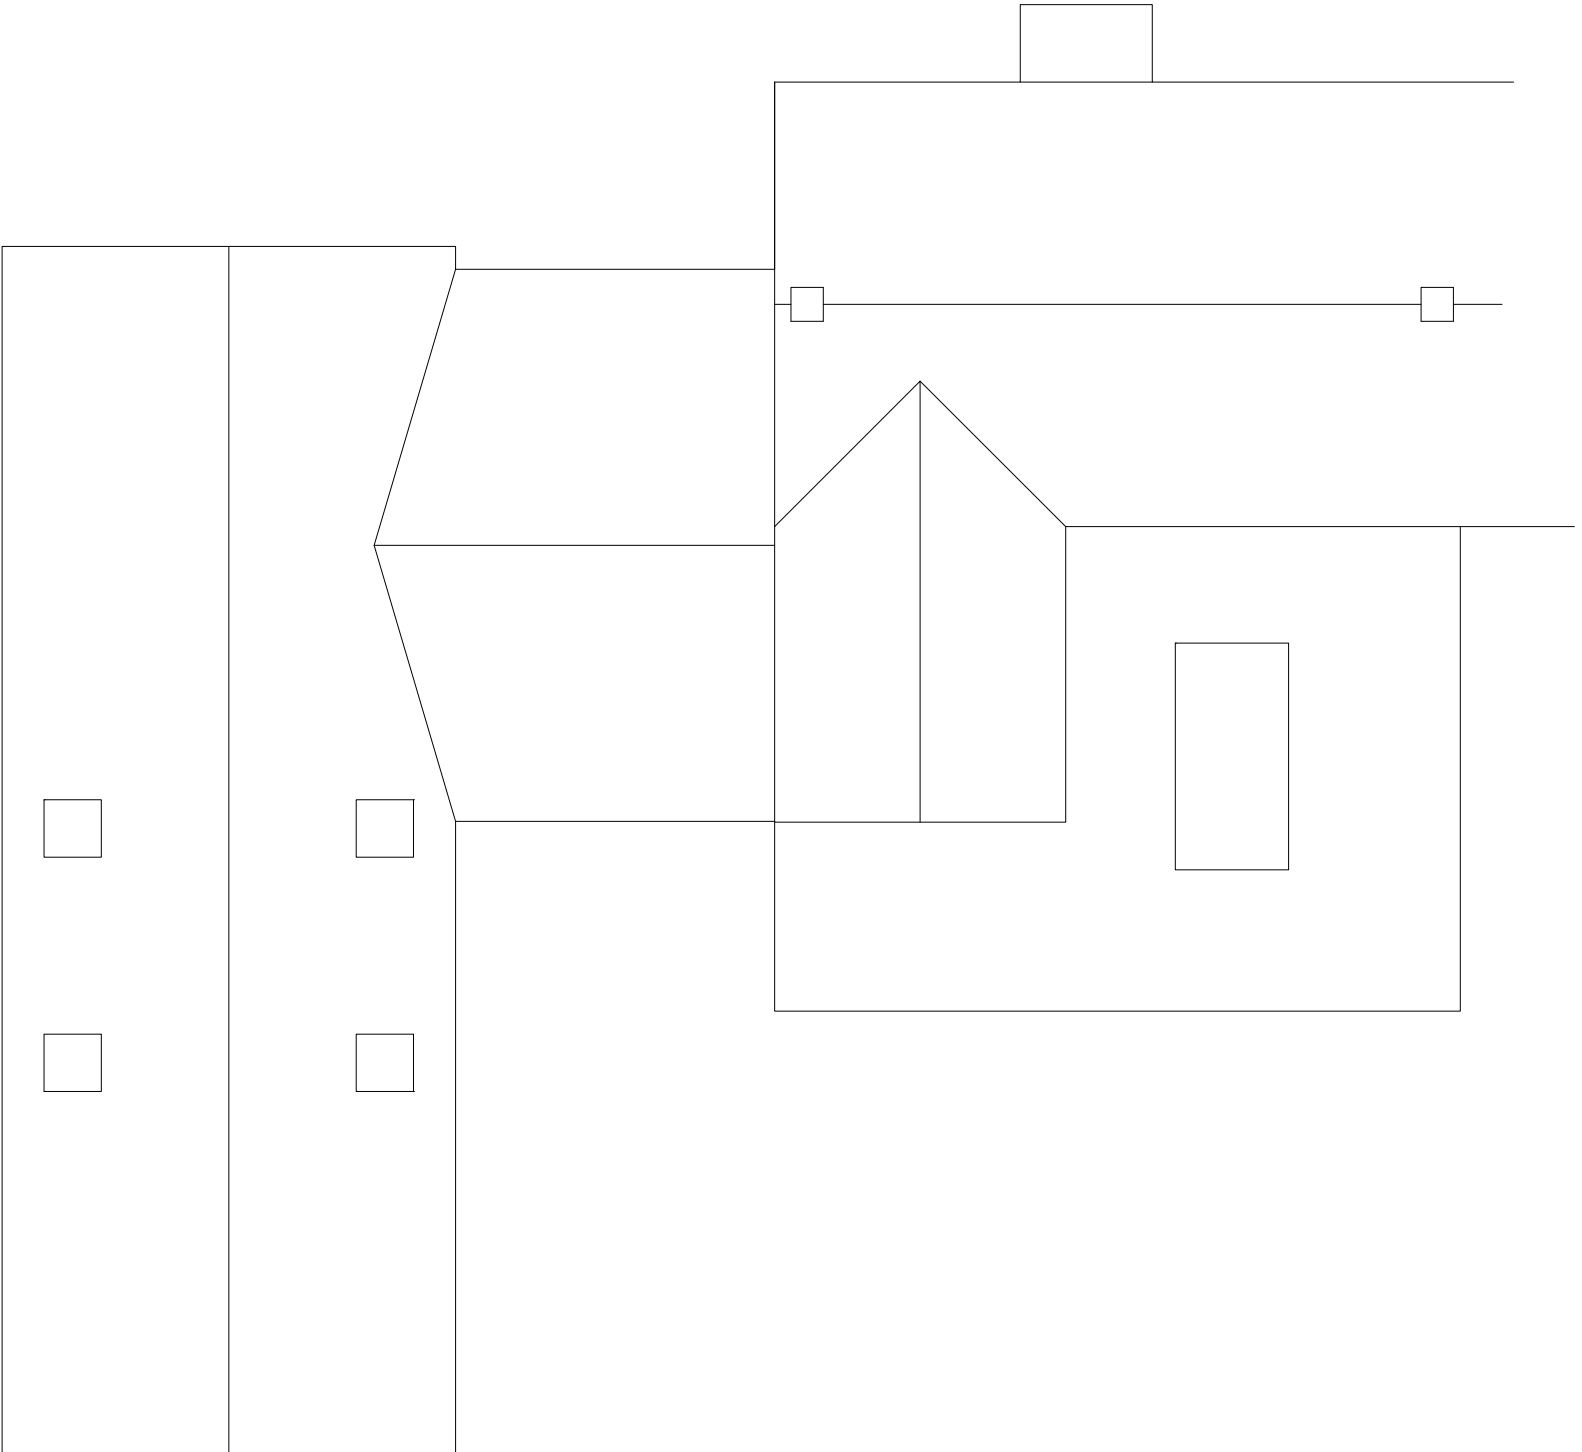

ROOF PLAN 1:100

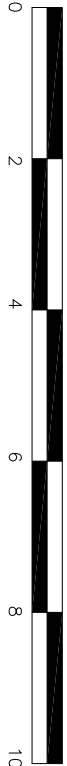

PROPOSED EXTENSION
15 CHARLTON, SALISBURY
WILTSHIRE, SP7 0EN
FOR MR AND MRS T NAJDOSKI

2735/4(05-10-2026)

1:100@A1