



PROPOSED SIDE (NORTH WEST) ELEVATION 1:100



PROPOSED REAR (SOUTH WEST) ELEVATION 1:100




PROPOSED END (SOUTH EAST) ELEVATION 1:100



PROPOSED FRONT (NORTH EAST) ELEVATION 1:100

PROPOSED ELEVATIONS WITH PLANNING APPROVED ELEVATIONS 1:100

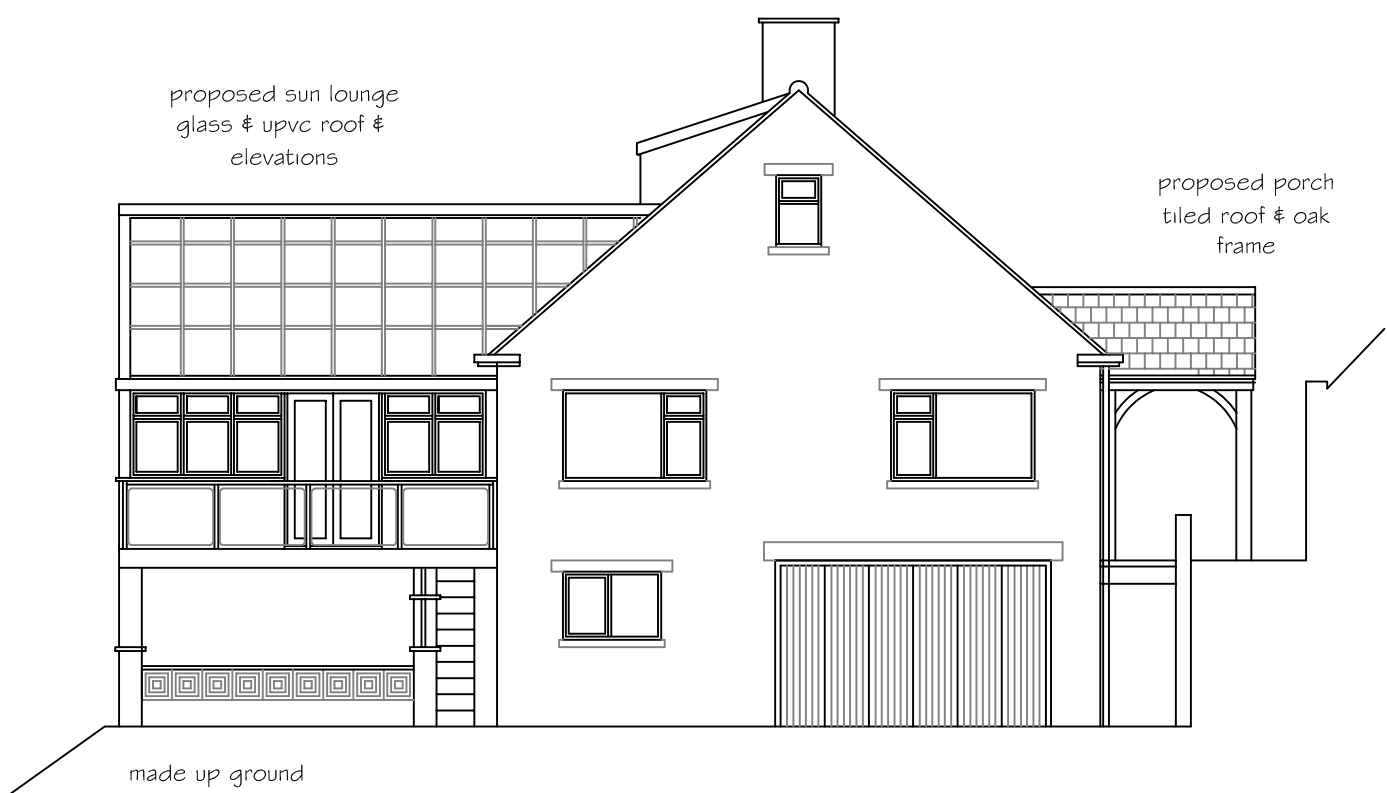

PROPOSED SIDE (NORTH WEST) ELEVATION 1:100



PROPOSED REAR (SOUTH WEST) ELEVATION 1:100



PROPOSED END (SOUTH EAST) ELEVATION 1:100




PROPOSED FRONT (NORTH EAST) ELEVATION 1:100


PROPOSED ELEVATIONS WITH EXISTING ELEVATIONS 1:100




EXISTING SIDE (NORTH WEST) ELEVATION 1:100

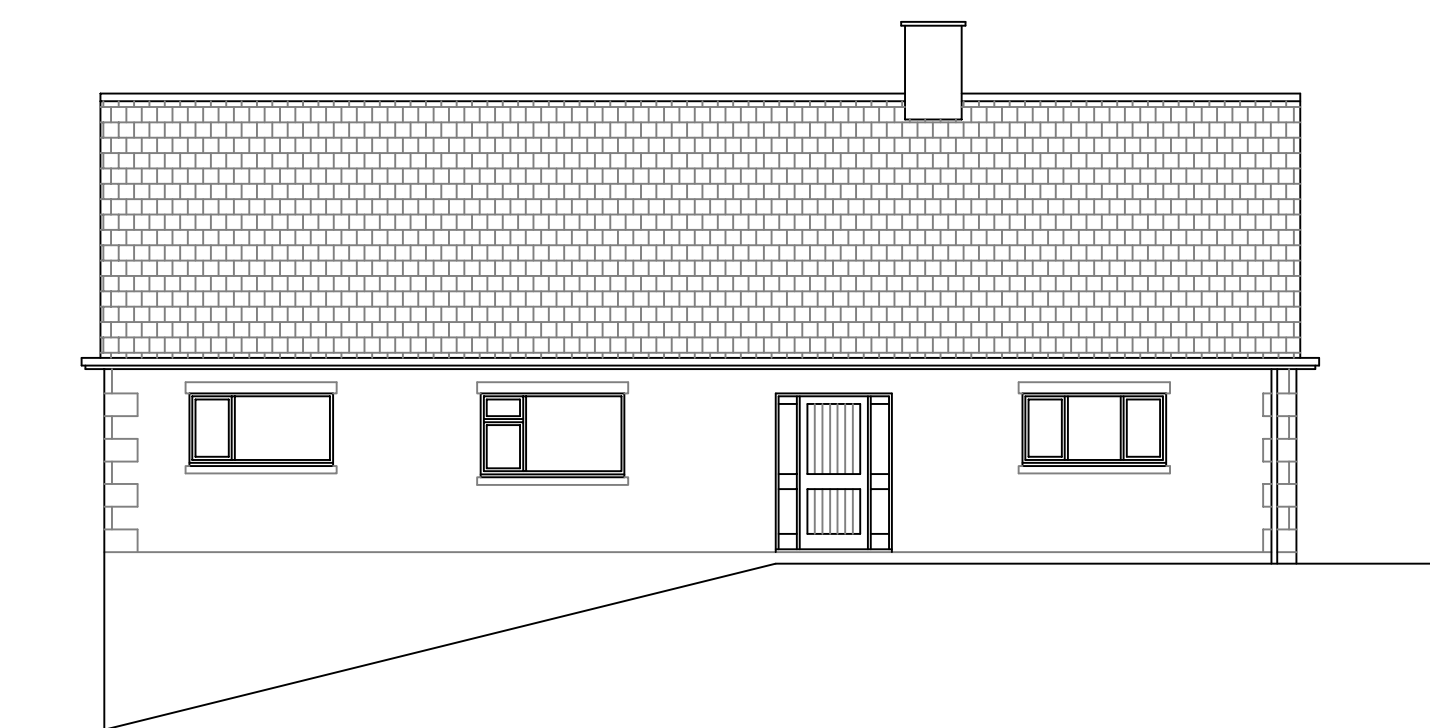


EXISTING REAR (SOUTH WEST) ELEVATION 1:100

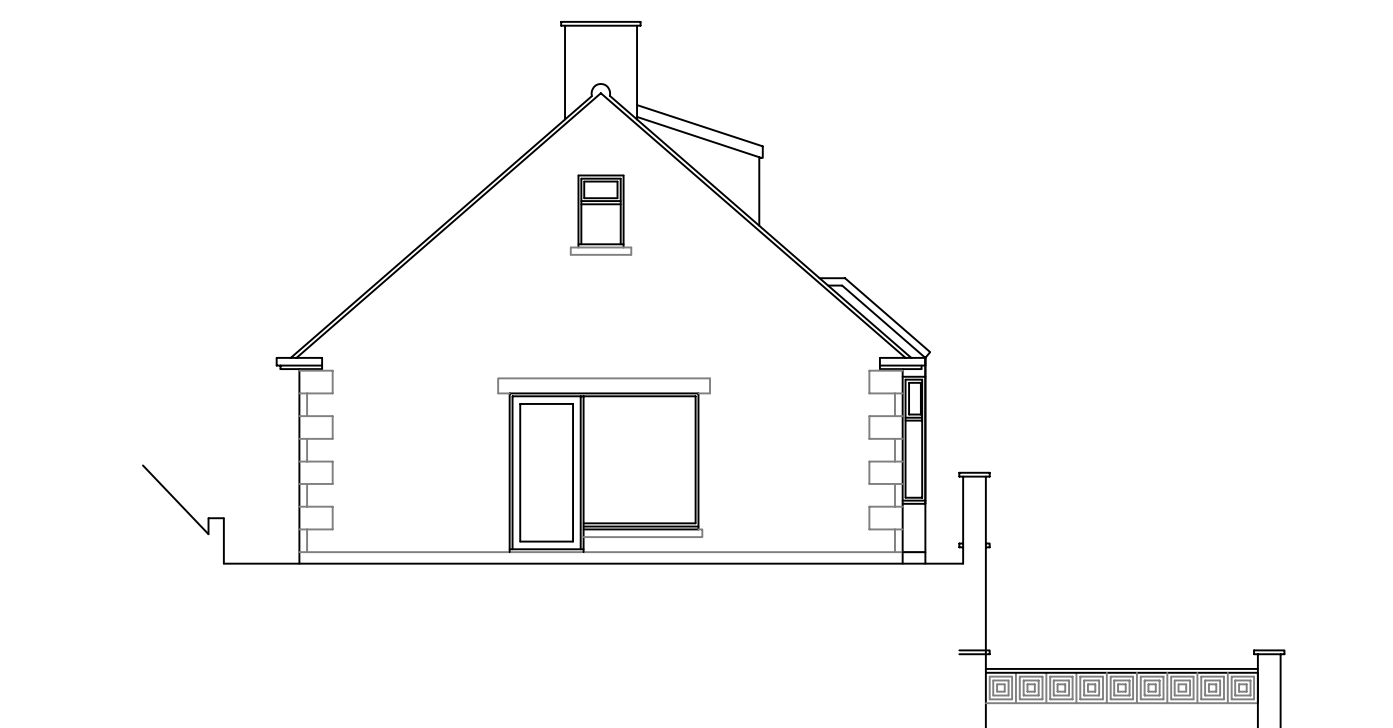

EXISTING END (SOUTH EAST) ELEVATION 1:100

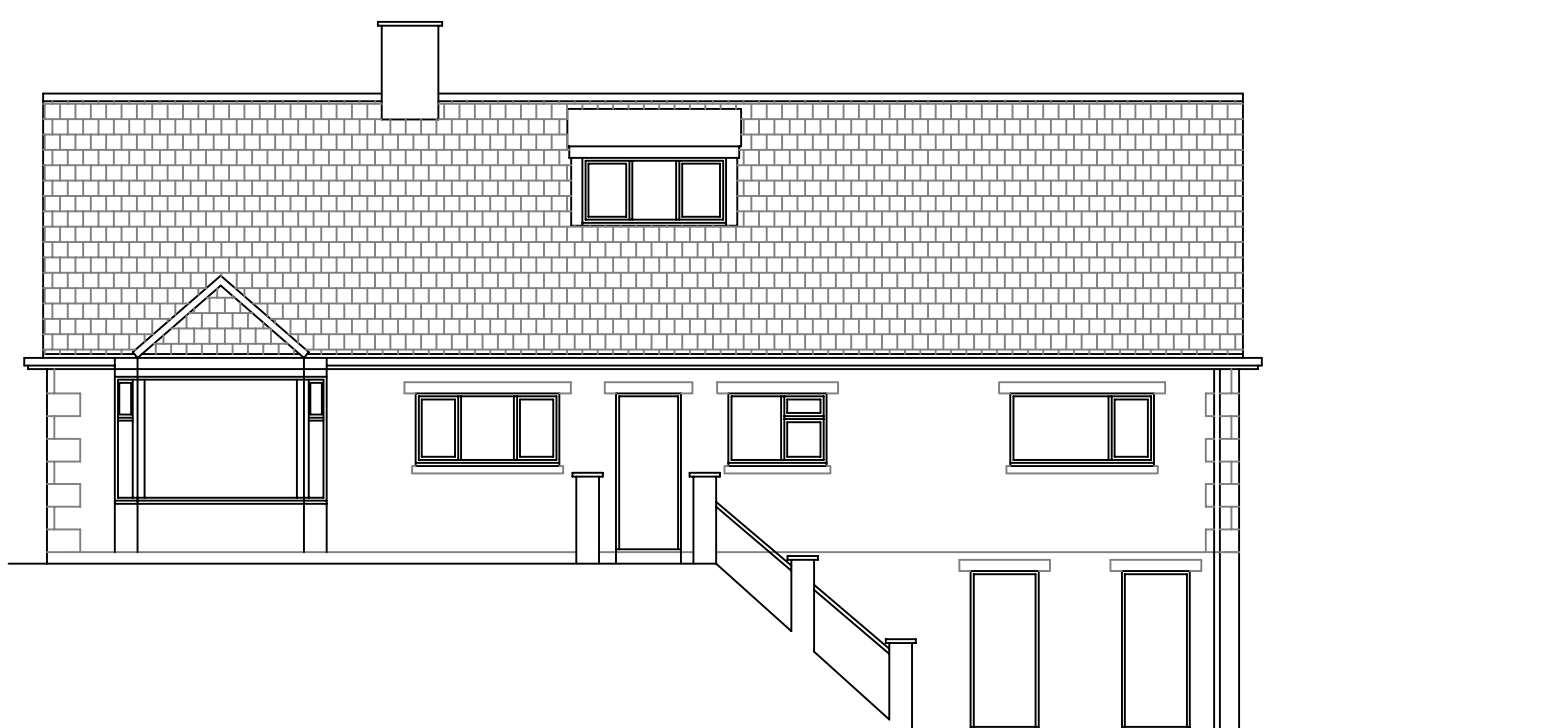

EXISTING FRONT (NORTH EAST) ELEVATION 1:100

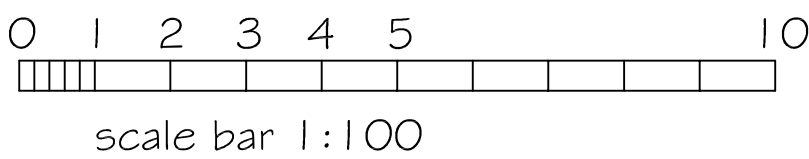

SJF PLANNING & DESIGN SERVICE 01225 782078 simonnearthebell@gmail.com		
PROPOSED ELEVATED SUN LOUNGE, VERANDAH, PORCH, CARPORT AND LEVELLED GROUND		
CLIENT	MR & MRS L ELLIS	
LOCATION	CEFN HENLEY LANE BOX SN13 8EL	
TITLE	PROPOSED & EXISTING ELEVATIONS	
DRG NO	ISSUE	DATE
2615-1	1	JUNE 2026