

PROPOSED GROUND MOUNTED SOLAR PV, ARCHES FARM, MALMESBURY


This drawing is copyright of CLARK & MASLIN Ltd and may not be copied or reproduced without permission.

Figured dimensions are to be taken in preference to scaled dimensions.

Large scale drawings to have preference to small scale drawings.

Dimensions for fixed-in items are to be checked on site prior to manufacture.

REV	DETAIL OF REVISION	BY	DATE
-----	--------------------	----	------

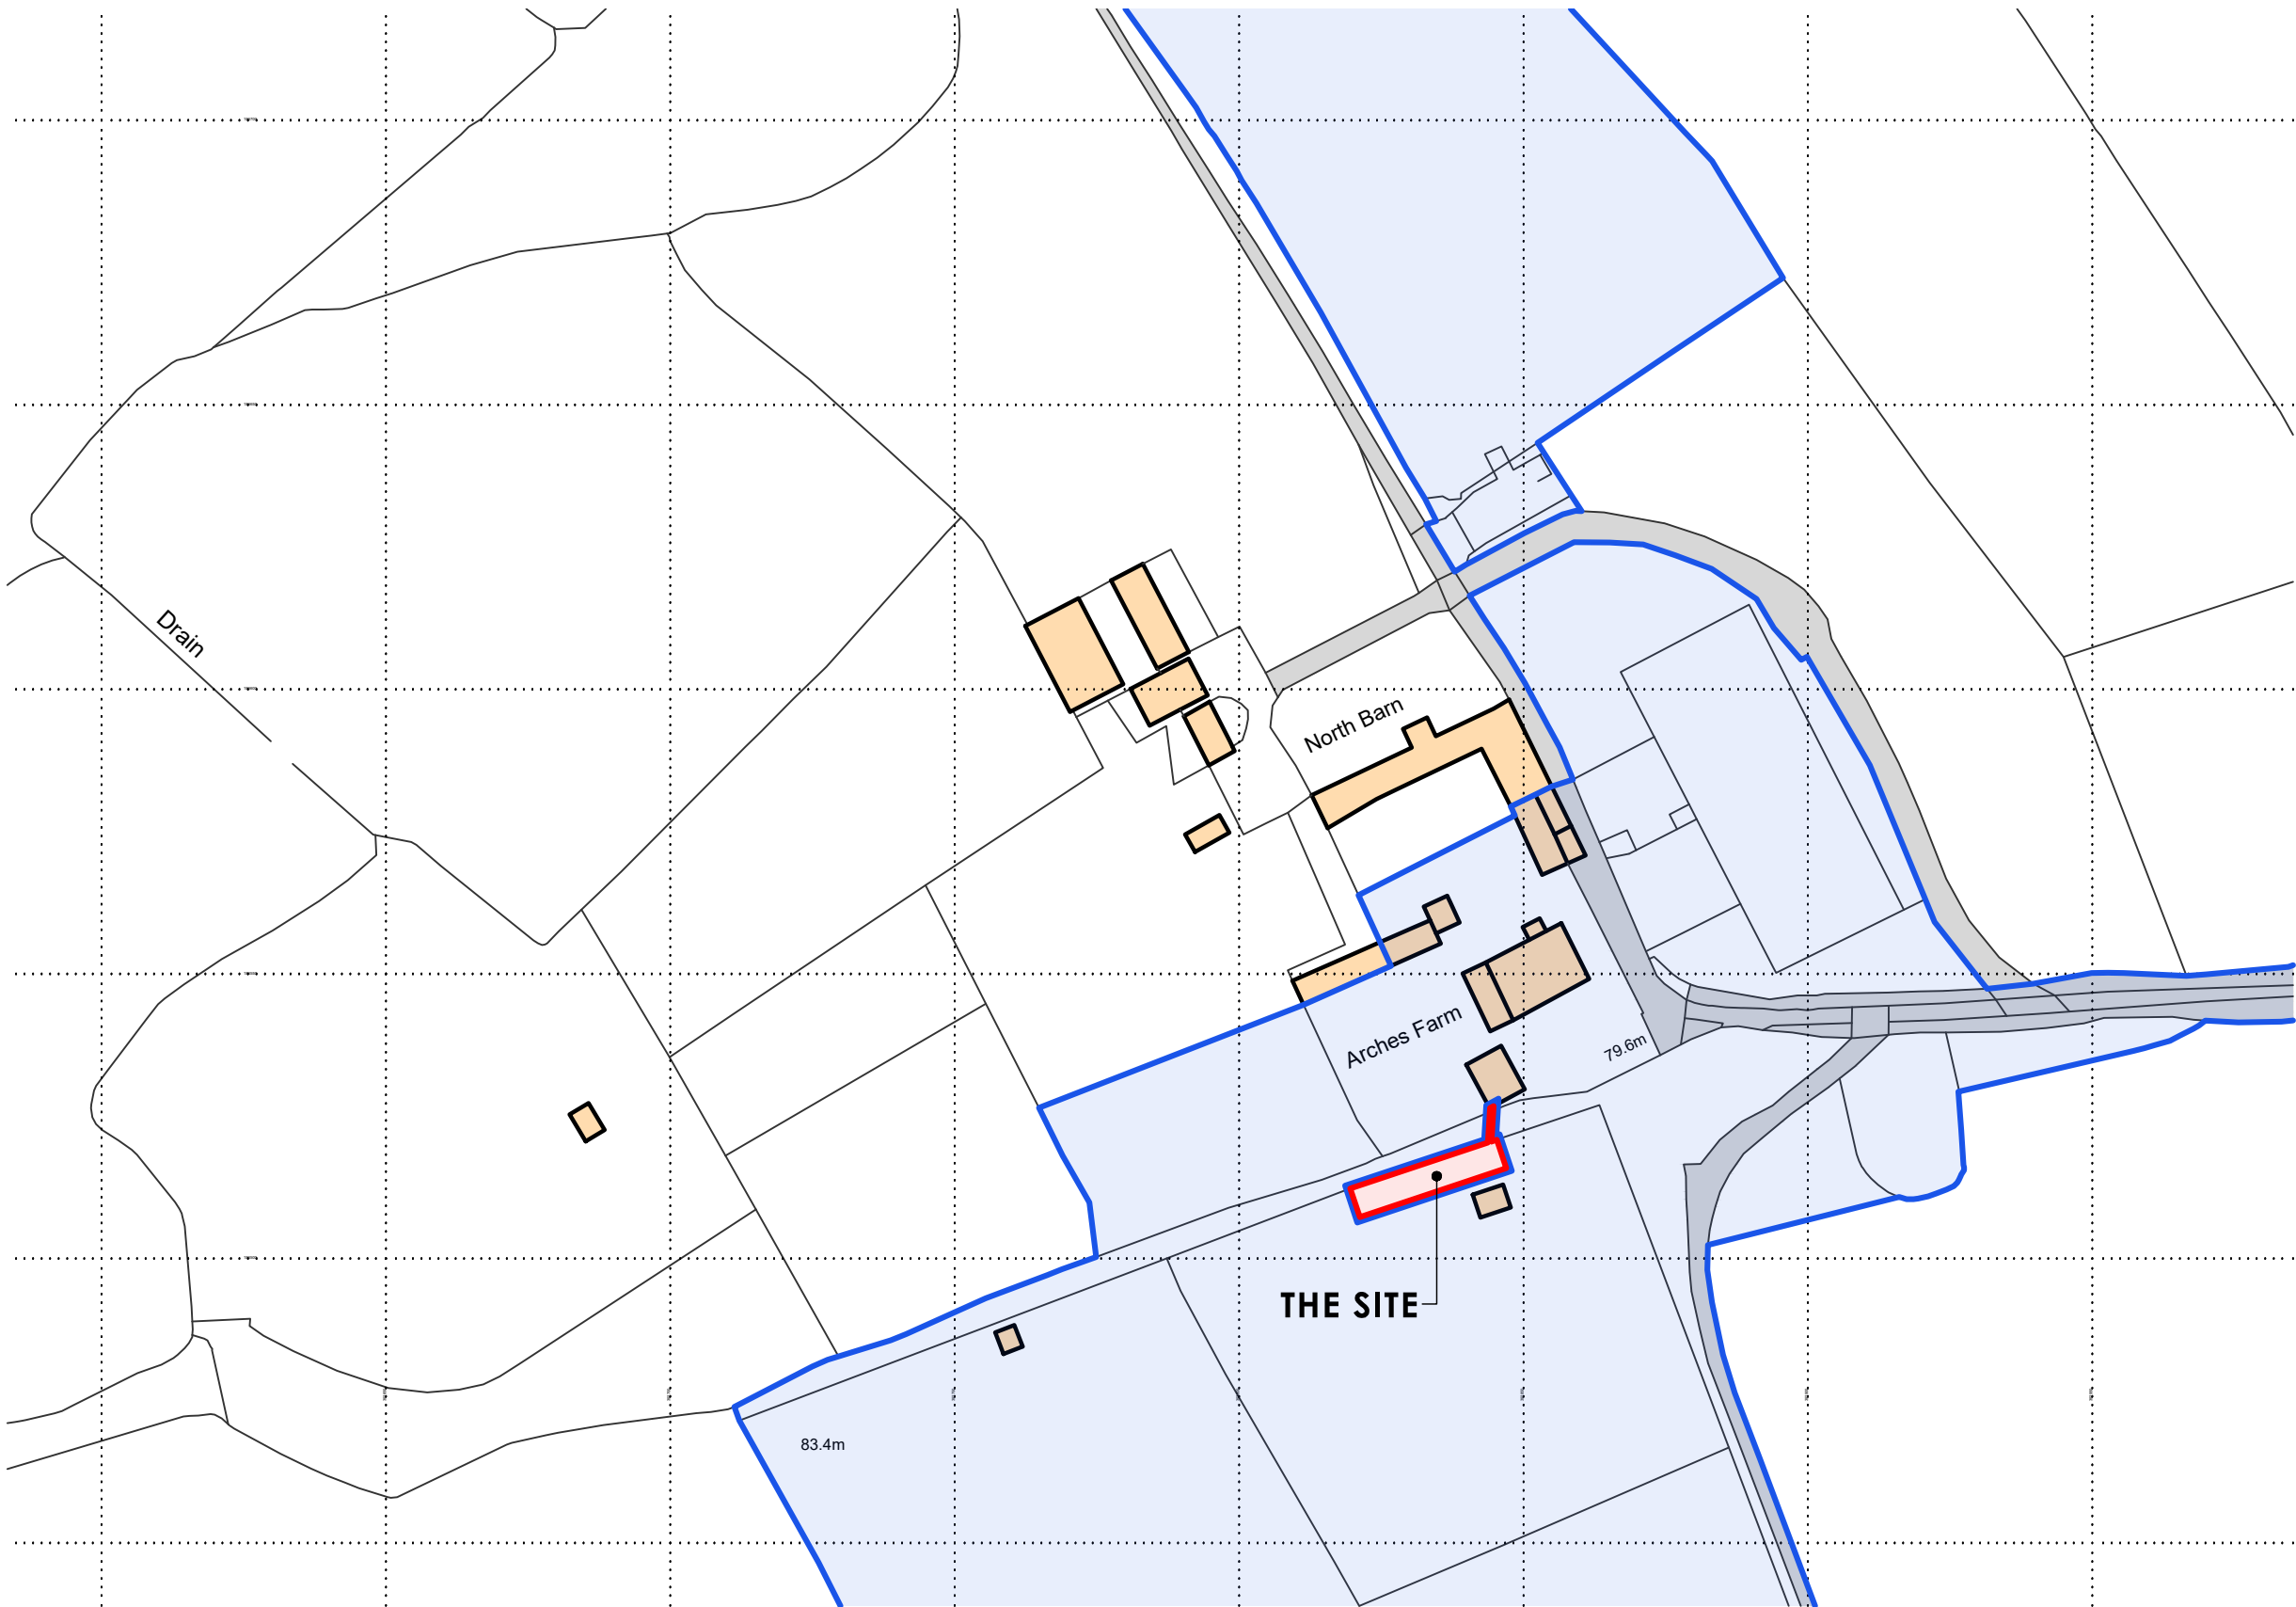

SITE LOCATION PLAN

SURVEY DRAWING

CLARK & MASLIN
Unit 5, Charlton Business Park
Crudwell Road, Malmesbury
Wiltshire, SN16 9RU
Telephone: 01666 822911
www.clarkandmaslin.co.uk
Planning Architecture Conservation

Client MR & MRS D NOON			
Project PROPOSED GROUND MOUNTED SOLAR PV ARCHES FARM, ARCHES LANE, MALMESBURY, WILTSHIRE, SN16 0EJ			
Description SITE LOCATION PLAN			
Scale 1:1250	PG Size A3	Drawn -	Date SEPT '26
Drawing No 5955/04		Revision -	