


Section at junction with Highway


Sketch of Dragon's Teeth

Sketch of entrance gate

Section at electric gate position

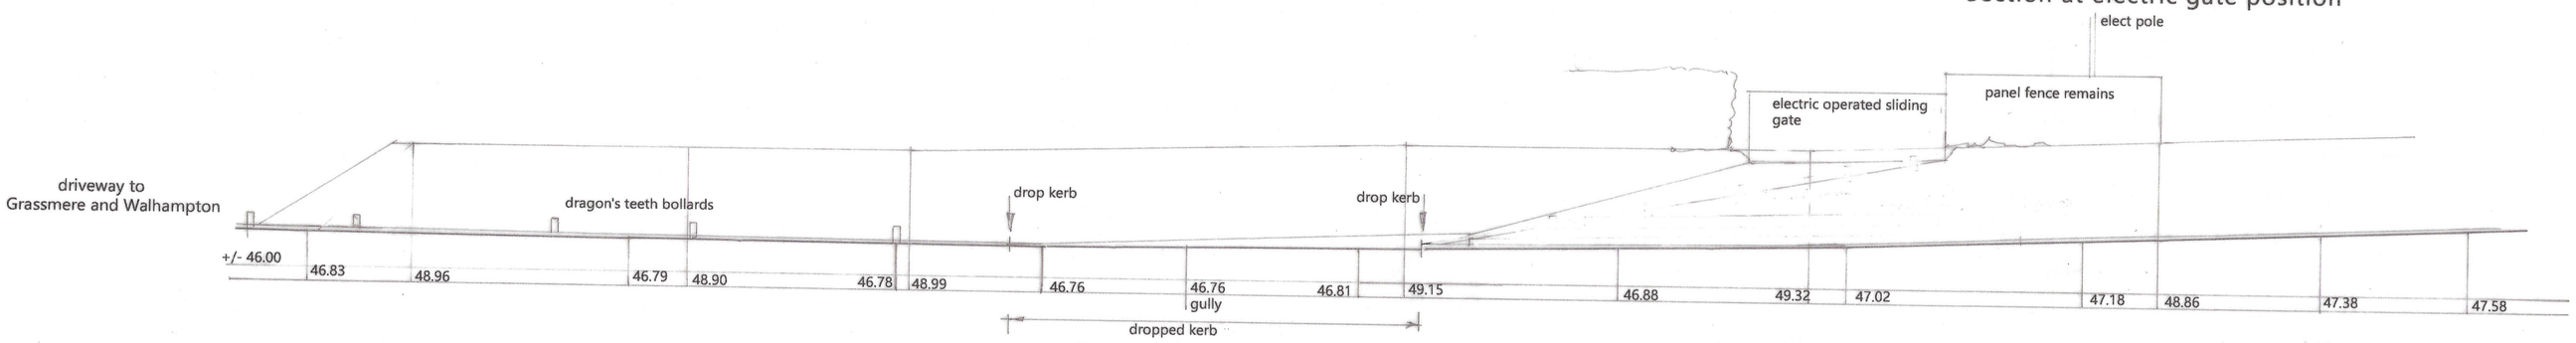


Longitudinal Section on Highway

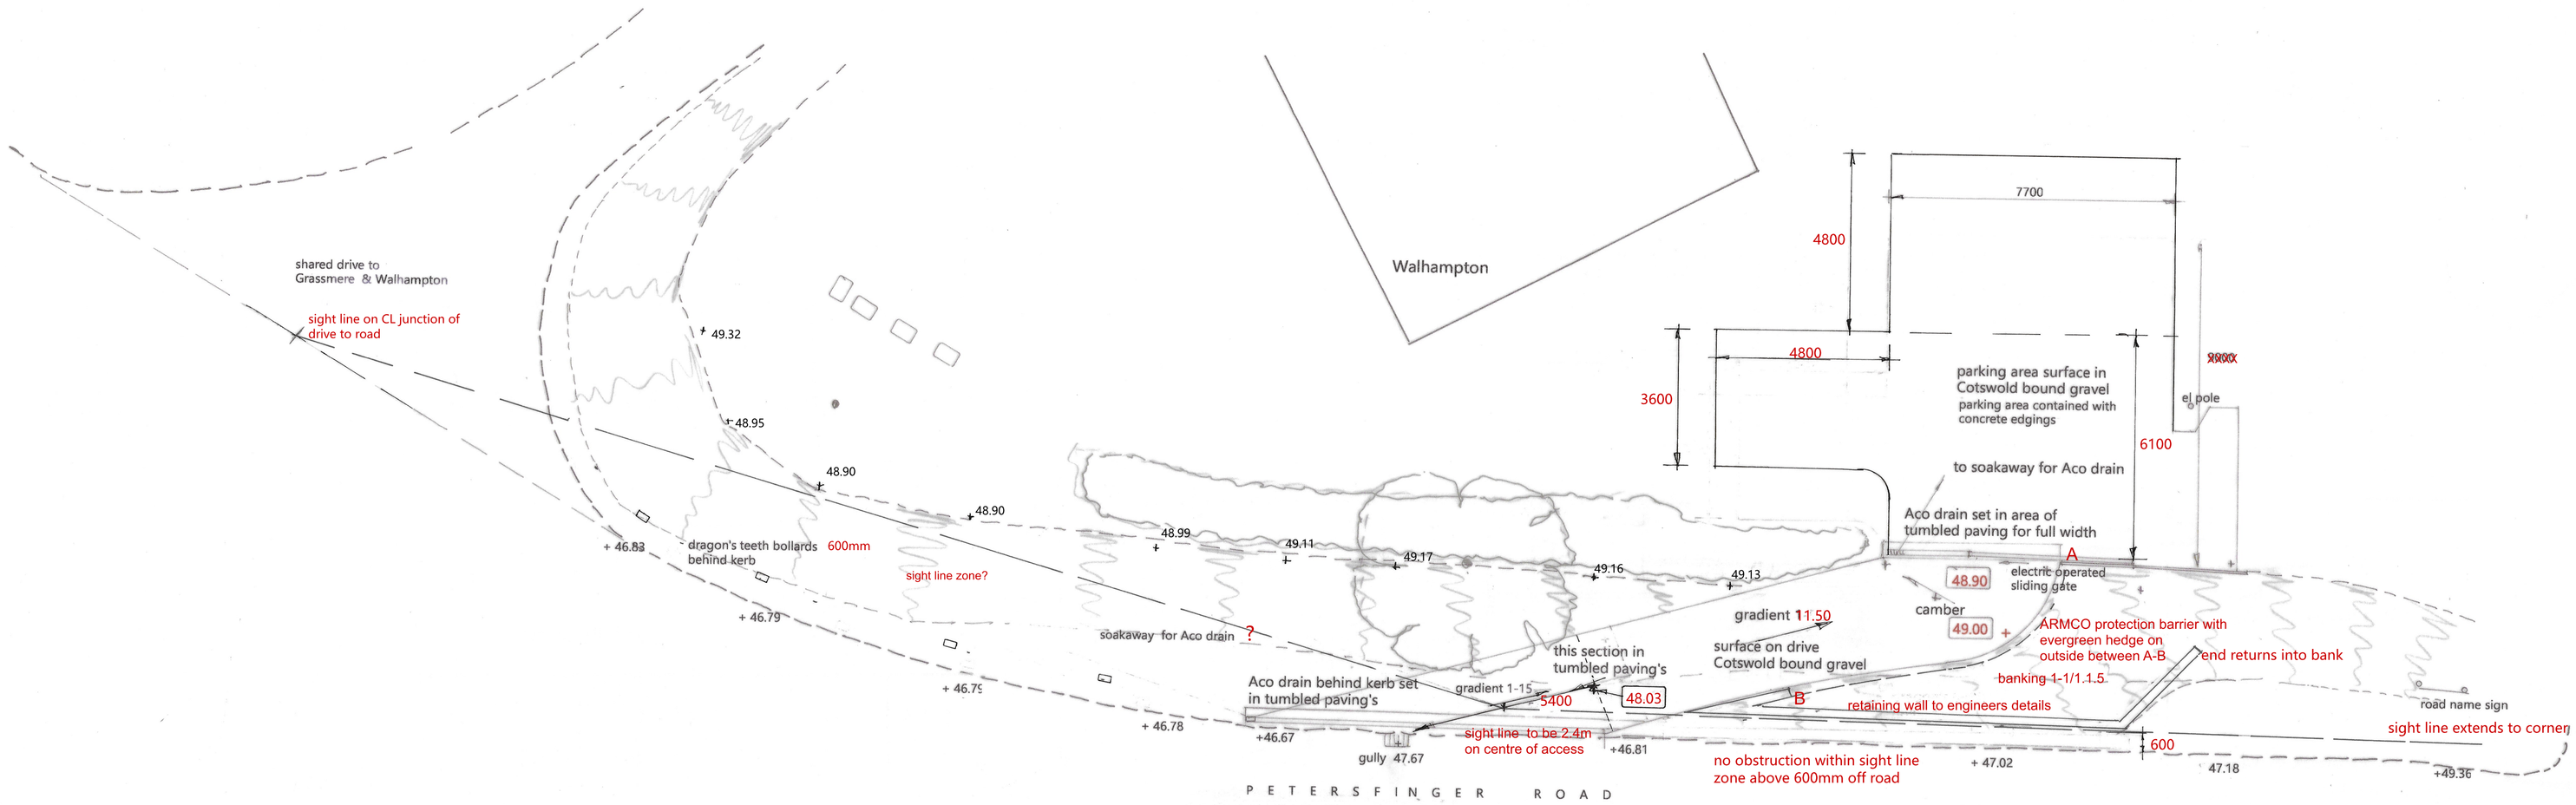

Plan of Proposed Entrance

For further levels and details refer to LDS drawing LDS/17983

Levels given relate to Ordnance Datum Newlyn

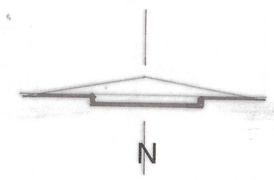



Damen Associates Ltd
Architectural Services
Kingsdown Studio
Back Drove
West Winterslow
Salisbury, Wilts SP5 1SX
Tel: 01980 863191
E-mail: burrows.damen@btconnect.com

Ms K Campbell & Mr M Humphreys
Walhampton
Petersfinger Road
Salisbury SP5 3BY

C revision to Armco barrier
B Revisions

Proposed Vehicle Access

Scale as stated

Date October 2025

Drwg. no. 04825 | 1 | Rev. C

This plan is the Surveyors COPYRIGHT

PN