



A

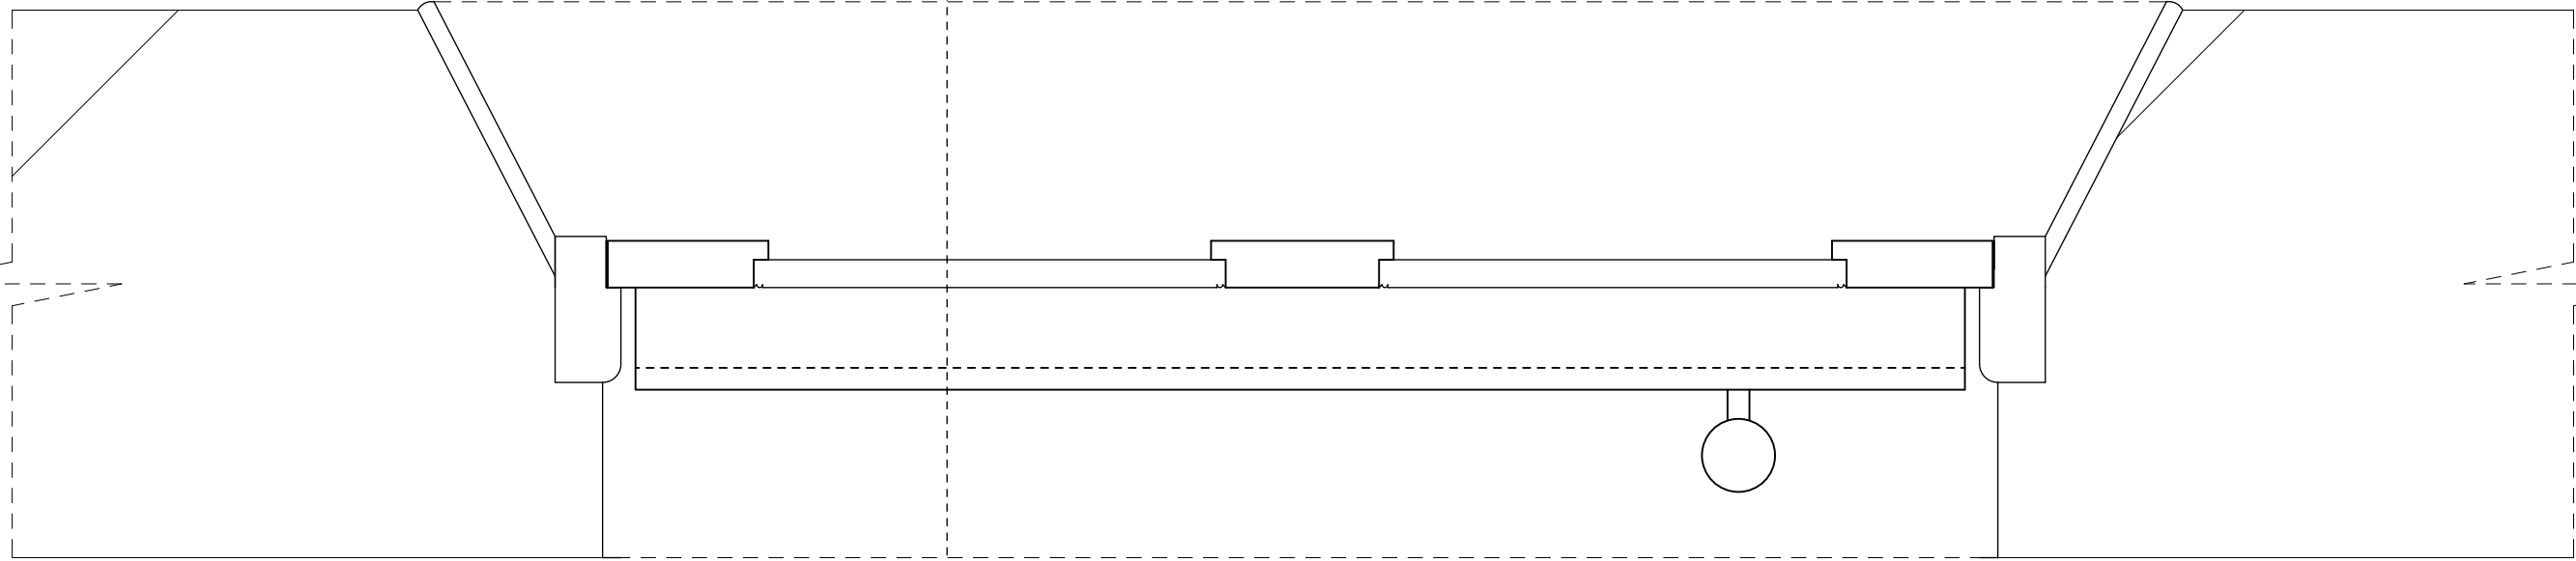

A

EXISTING REAR DOOR ON PLAN
HORIZONTAL SECTION 1:5

A

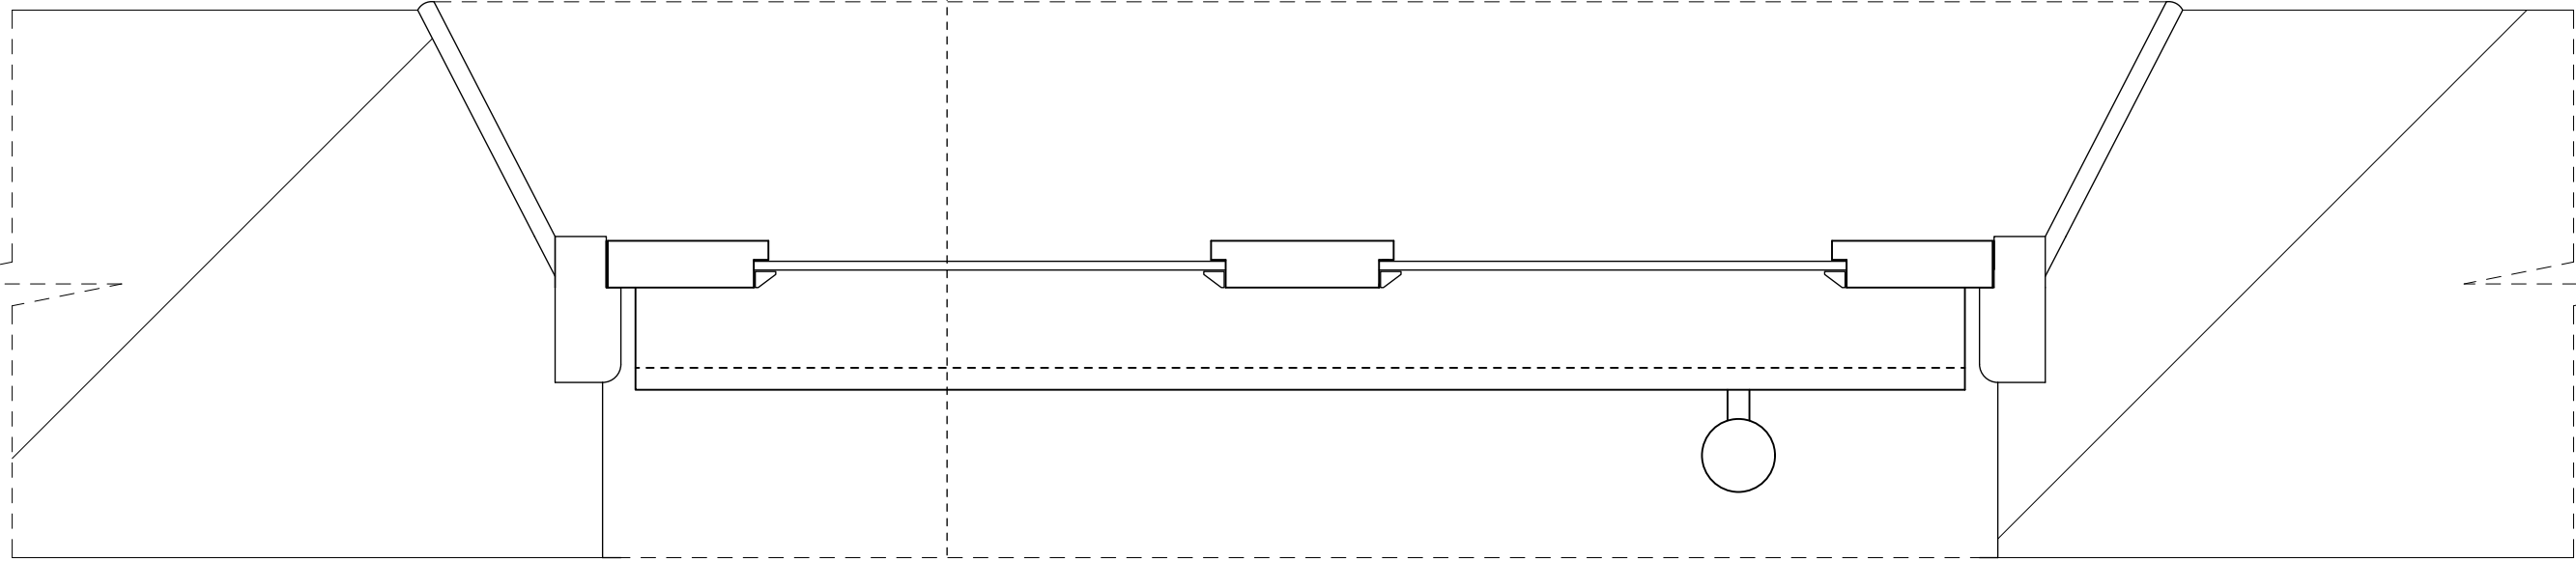

A

PROPOSED REAR DOOR ON PLAN
HORIZONTAL SECTION 1:5



A - A

EXIST VRT SECTION

A - A

PROPOSED VRT SECTION

SCALE BAR 1:20

Rev.	Date	Description	By	Chk	App
------	------	-------------	----	-----	-----

Client/Project					
MR & MRS TUMIM					

Drawing Title					
DOOR JOINERY DETAILS FOR ALTERATIONS TO EXISTING BACK DOOR SPRINGFIELD HSE					

Designed SK	Drawn SK	Date 24 SEPT 26	Scale 1:5
CAD Reference			Size A1

Stephen Kingshott MCABE	
Katie Kingshott ACABE	

Stephen Kingshott Building Consultancy Ltd 54 Springdale Ave Boscombe, Poole Dorset BH18 9EX Tel. 07973638931	
---	--

DATE 0233/26/G	REVISION
-------------------	----------