




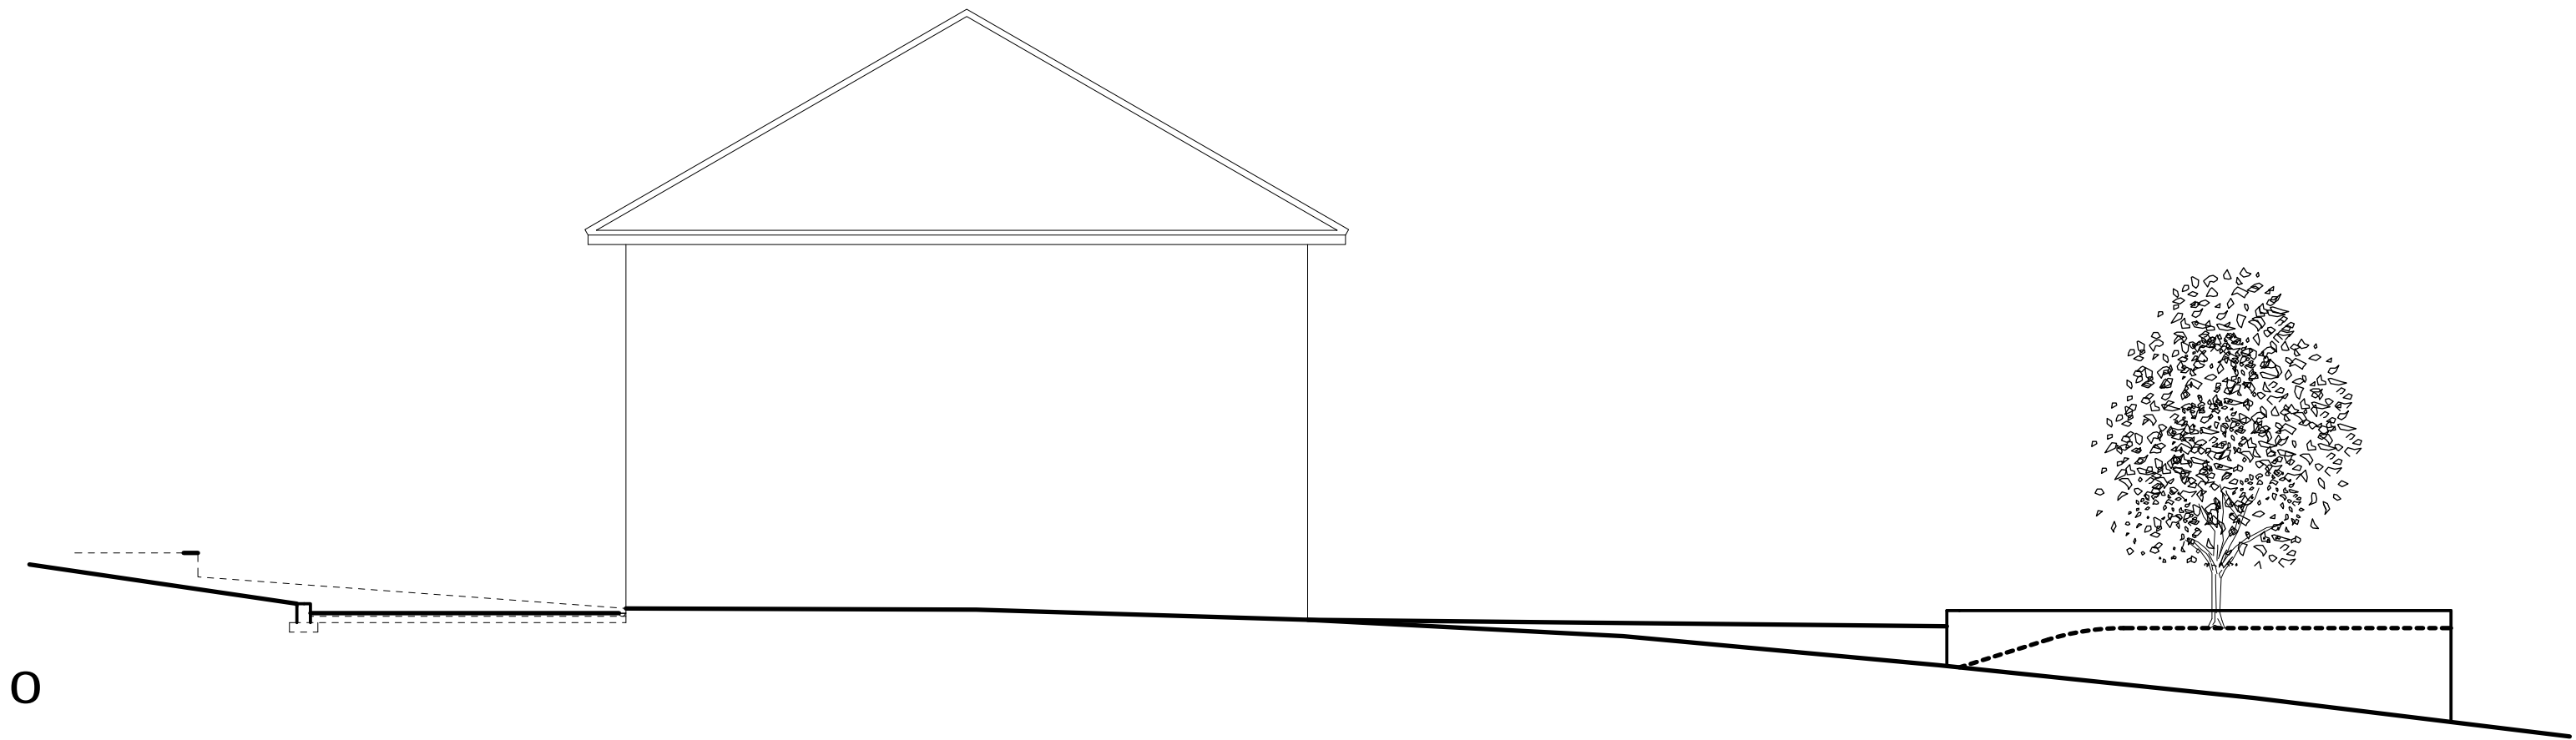


PROPOSED SIDE PROFILE/ GROUND LEVELS

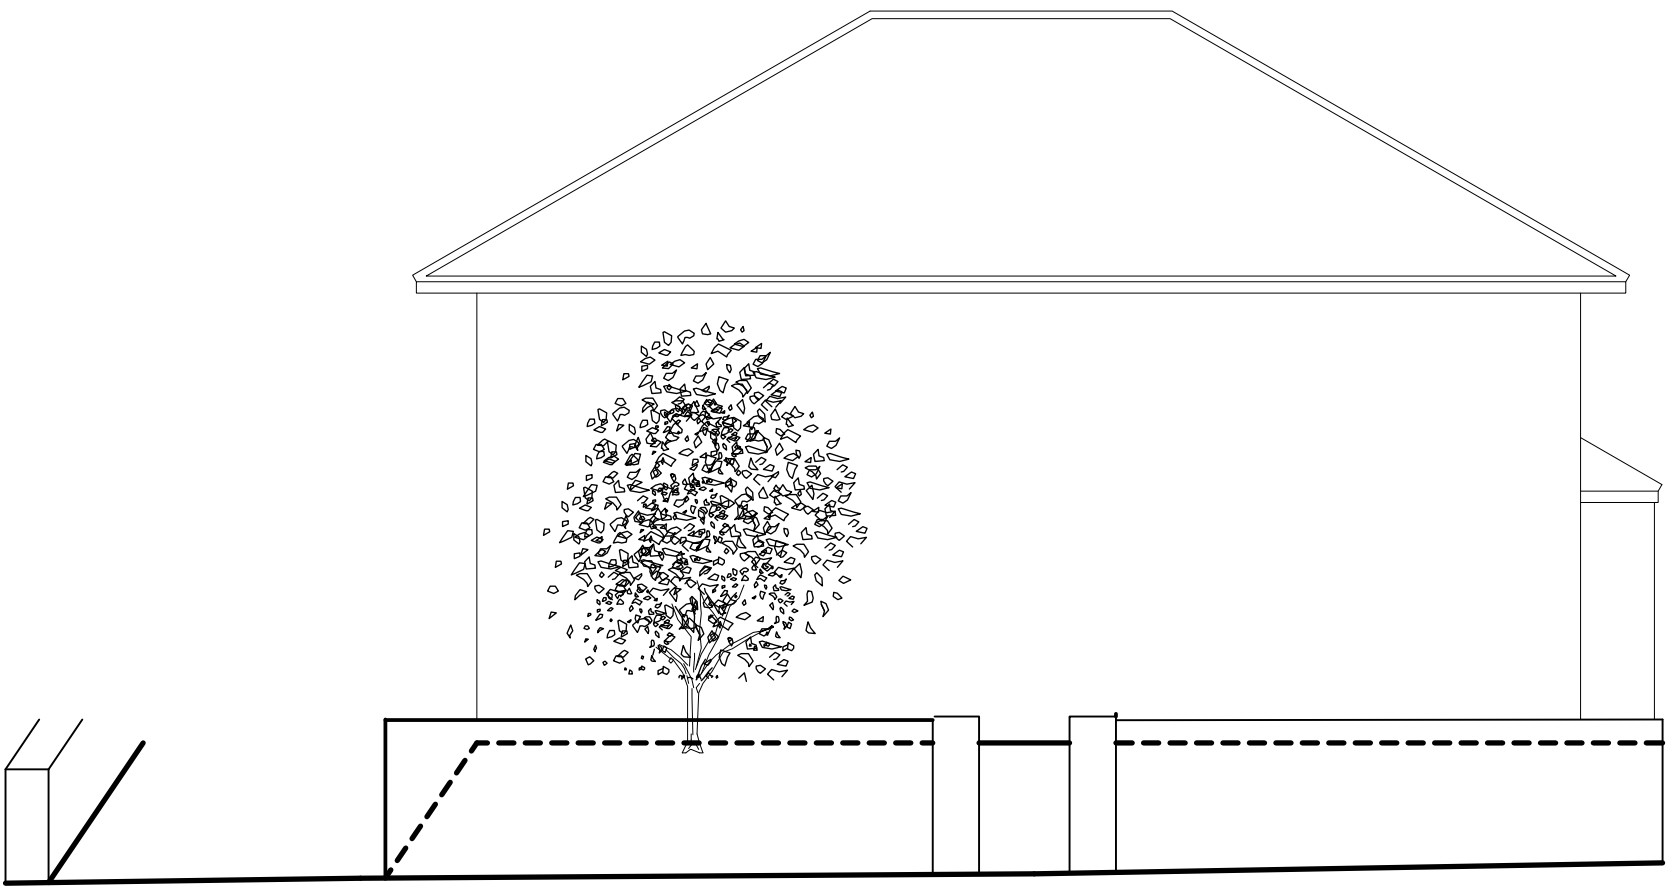

PROPOSED FRONT PROFILE/ GROUND LEVELS

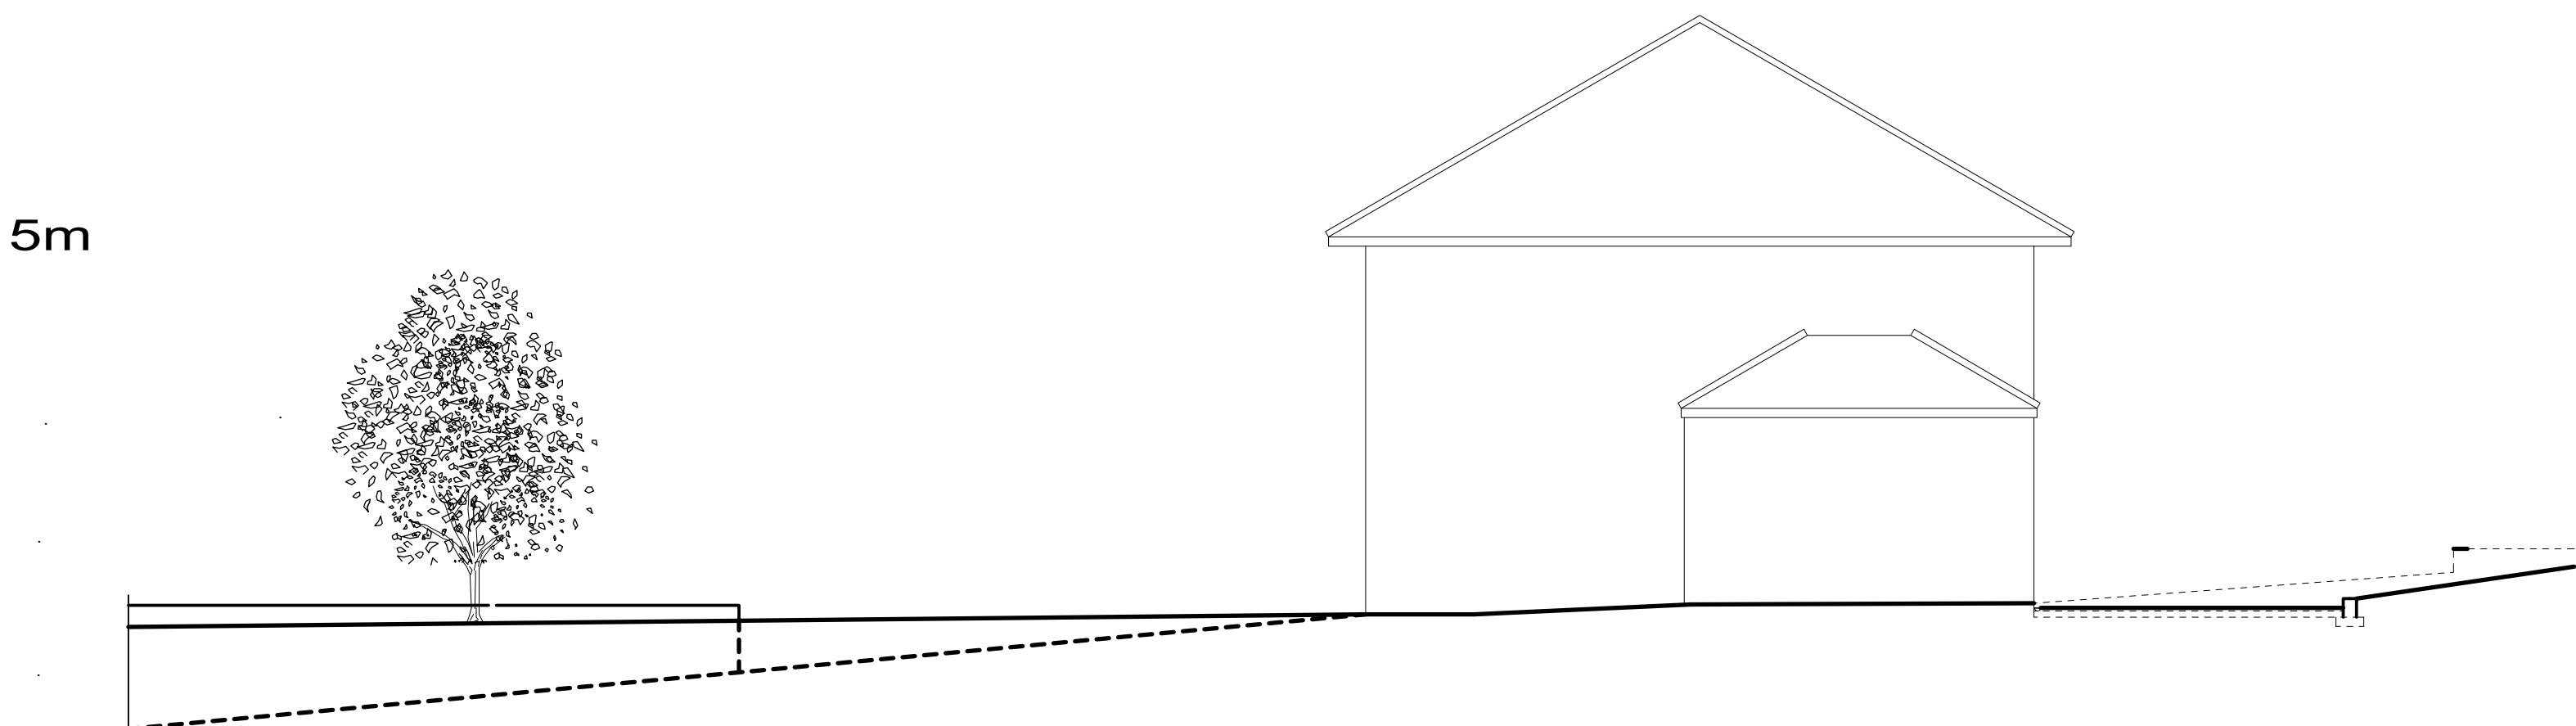

PROPOSED SIDE PROFILE/ GROUND LEVELS

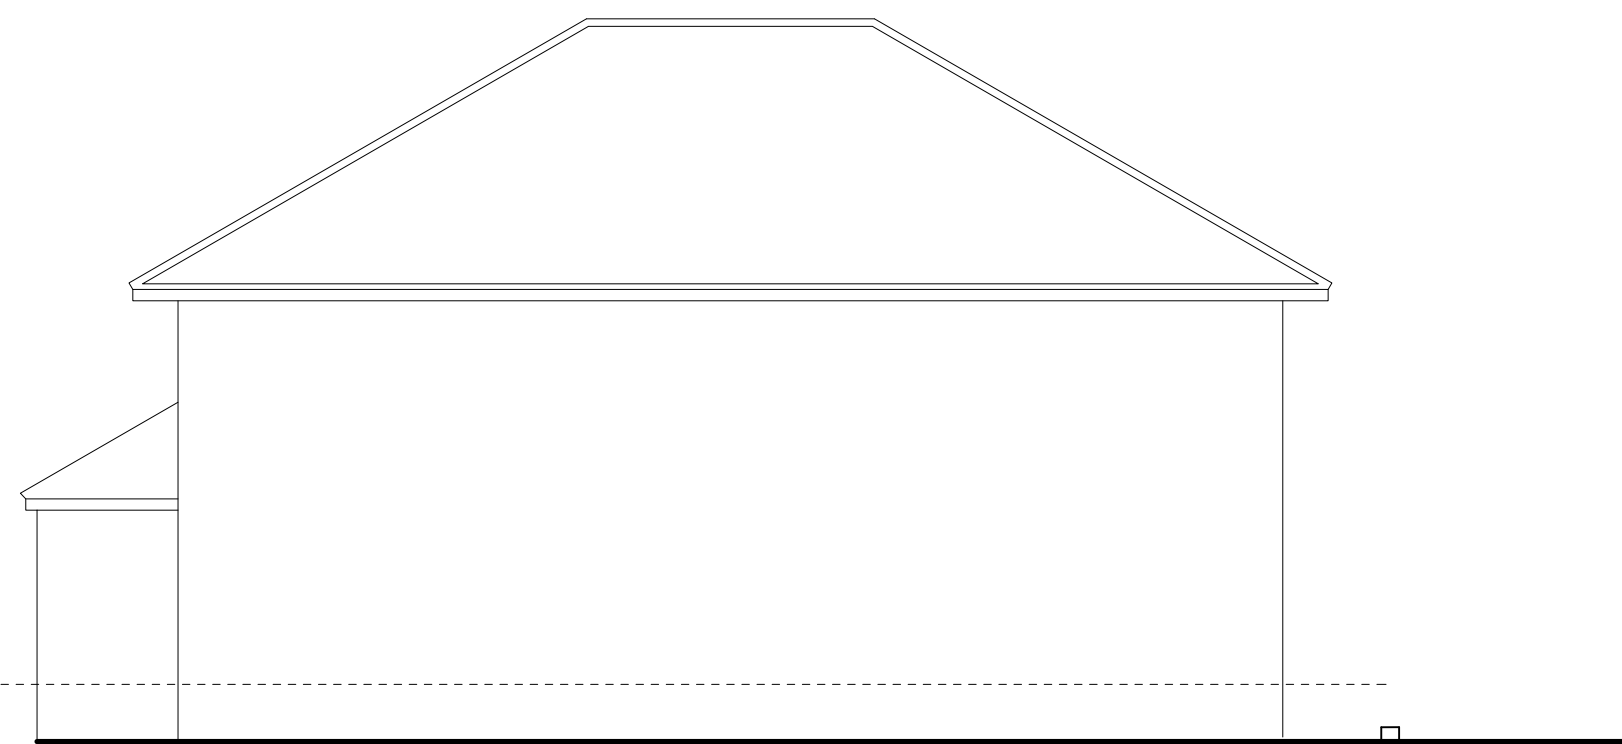

PROPOSED REAR PROFILE/ GROUND LEVELS

Rev.	Date	Description	By	Chk	App
------	------	-------------	----	-----	-----

Client/Project					
MR AND MRS TUMIM					

Drawing Title					
PROPOSED PROFILES AT					
SPRINGFIELD HSE					
DEVIZES					

Designed	Drawn	Date	Scale
SK	KK	14 AUG 26	1:100
CAD Reference			Size
			A1

Stephen Kingshott MCABE	
Katie Kingshott ACABE	

Stephen Kingshott Building Consultancy Ltd	
54 Springdale Ave	
Boscombe, Poole	
Dorset BH18 9EX	
Tel. 07973638931	

DRAWING NUMBER	REVISION
0233/26 D	