

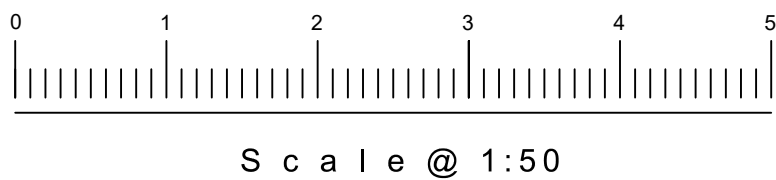


Side Elevation

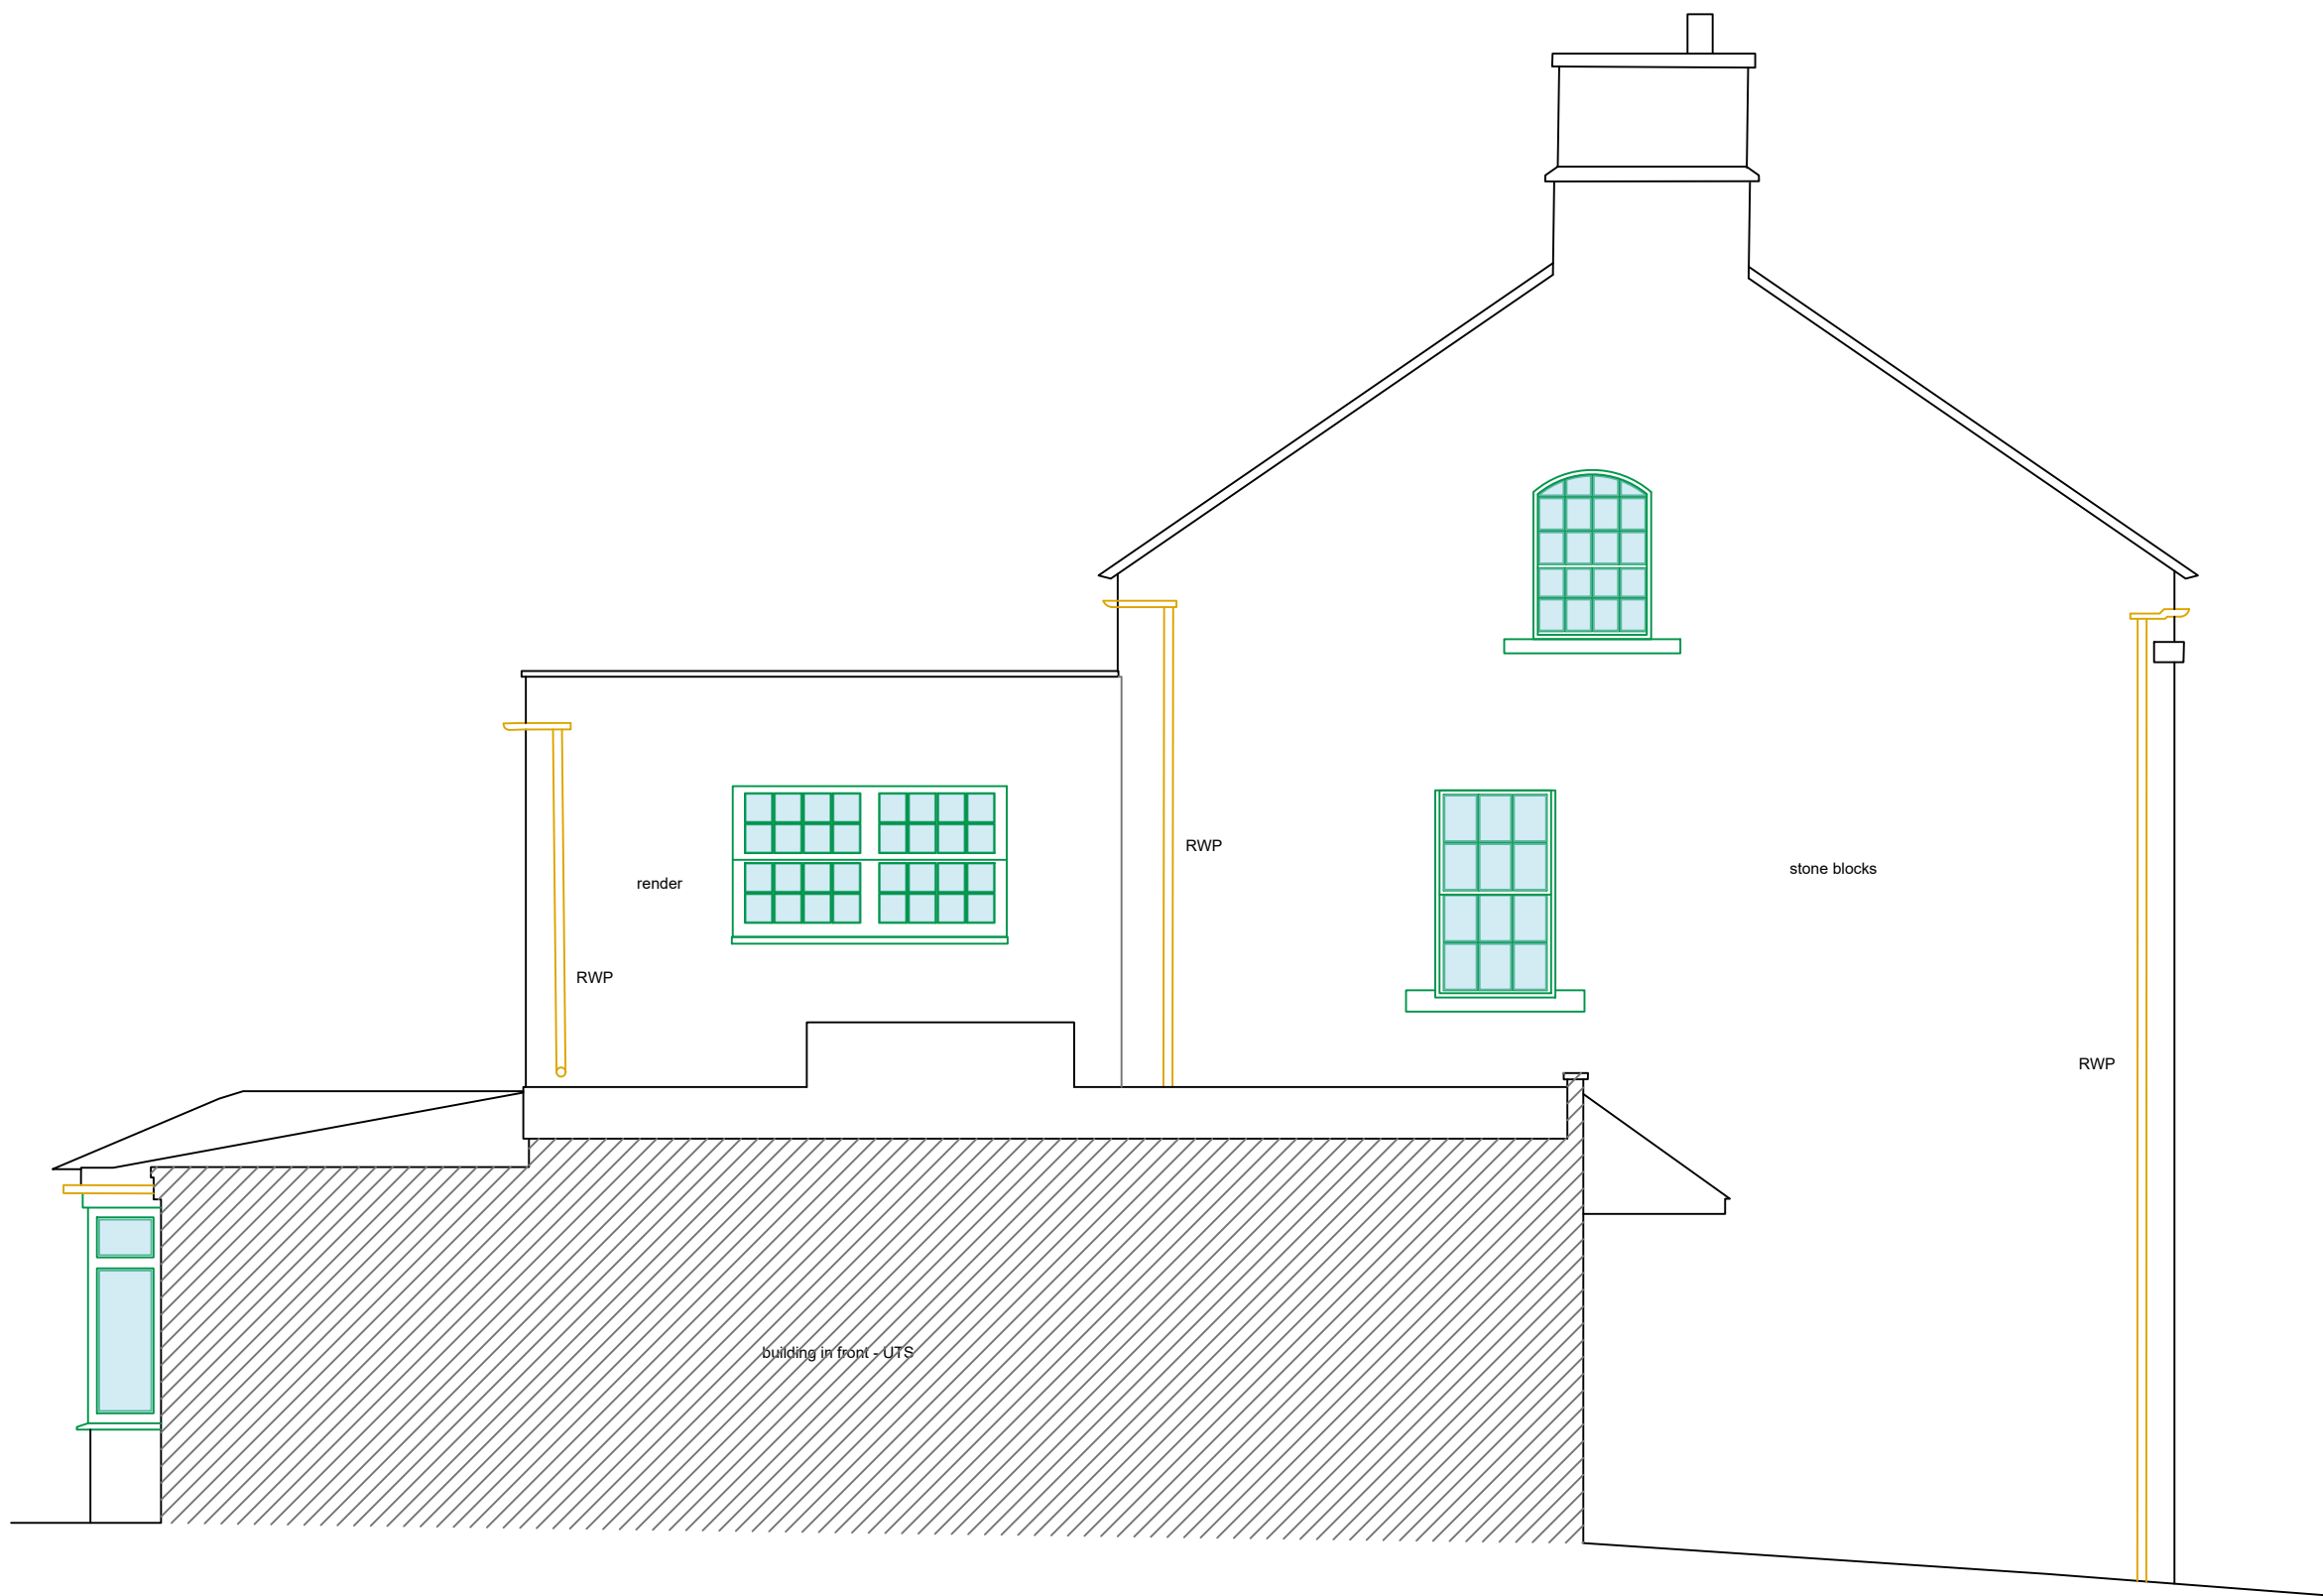

Notes:

NOTES:
1) ALL DRAWINGS SUPPLIED BY DWG PLANS ARE TO BE USED FOR PLANNING PERMISSION PURPOSES ONLY AND NOT TO BE USED FOR BUILDING REGULATION PURPOSES.
2) THE CONTRACTOR, SUB-CONTRACTOR OR SUPPLIER IS TO CHECK ALL RELEVANT DIMENSIONS, LEVELS, EXISTING STRUCTURE AND MATERIALS PRIOR TO COMMENCING THE WORKS.
© THIS DRAWING IS COPYRIGHT AND MAY NOT BE COPIED, TRACED, ALTERED OR REPRODUCED WITHOUT WRITTEN PERMISSION FROM DWG PLANS.

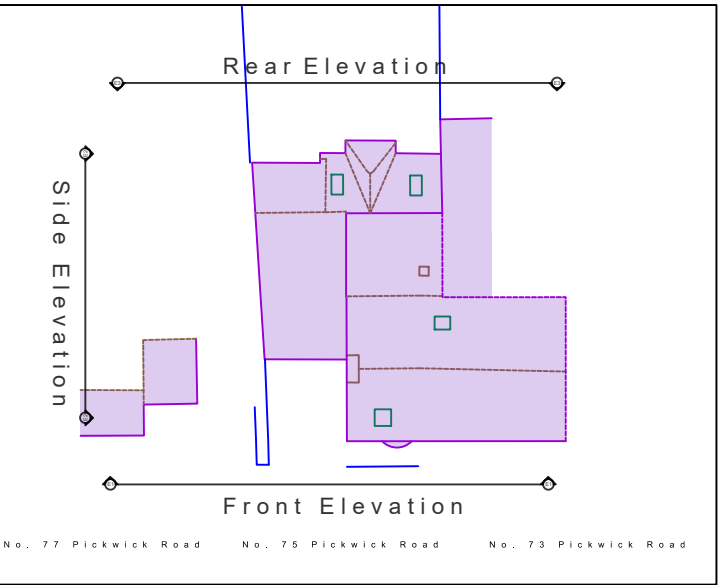

REV:	DESCRIPTION:	BY:	DATE:
STATUS: FOR INFORMATION ONLY			
CLIENT: MR GULLIVER GRISBROOKE-CAMPBELL			
COMPANY: DWG PLANS COTSWOLDS LTD 94 LONDON ROAD OXFORD OX3 9FN			
SITE: 75 PICKWICK ROAD CORSHAM			
TITLE: PROPOSED PLANS SIDE ELEVATION			
SCALE: AT A1: 1:50	DATE: SEP 26	DRAWN: PT	CHECKED: PT
PROJECT NO: 2025804	DRAWING NO: PR-P-0700	REVISION: -	

COTSWOLDS BRANCH
PAUL TRAUSSLER
DIRECTOR



ARCHITECTURAL & PLANNING CONSULTANCY

 07951863585

 info@dwgplanscotswolds.co.uk

 www.dwgplanscotswolds.co.uk