




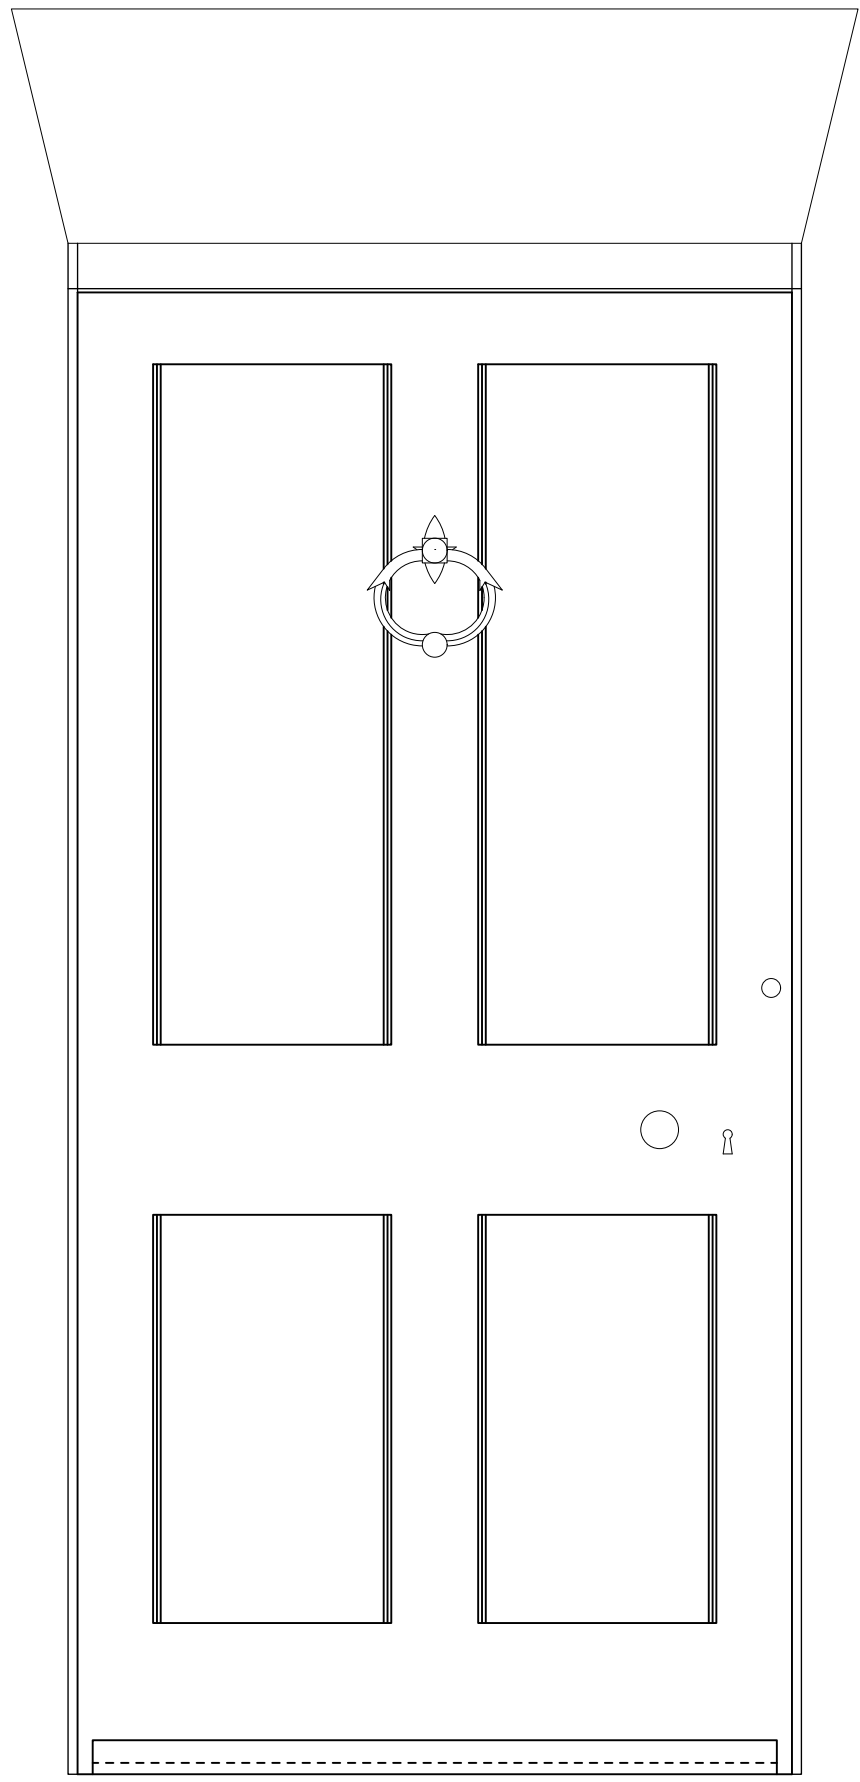


EXISTING REAR DOOR ELEVATION
1:10

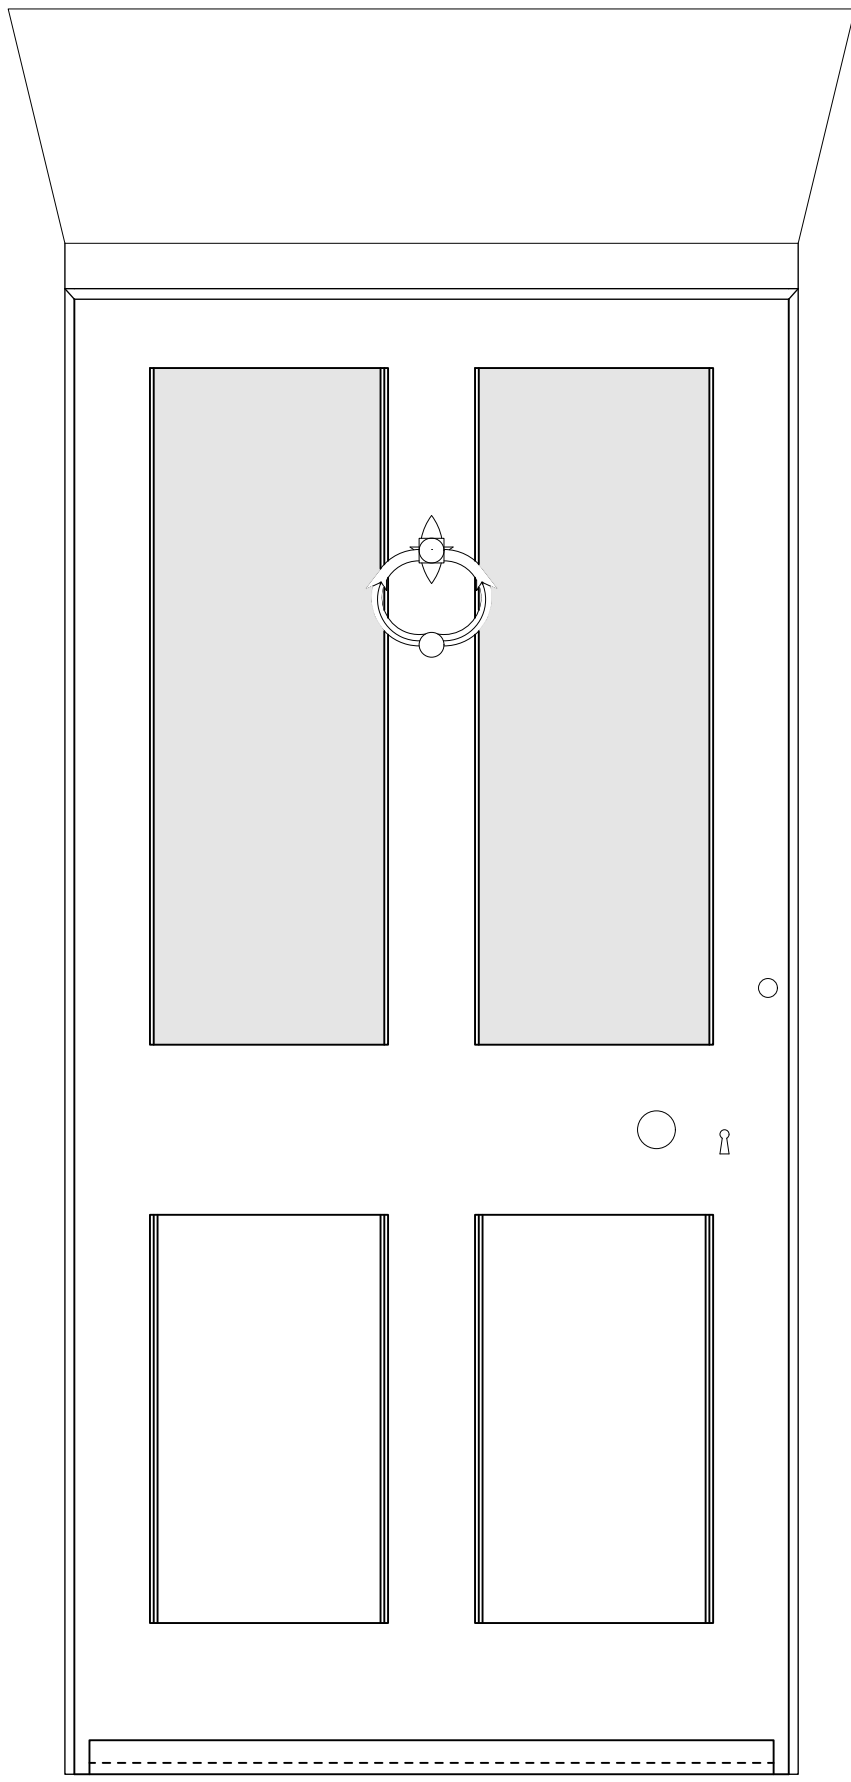


PROPOSED REAR DOOR ELEVATION
1:10

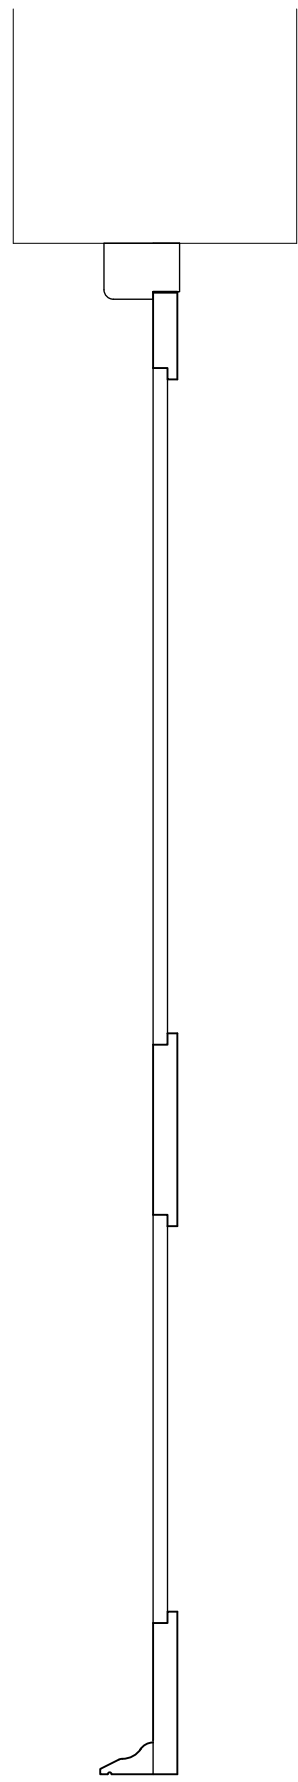


A - A

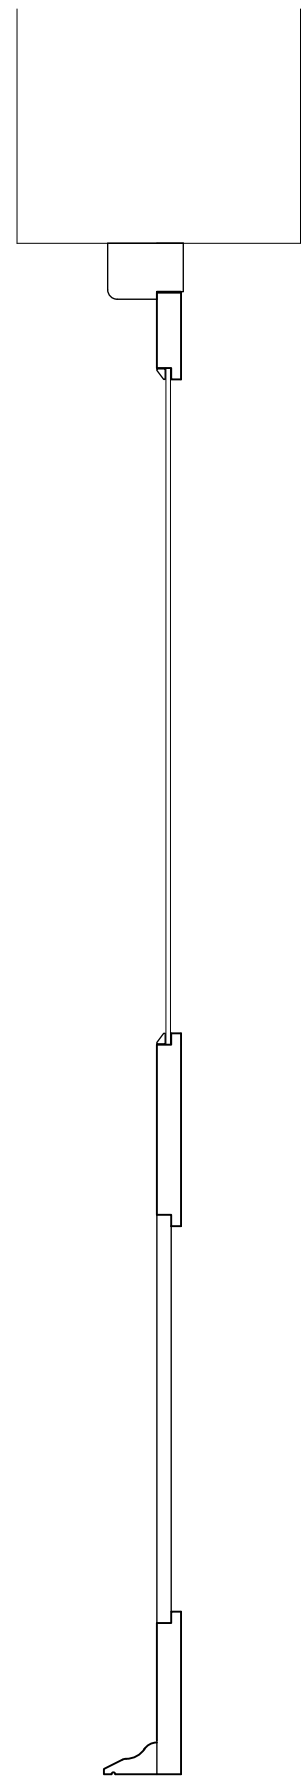

A - A

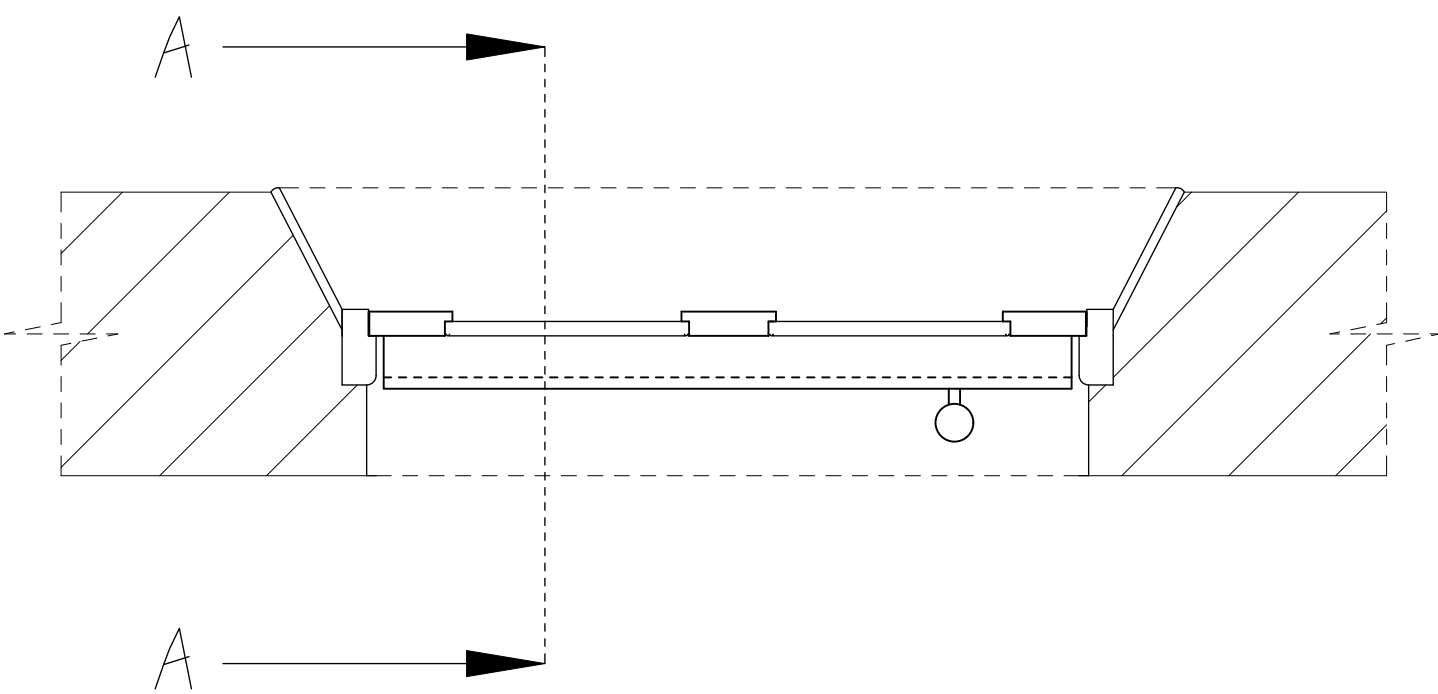

EXISTING REAR DOOR ON PLAN
1:10

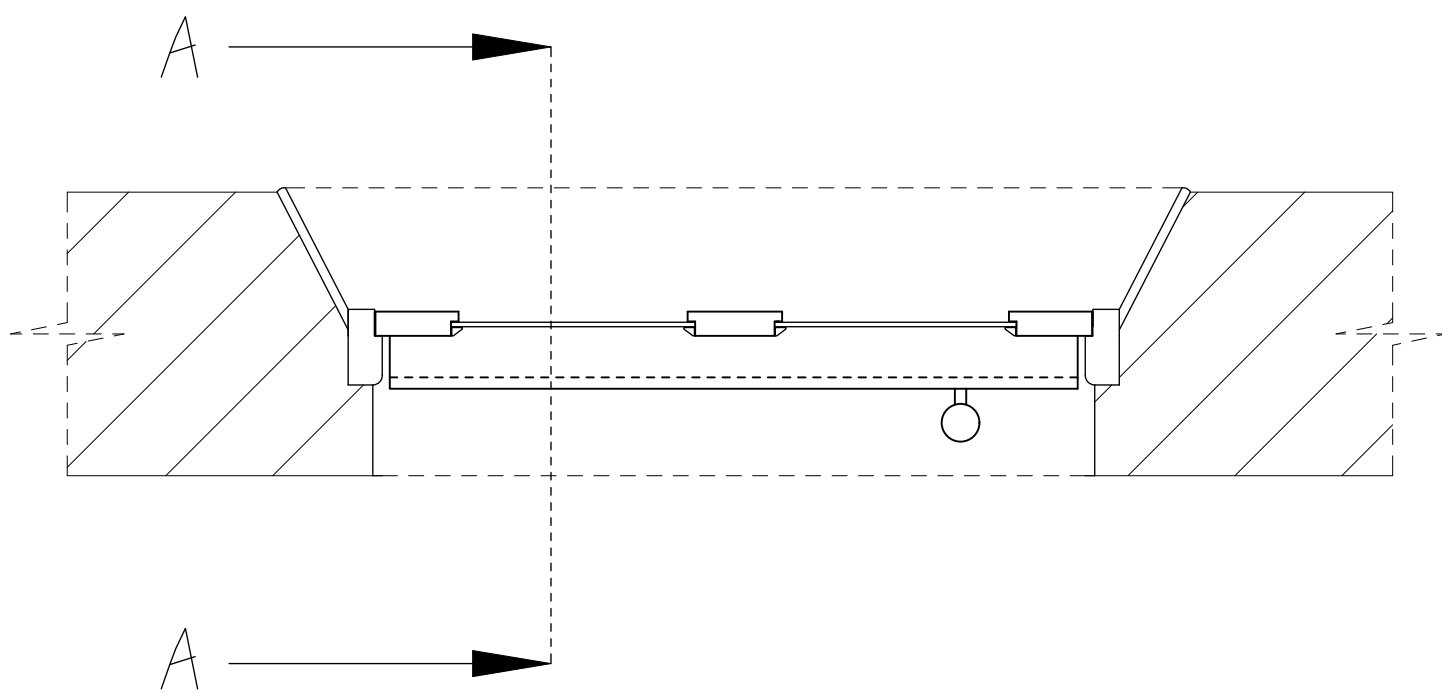

PROPOSED REAR DOOR ON PLAN
1:10

Rev.	Date	Description	By	Chk	App
------	------	-------------	----	-----	-----

Client/Project					
MR AND MRS TUMIM					

Drawing Title					
PROPOSED ALTERATION TO REAR DOOR AT SPRINGFIELD HOUSE DEVIZES					

Designed SK	Drawn SK	Date 23 SEPT 26	Scale 1:10,
CAD Reference			Size A1

Stephen Kingshott MCABE Katie Kingshott ACABE	
--	--

Stephen Kingshott Building Consultancy Ltd 54 Springdale Ave Broadstone, Poole Dorset BH18 9EX Tel. 07973638931	
---	--

DRAWING NUMBER 0233/26 F	REVISION
-----------------------------	----------

SCALE BAR 1:20

0 0.2 0.4 0.6 0.8 1m
SCALE BAR 1:10

0 0.1 0.2 0.3 0.4 0.5m
SCALE BAR 1:5

0 10 20 30 40 50m
SCALE BAR 1:500