


Ordnance Survey (c) Crown Copyright 2026. All rights reserved.
Licence number 100022432

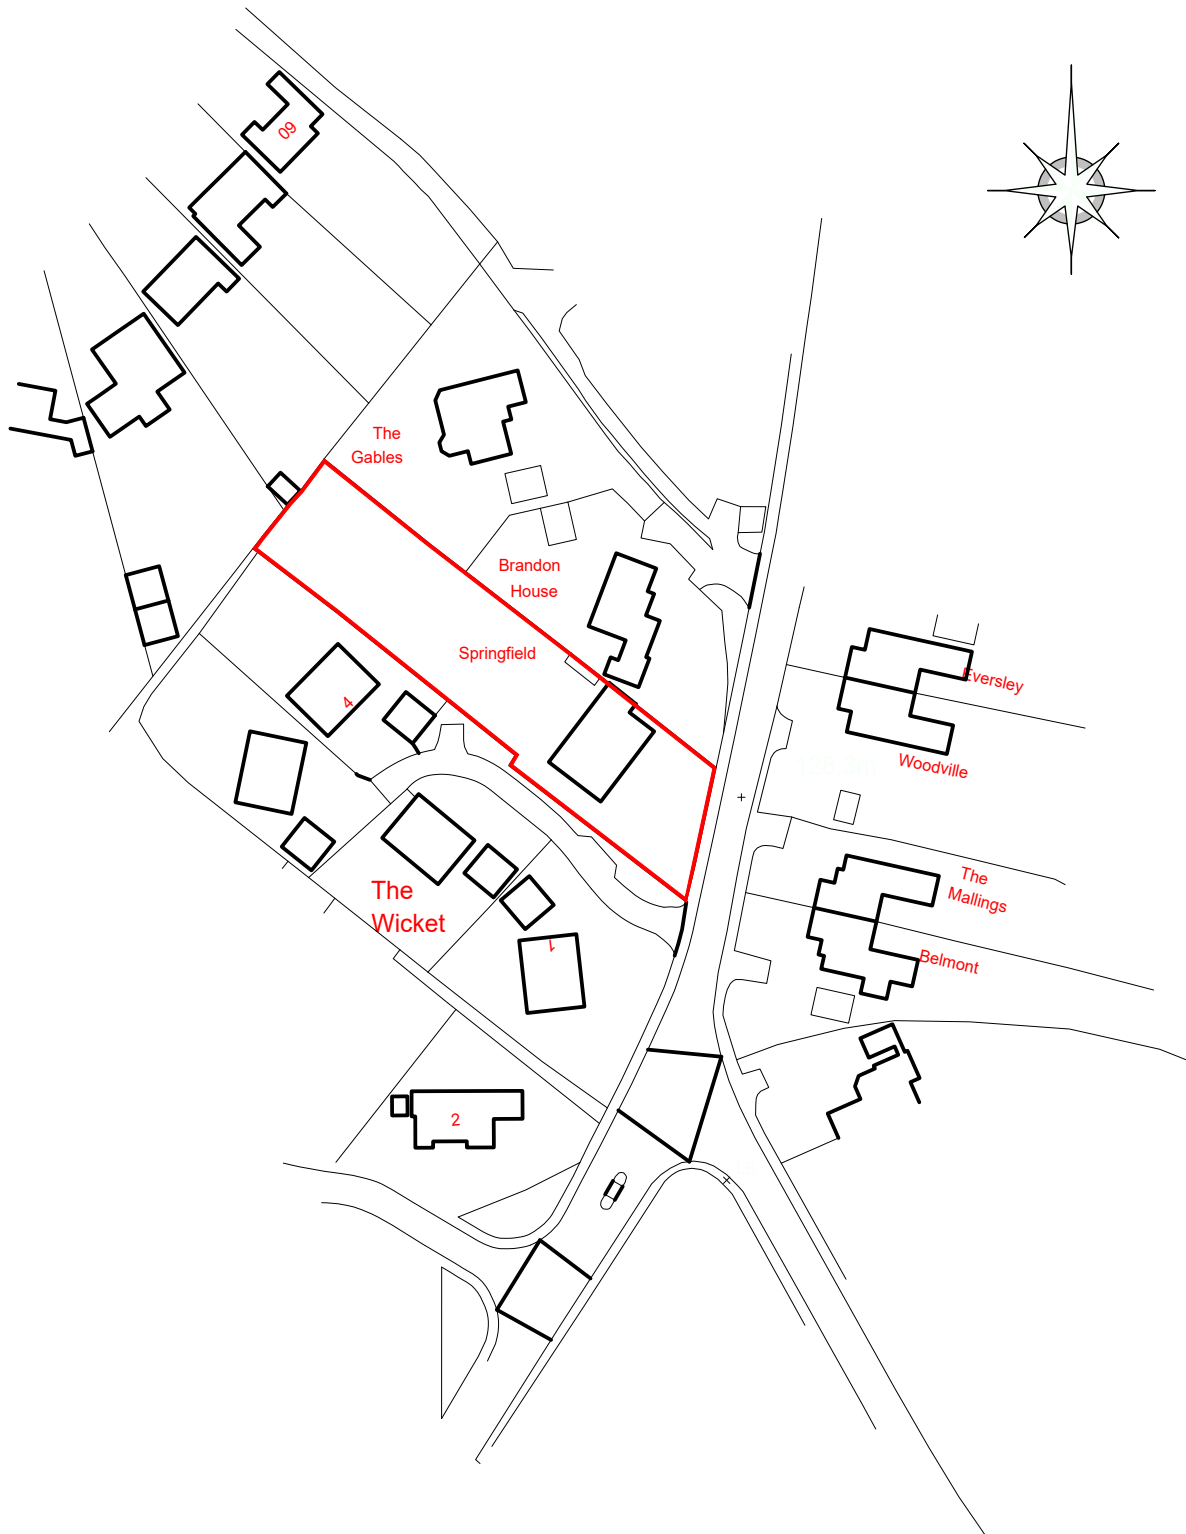

SITE LOCATION PLAN AT SPRINGFIELD HSE, DEVIZES, WILTSHIRE SN10 5DD.
AT SCALE 1:1250