


Lower Ground Floor Plan
1:100@A3

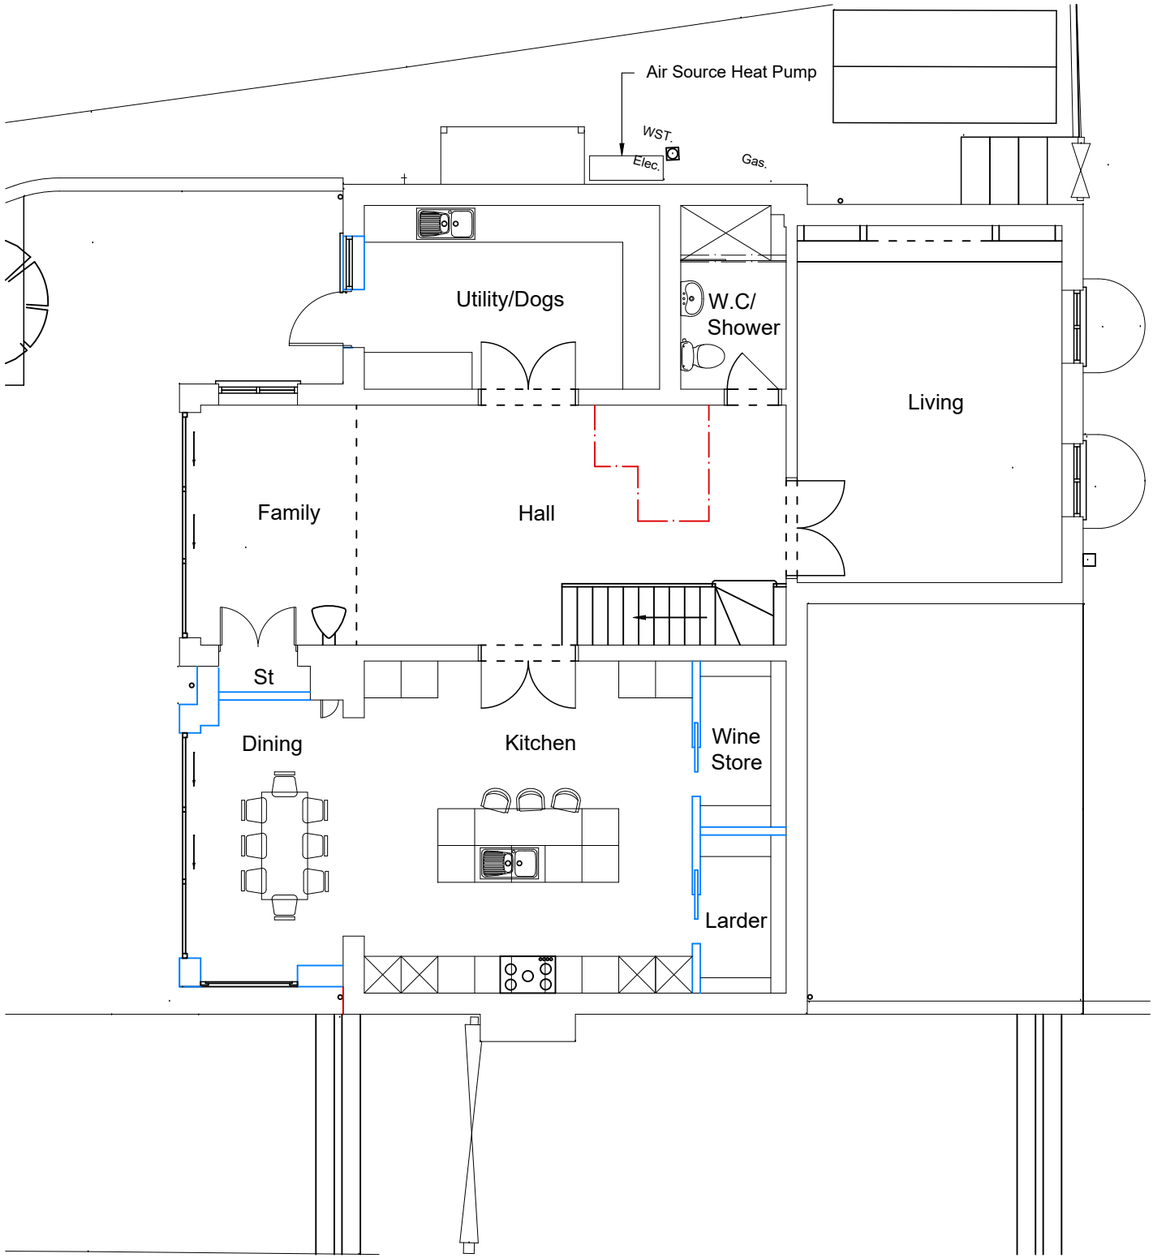


Upper Ground Floor Plan
1:100@A3

THIS DRAWING IS COPYRIGHT © Rock Architecture Studio Ltd 2026

REPRODUCING THESE DRAWINGS BY PRINTING OR COPYING MAY LEAD TO ERRORS, PLEASE REFER TO SCALE BAR. DO NOT SCALE OFF THESE DRAWINGS FOR CONSTRUCTION PURPOSES. IF ANY DISCREPANCIES ARE FOUND, PLEASE CONTACT ROCK ARCHITECTURE STUDIO IMMEDIATELY.

DESIGNERS RISK ASSESSMENT- HEALTH AND SAFETY
THE CONSTRUCTION (DESIGN AND MANAGEMENT) REGULATIONS 2015

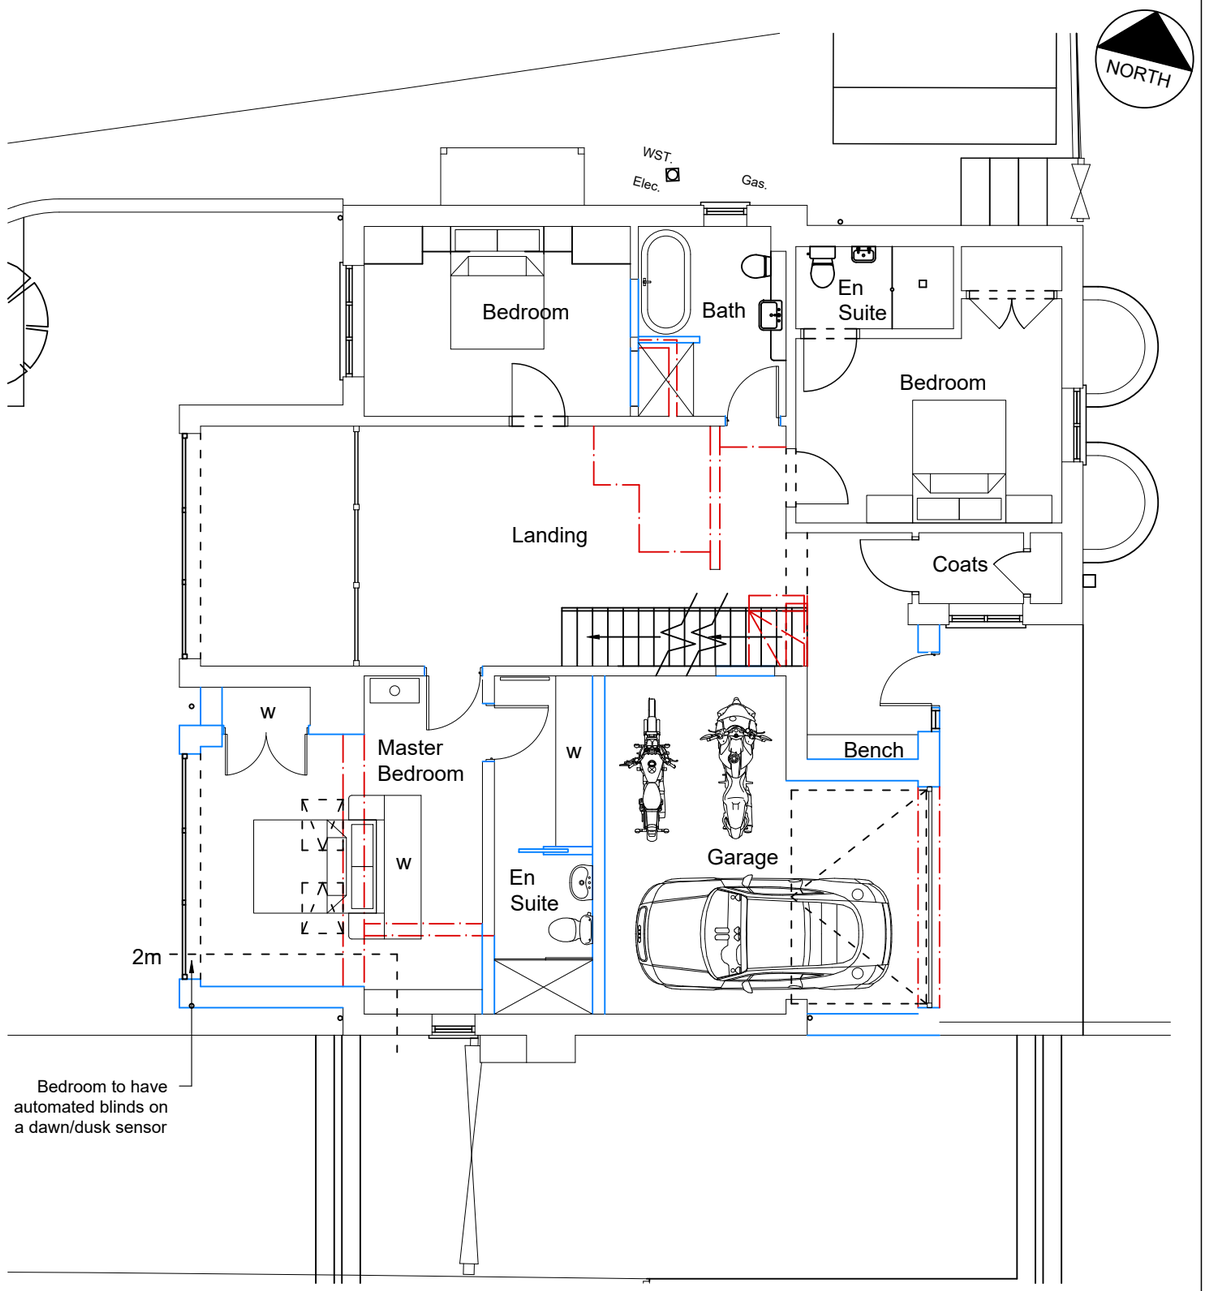Where appropriate, for significant hazards specific to the project please refer to drawing CDM01

PLANNING

| REV. | DETAILS | BY | CKD | DATE |
|---|---|---|---|---|
| - | - | - | | - |

ROCK
ARCHITECTURE STUDIO
peter@rockarchitecturestudio.co.uk
07831 364182

| | | | |
|---|---|---|---|
| CLIENT: Mr and Mrs Cowlan | DATE: 02-10-26 | DRAWN BY: PR | CHECKED BY: - |
| PROJECT: Meadow House, Fovant | SCALE: 1:100@A3 | JOB NO.: 2503 | |
| DRAWING TITLE: Proposed Upper and Lower Ground Floor Plan | DRAWING NO.: P07 | REVISION: - | |