
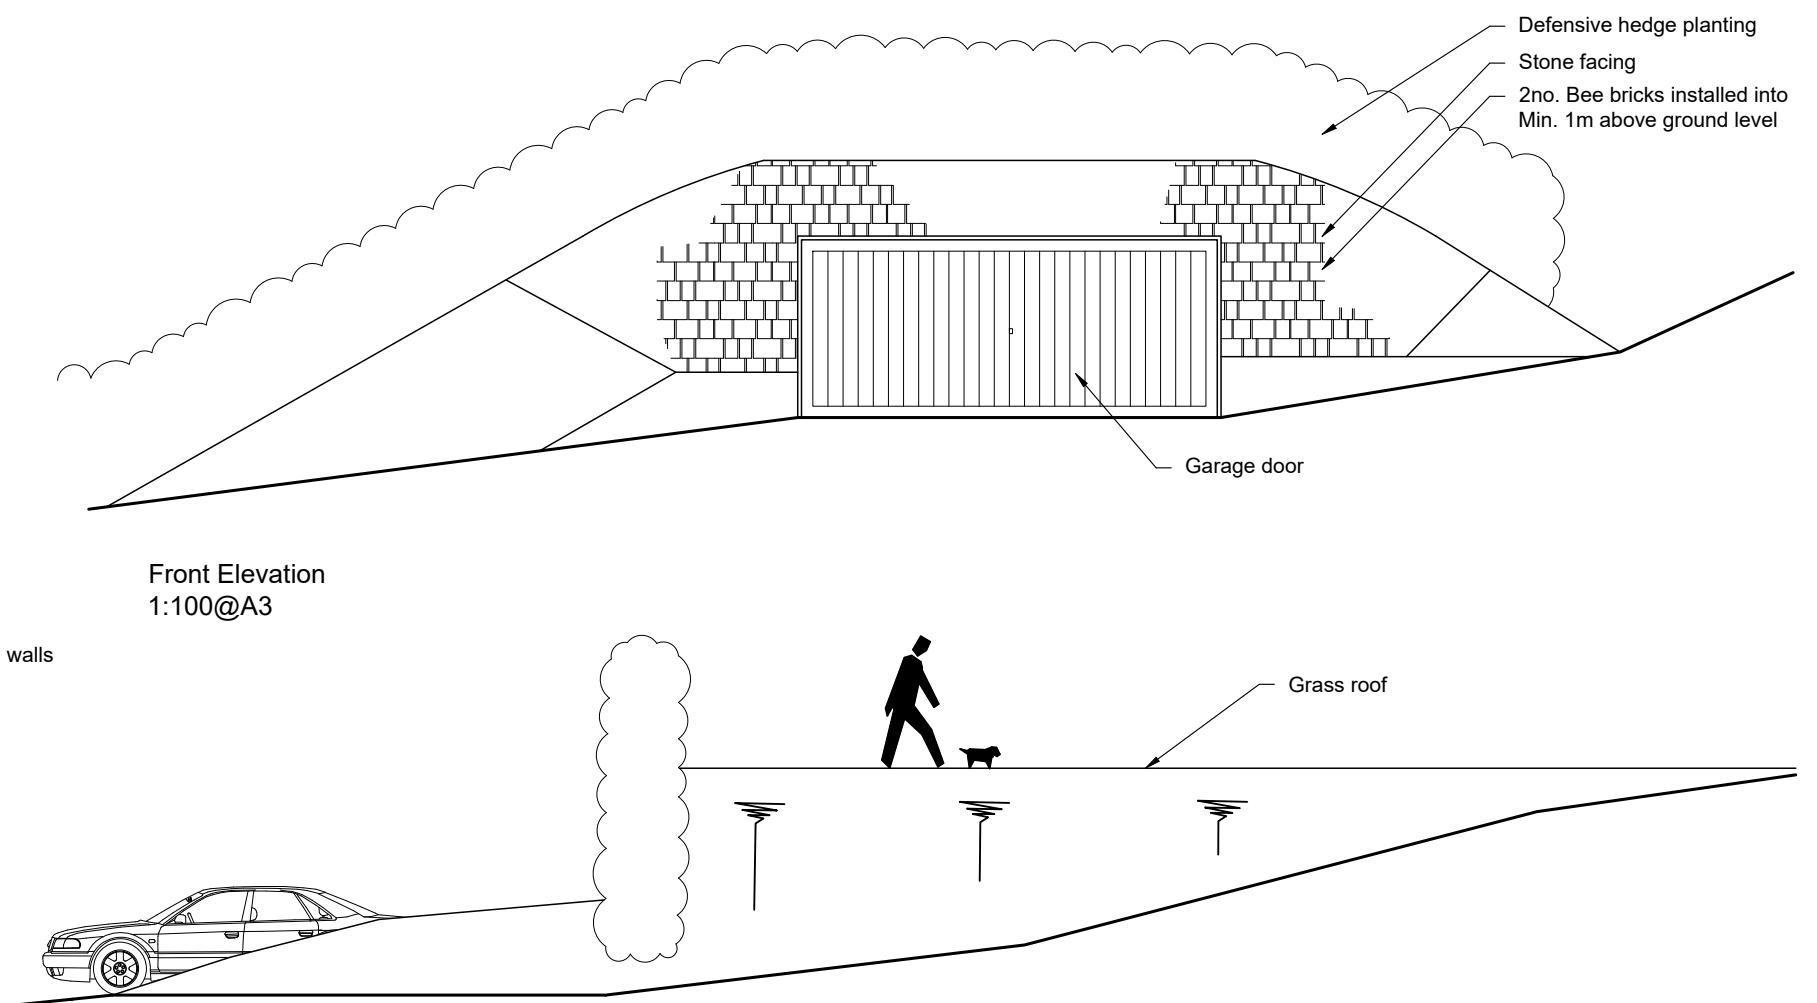
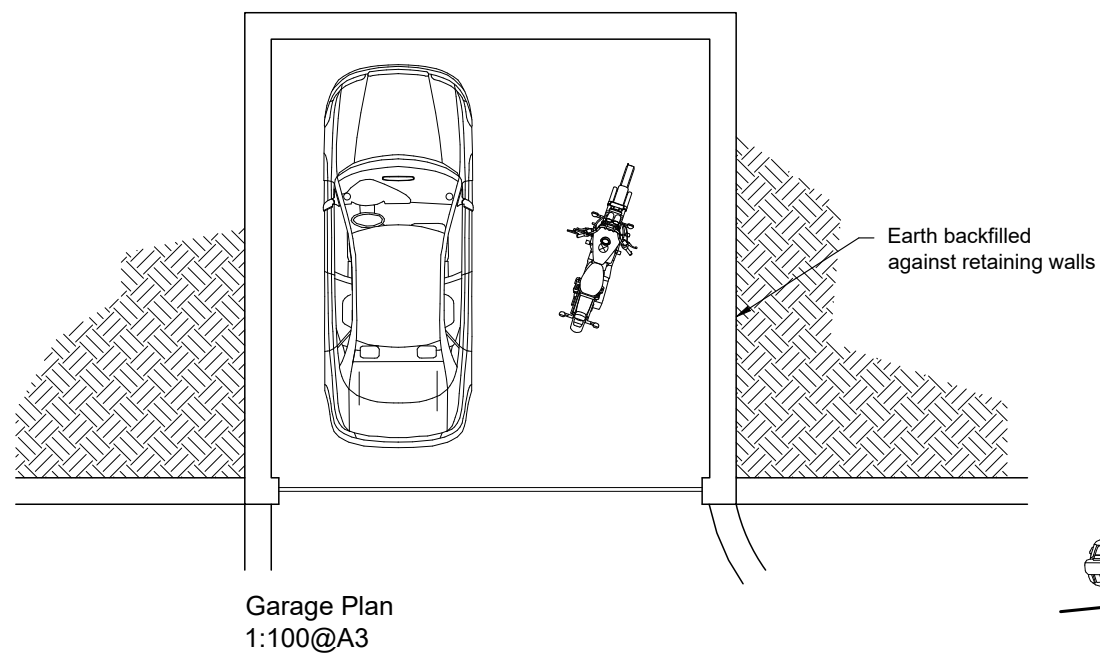


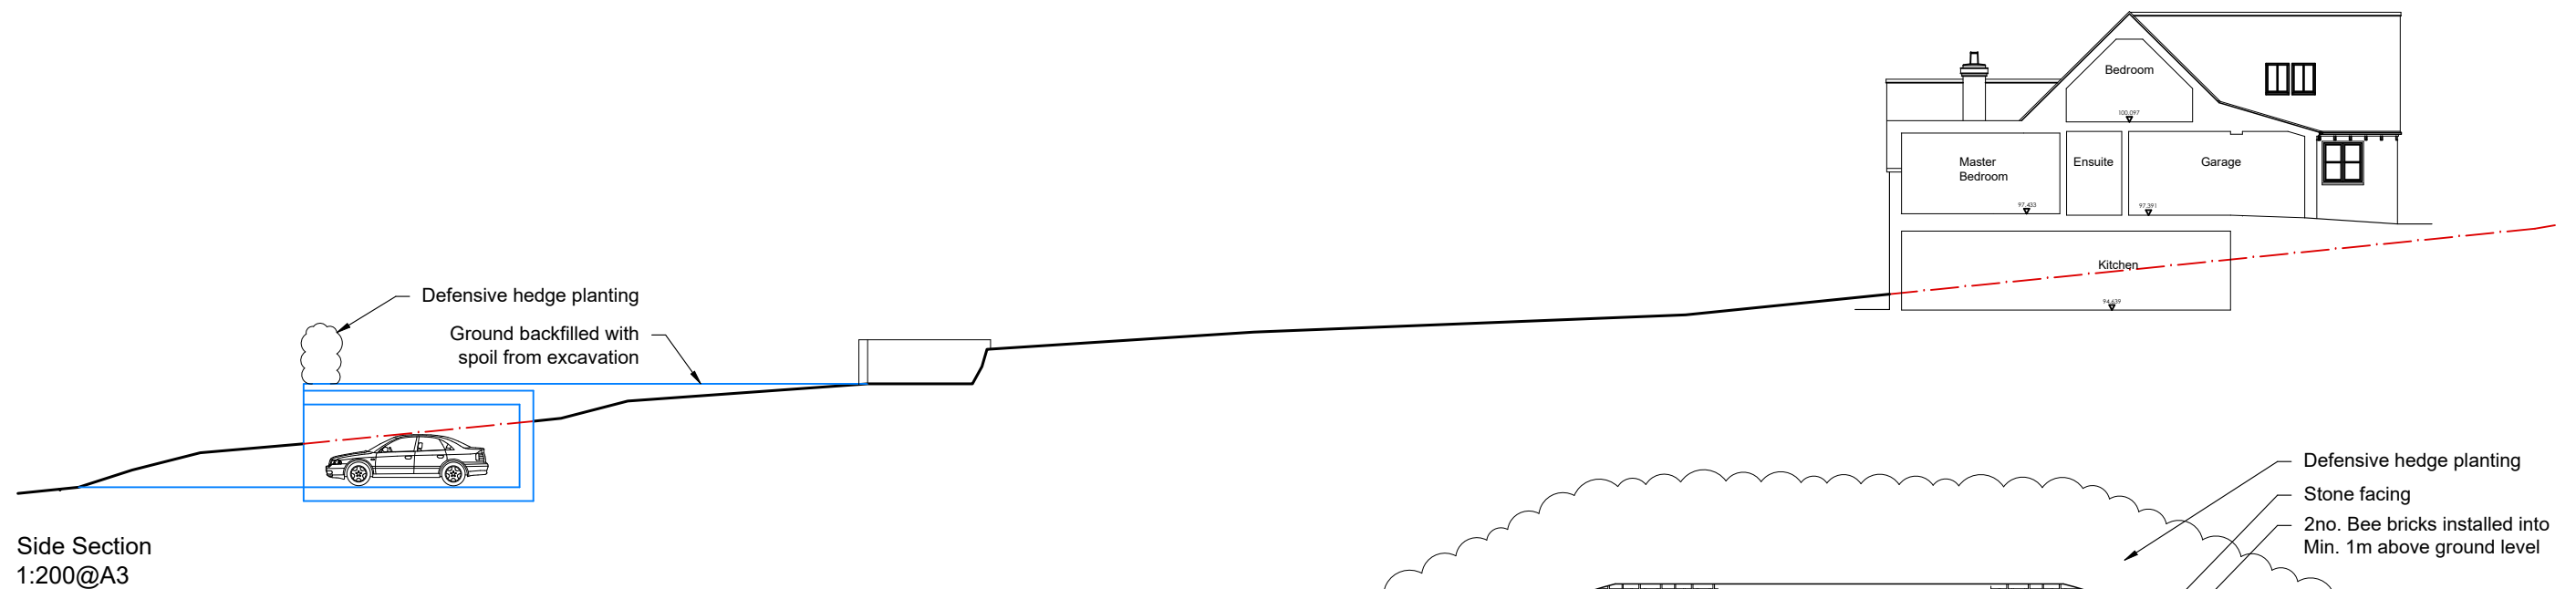

THIS DRAWING IS COPYRIGHT © Rock Architecture Studio Ltd 2026	REV.	DETAILS	BY	CKD	DATE	ROCK ARCHITECTURE STUDIO peter@rockarchitecturestudio.co.uk 07831 364182	CLIENT	Mr and Mrs Cowlan	DATE	02-10-26	DRAWN BY	PR	CHECKED BY	-
REPRODUCING THESE DRAWINGS BY PRINTING OR COPYING MAY LEAD TO ERRORS. PLEASE REFER TO SCALE BAR. DO NOT SCALE OFF THESE DRAWINGS FOR CONSTRUCTION PURPOSES. IF ANY DISCREPANCIES ARE FOUND, PLEASE CONTACT ROCK ARCHITECTURE STUDIO IMMEDIATELY.							PROJECT	Meadow House, Fovant	SCALE	Varies@A3	JOB NO.	2503		
DESIGNERS RISK ASSESSMENT- HEALTH AND SAFETY THE CONSTRUCTION (DESIGN AND MANAGEMENT) REGULATIONS 2015							DRAWING TITLE	Proposed Subterranean Garage	DRAWING NO.	P11	REVISION	-		
Where appropriate, for significant hazards specific to the project please refer to drawing CDM01														
PLANNING														