


Tara House

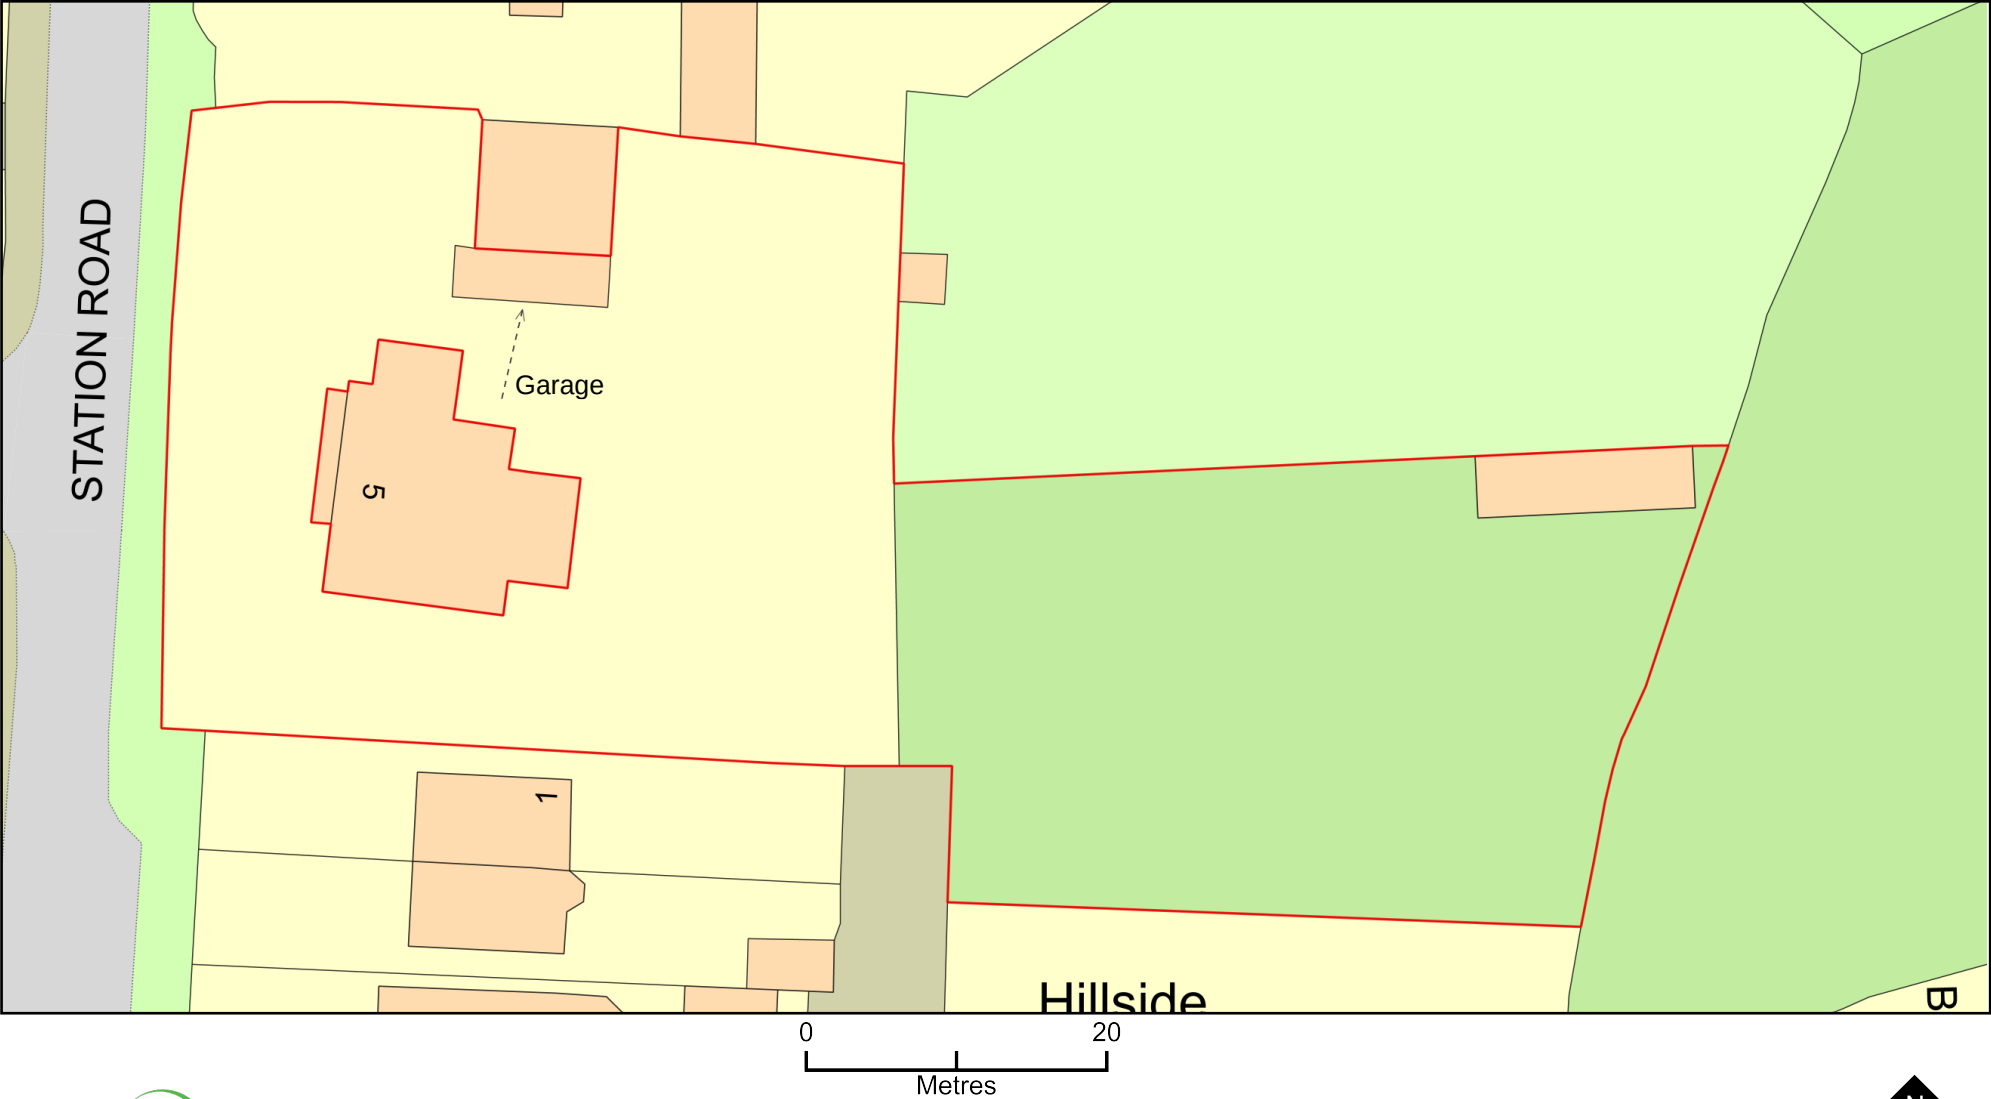

Plan Produced for: Wiltshire Council
Date Produced: 08 Oct 2026
Plan Reference Number: TQRQM26281085730883
Scale: 1:500 @ A4