



General Notes:
Please inform Affinity Architects of any discrepancy immediately.
This drawing to be read in conjunction with Structural Engineer's Calculations.
Use Marked dimensions where shown in preference to scaling.
Check dimensions prior to construction or offsite fabrication.
No accuracy can be guaranteed due to printing variations and site measurements should be taken to ensure accuracy.
New work or any existing work affected is shown hatched on drawings.

FROM ORIGINAL SURVEY BY:
LDS Land and Building Surveys
Apothecary House, Fowler's Road, Salisbury SP1 2QU
01722 338232


FOR DEMOLITION

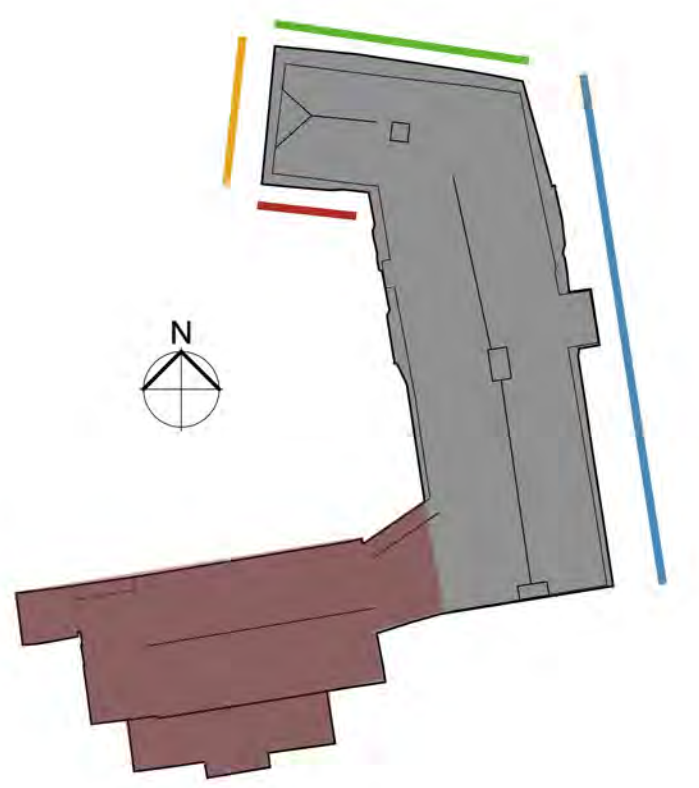


Elevation Key N.T.S.

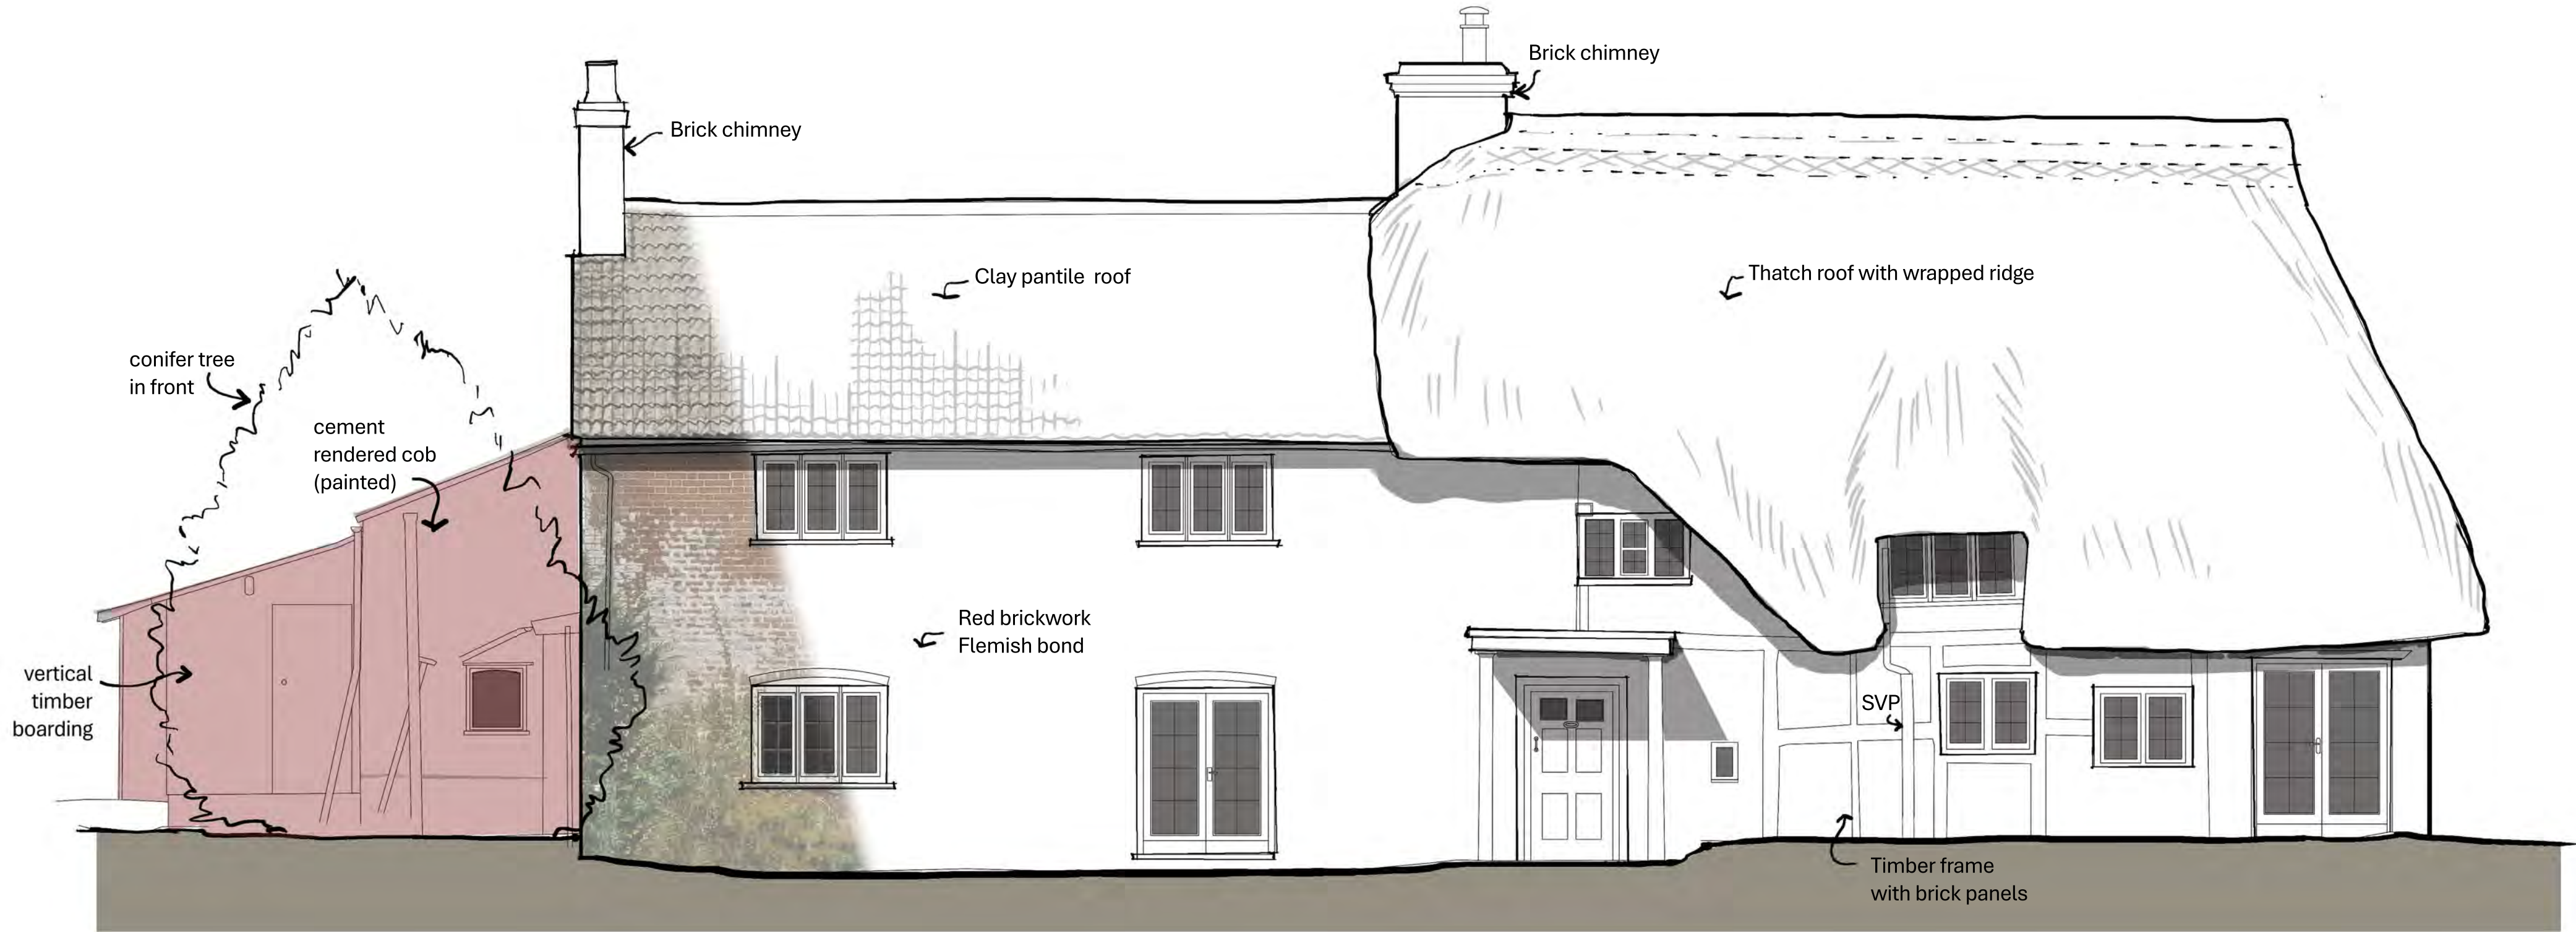


Elevation 1
Scale: 1:50 @ A1, 1:100 @ A3

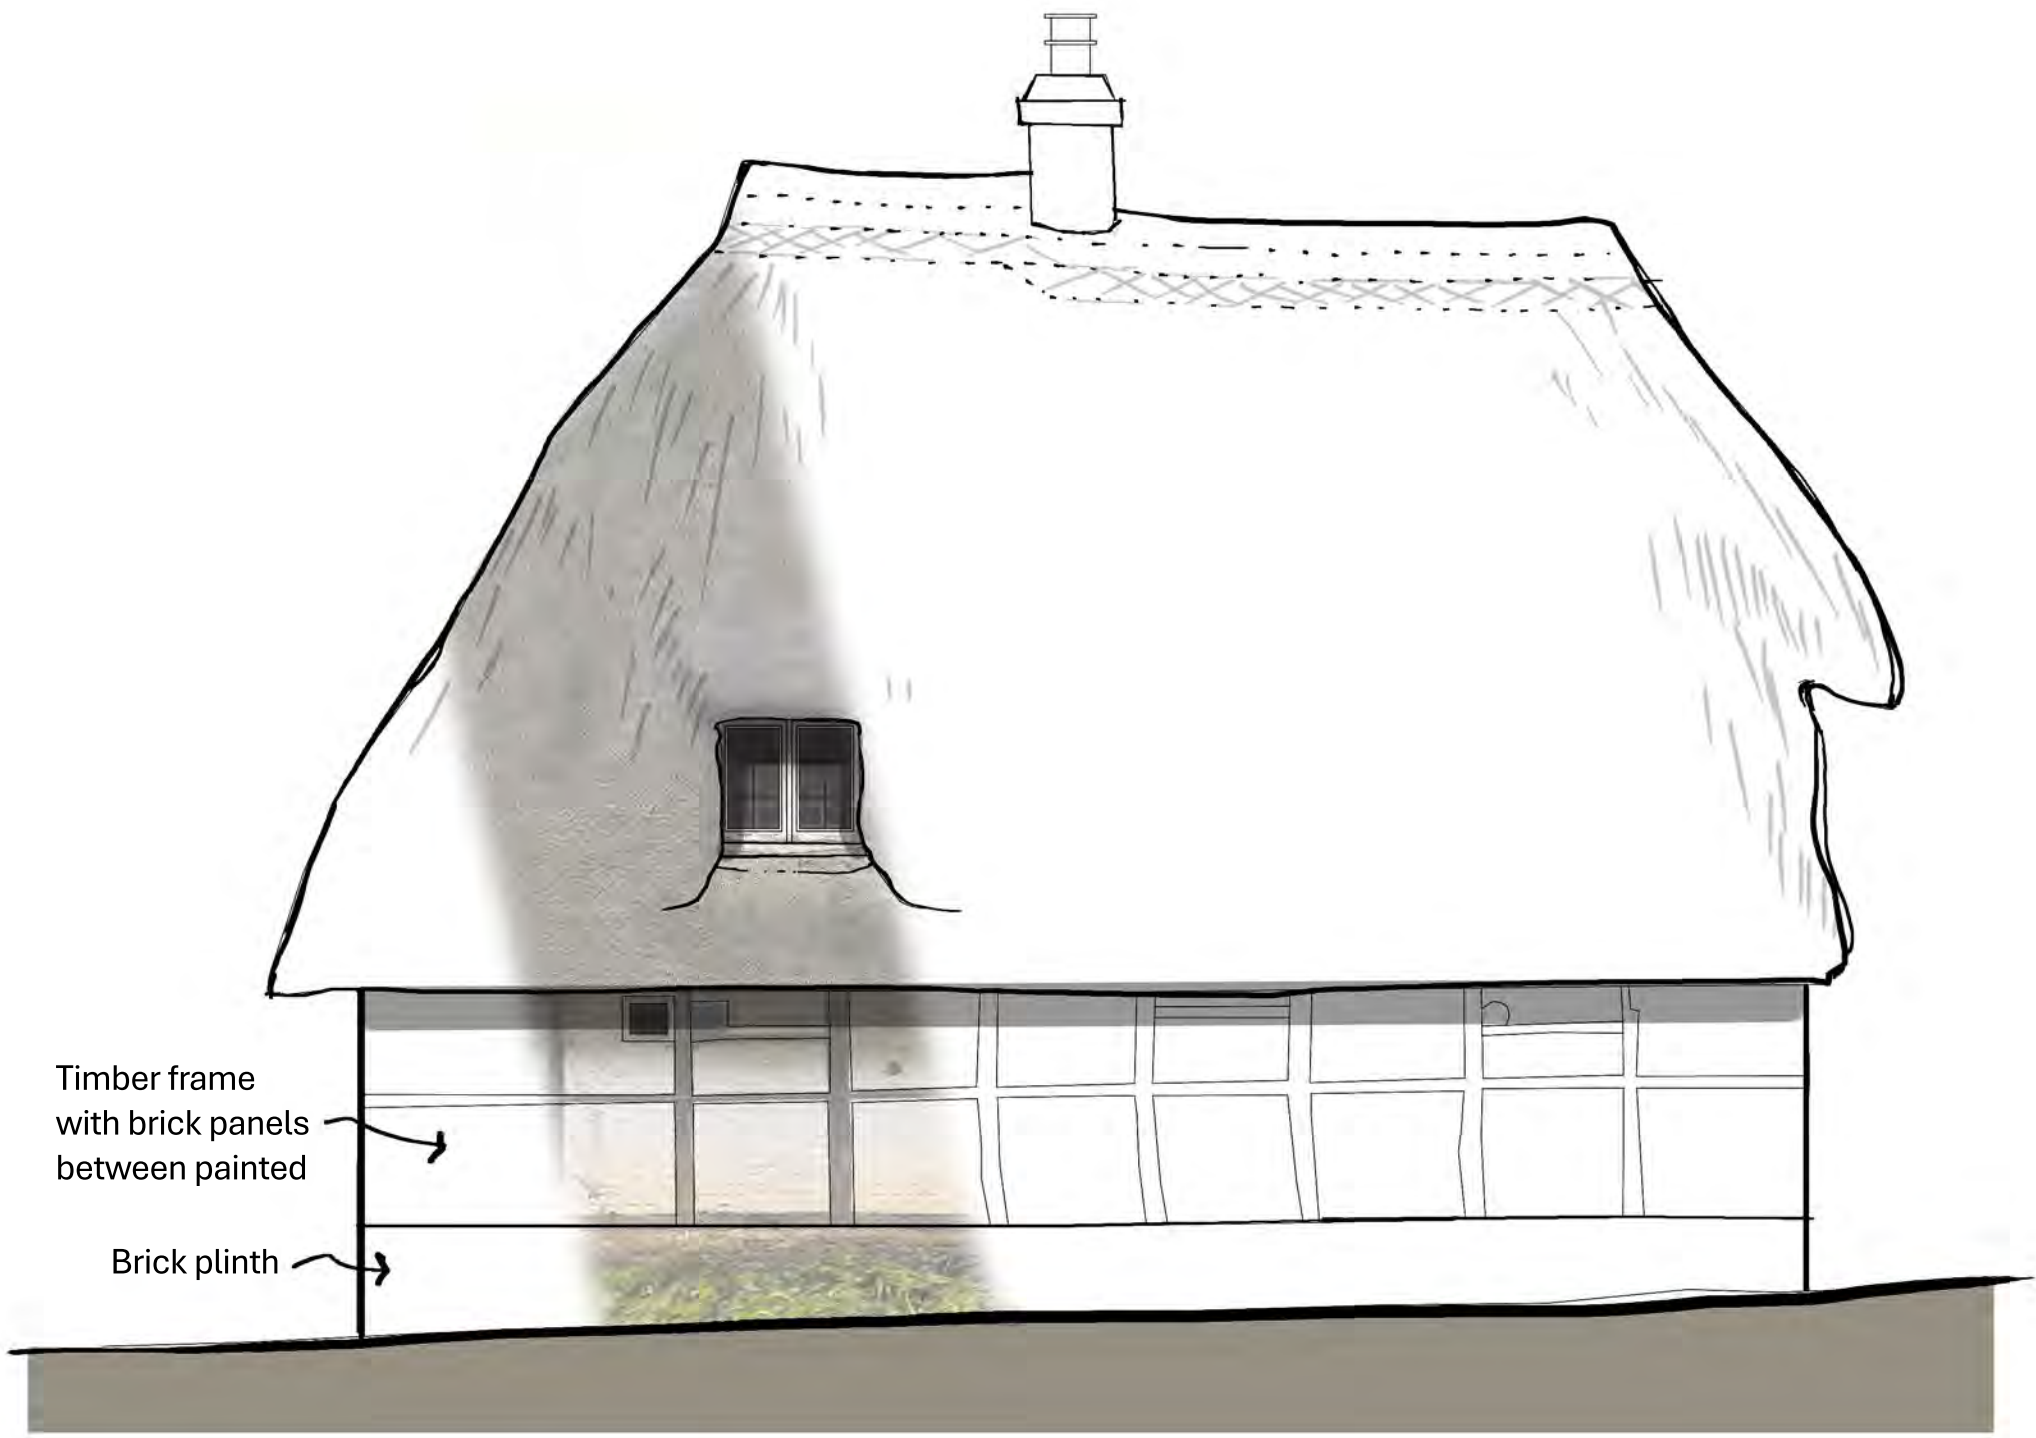

Elevation 2
Scale: 1:50 @ A1, 1:100 @ A3

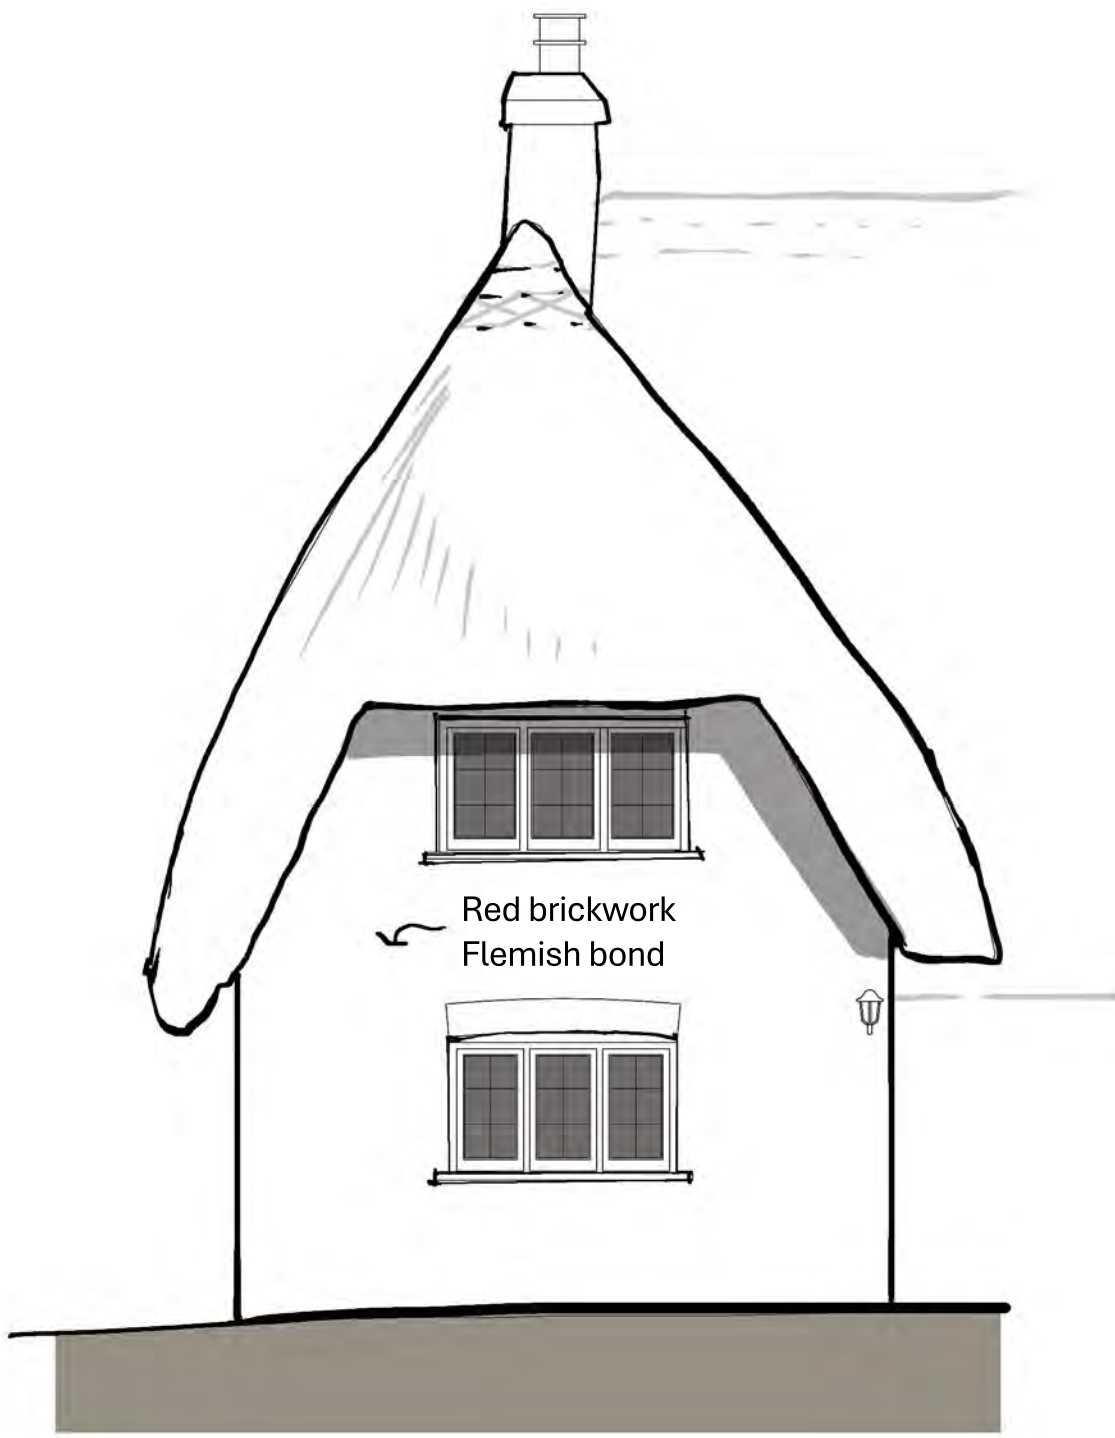

Elevation 3
Scale: 1:50 @ A1, 1:100 @ A3

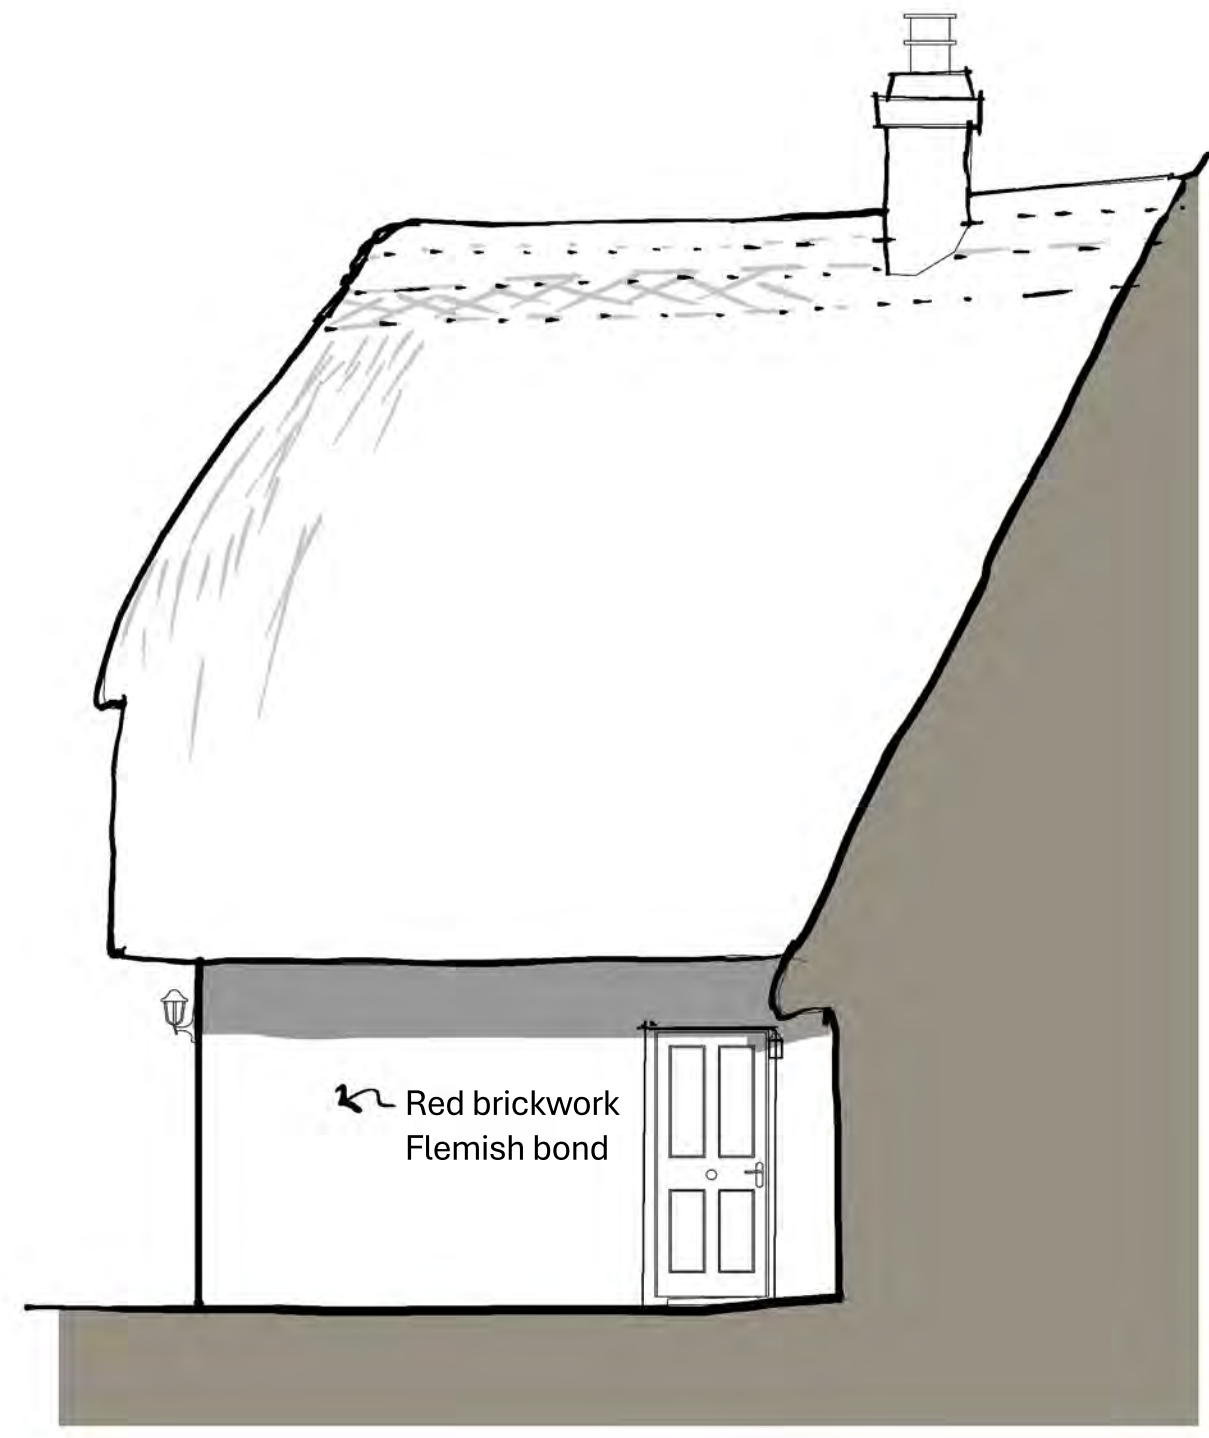

Elevation 4
Scale: 1:50 @ A1, 1:100 @ A3

ELEVATIONS - EXISTING

Scale: 1:50 @ A1, 1:100 @ A3
0 1000 2000 3000 4000 5000

Revision:

KING'S FARM Back Drove Winterslow, SP5 1RG for Mr and Mrs M. Austin		
Extension and Alteration works		
Elevations AS EXISTING Sheet 1		
Date: AUG 2026	Scale: 1:50 @ A1	Drawn: JEK/ML
Drawing No. 23-02-06	Status 2	Revision

 **Affinity Architects**
43 Albany Road Salisbury Wiltshire SP1 3YQ

01722 741683
admin@affinityarchitects.co.uk

©This drawing may not be reproduced without prior knowledge and consent of Affinity Architects