



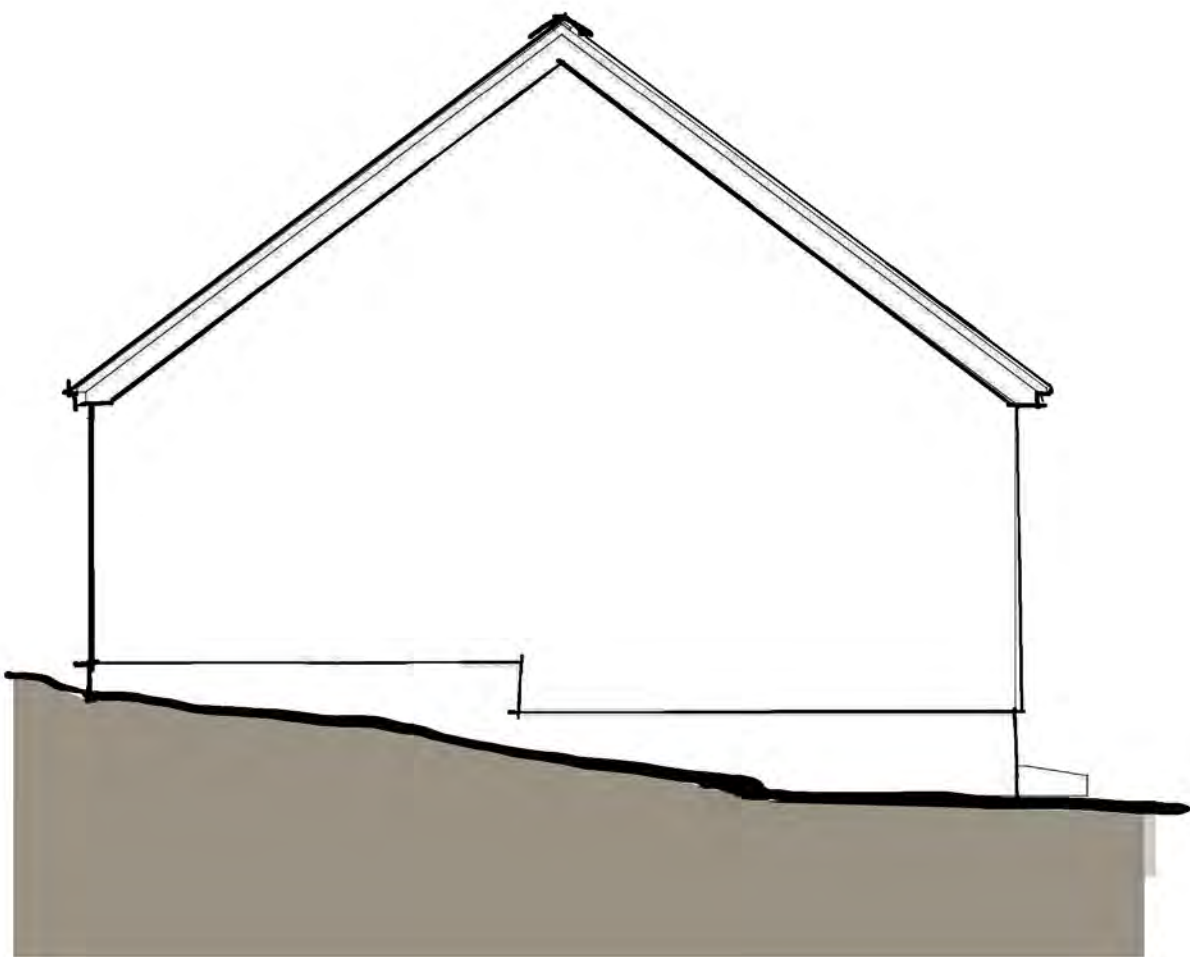


GARAGE - Proposed Elevation NW


Scale: 1:50 @ A1

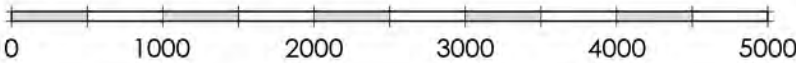


GARAGE - Proposed Elevation NE

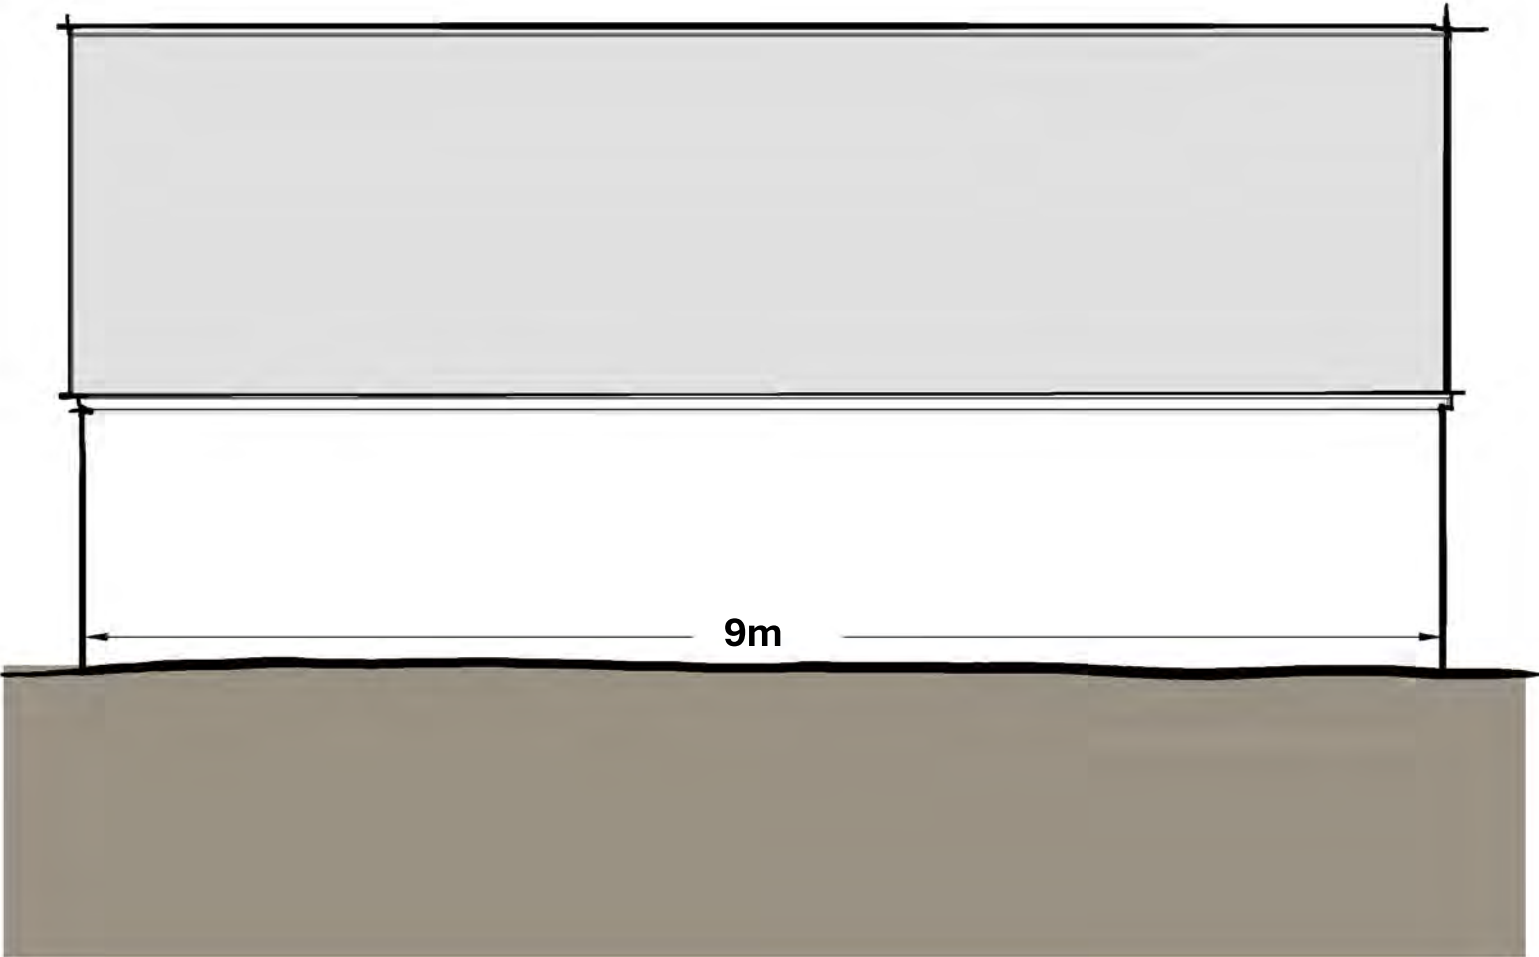

GARAGE - Proposed Elevation SE


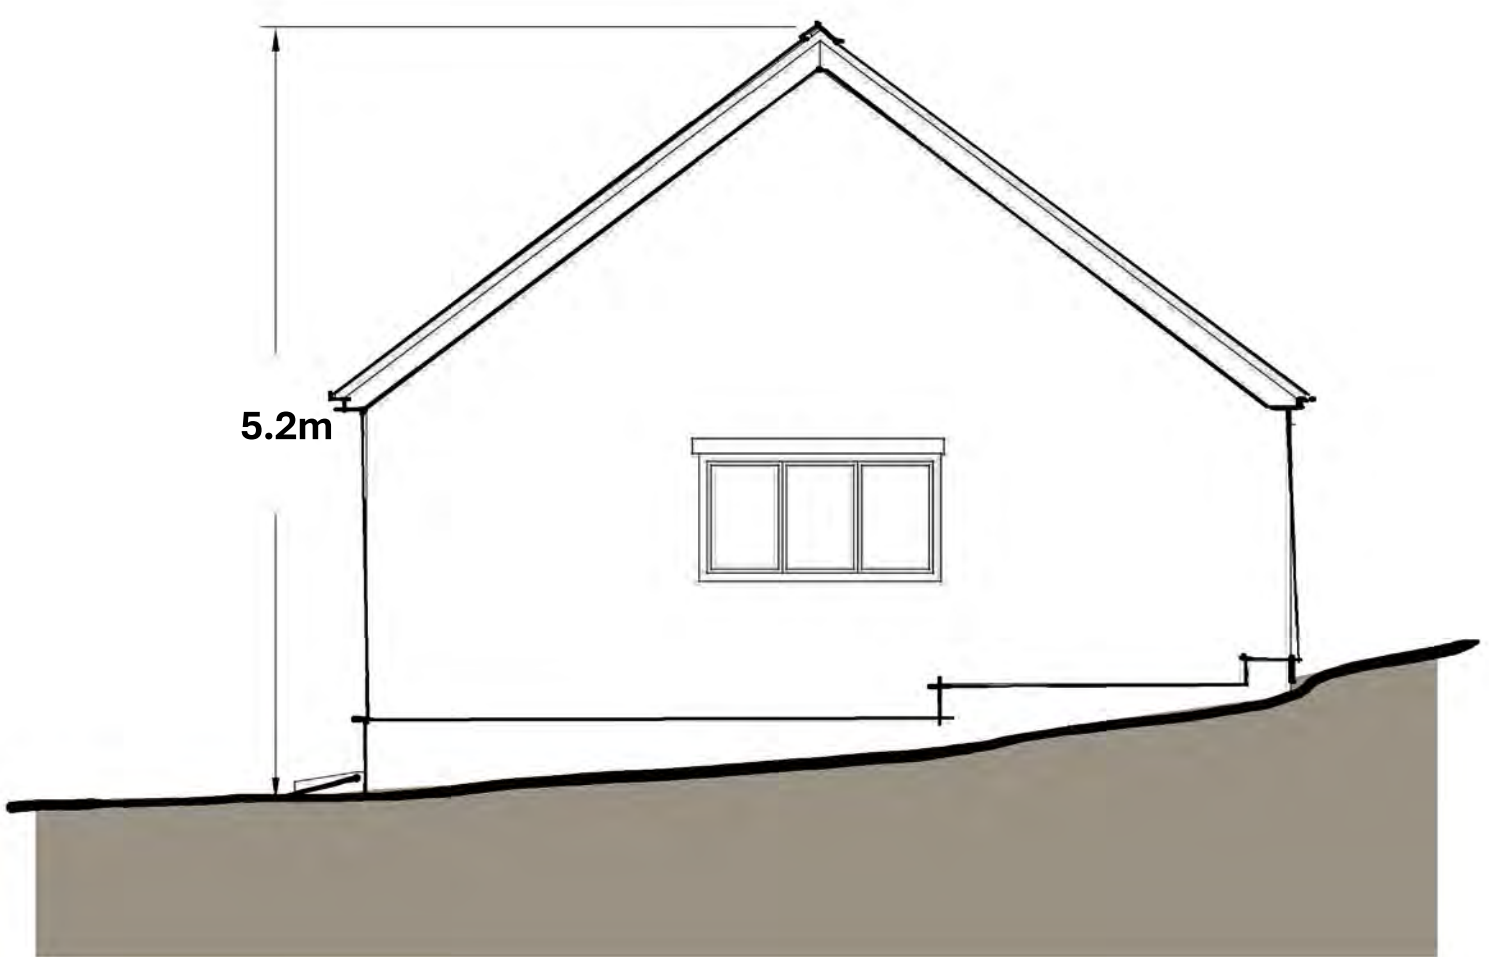


GARAGE - Proposed Elevation SW

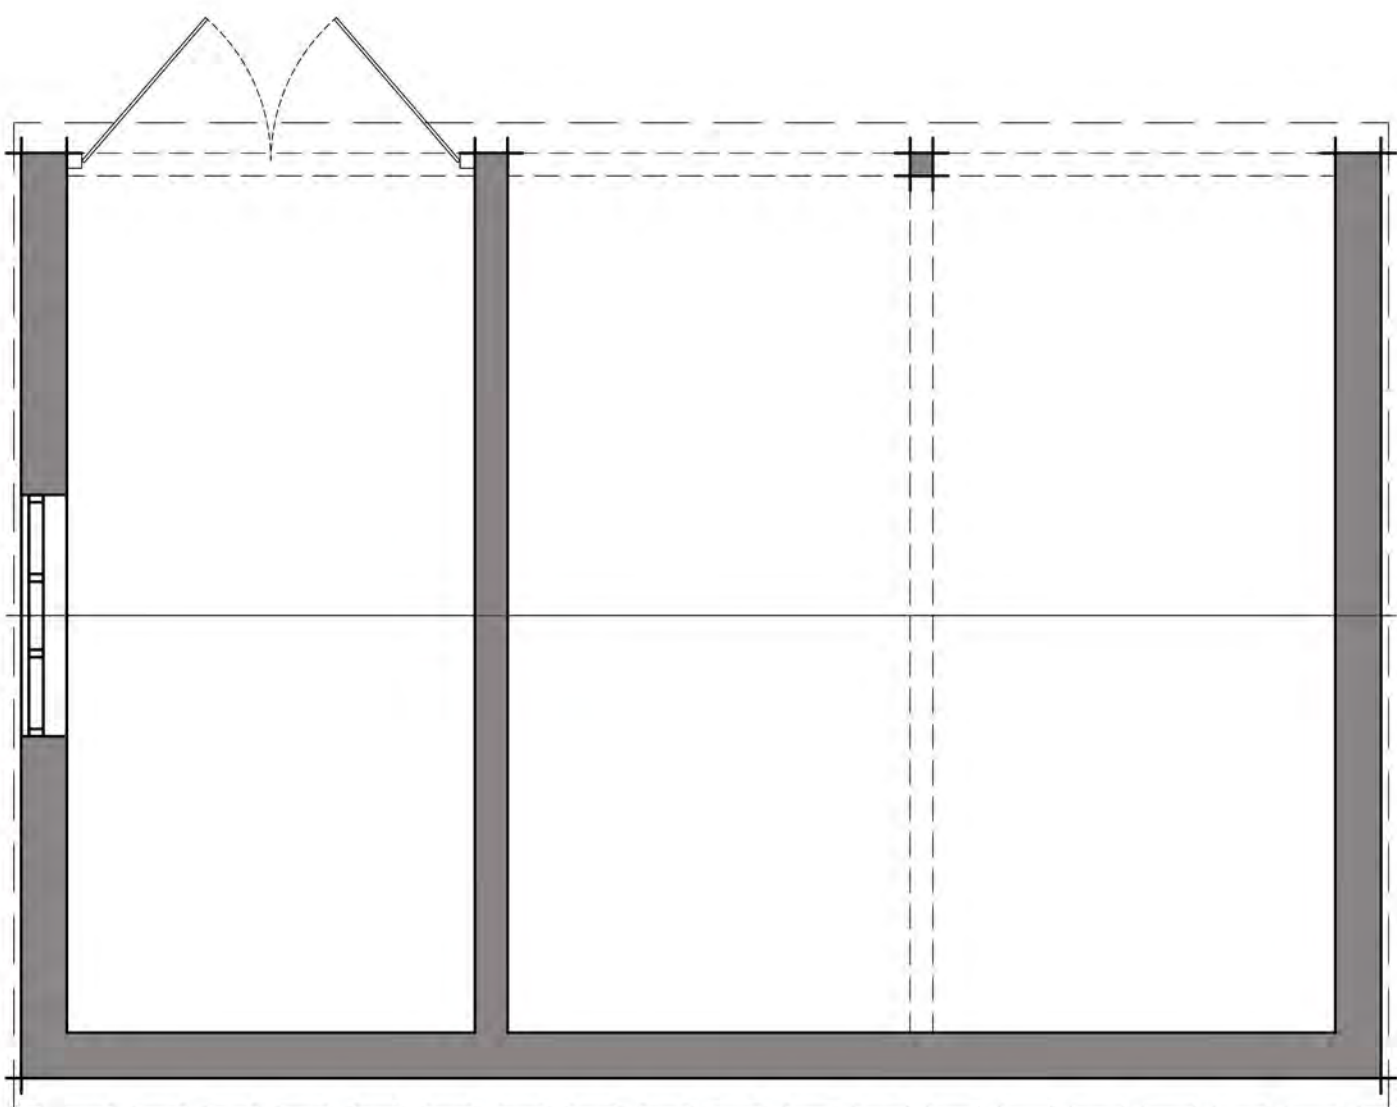



GARAGE - Proposed Floor

Scale: 1:50 @ A1

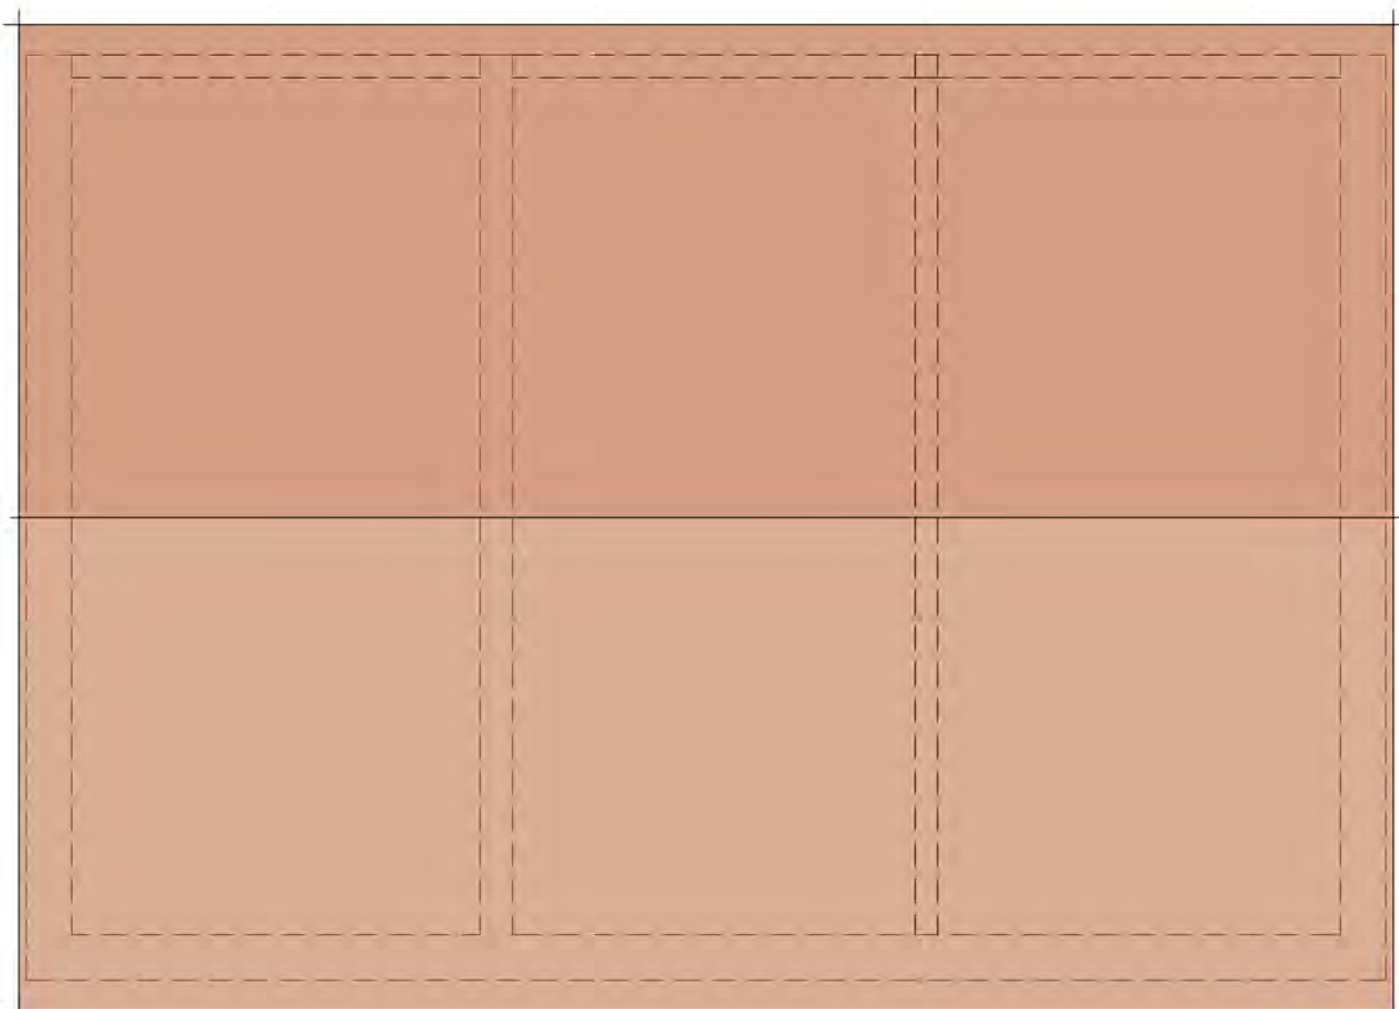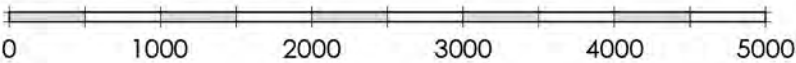

GARAGE - Proposed Roof

Scale: 1:50 @ A1

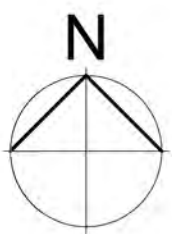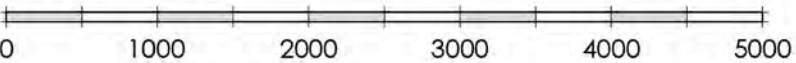

G A R A G E - P R O P O S E D

Revision:		
KING'S FARM Back Drove Winterslow, SP5 1RG for Mr and Mrs M. Austin		
Extension and Alteration works		
GARAGE - AS PROPOSED		
Date: AUG 2026	Scale: 1:50 @ A1	Drawn: JEK/ML
Drawing No. 23-02-13	Status 2	Revision
 Affinity Architects 43 Albany Road Salisbury Wiltshire SP1 3YQ		
01722 741683 admin@affinityarchitects.co.uk Affinity Architects Ltd. Reg No: 08881099		