1:10 0 0.1 0.2 0.3 1:20 0 0.5 1:50 0 1 2 1:100 0 1 2 3 4 5 1:200 0 1 2 3 4 5 1:500 0 5 10 20 1:1250 0 10 20 30 40 50 1:2500 0 10 20

Existing Parking Plan
1:200@A3

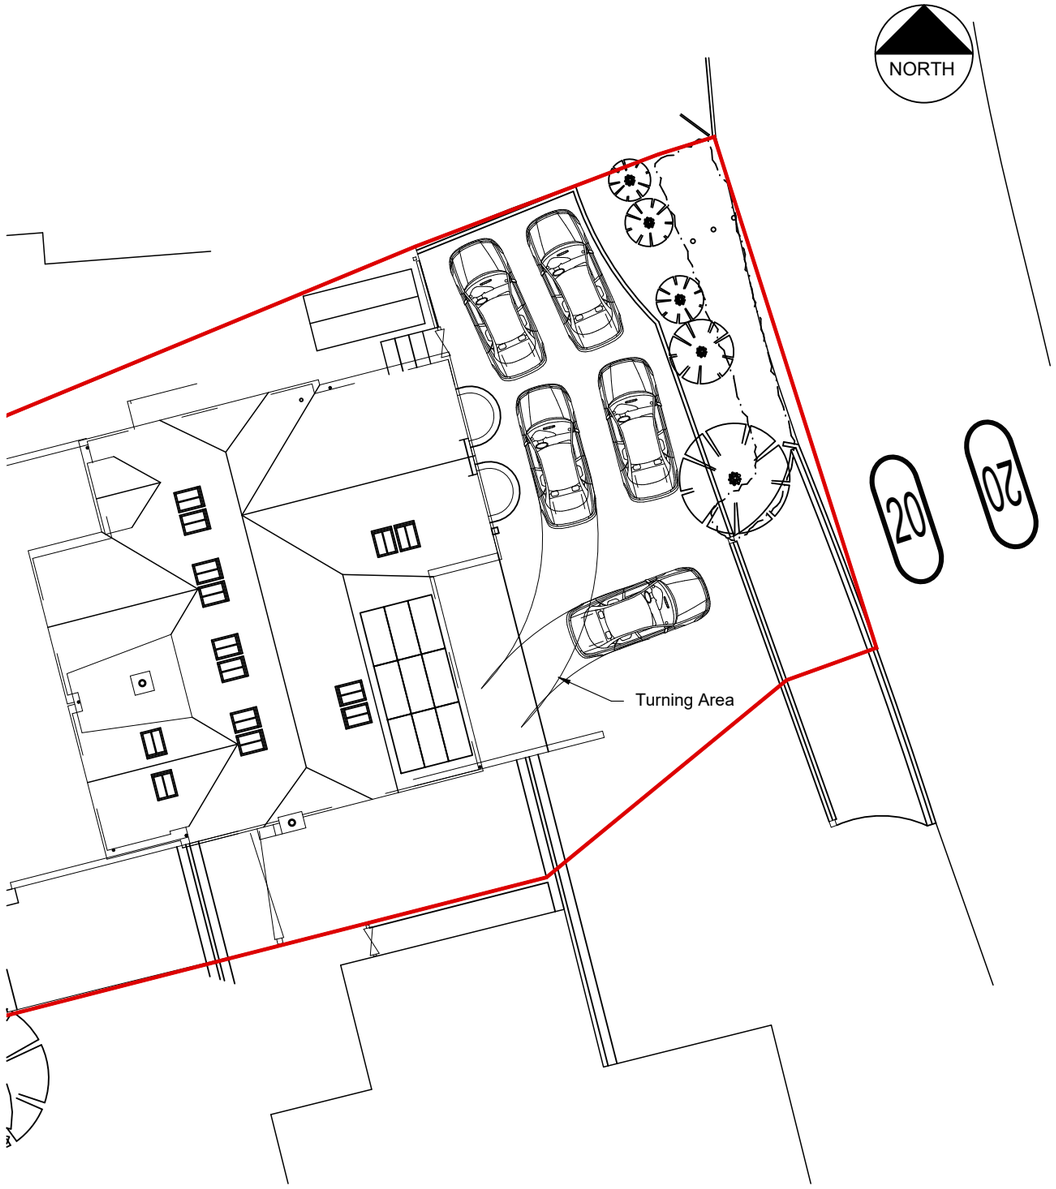

Proposed Parking Plan
1:200@A3

THIS DRAWING IS COPYRIGHT © Rock Architecture Studio Ltd 2026

REPRODUCING THESE DRAWINGS BY PRINTING OR COPYING MAY LEAD TO ERRORS, PLEASE REFER TO SCALE BAR. DO NOT SCALE OFF THESE DRAWINGS FOR CONSTRUCTION PURPOSES. IF ANY DISCREPANCIES ARE FOUND, PLEASE CONTACT ROCK ARCHITECTURE STUDIO IMMEDIATELY.

DESIGNERS RISK ASSESSMENT- HEALTH AND SAFETY
THE CONSTRUCTION (DESIGN AND MANAGEMENT) REGULATIONS 2015

Where appropriate, for significant hazards specific to the project please refer to drawing CDM01

PLANNING

REV.	DETAILS	BY	CKD	DATE
-	-	-		-

ROCK ARCHITECTURE STUDIO
peter@rockarchitecturestudio.co.uk
07831 364182

CLIENT: Mr and Mrs Cowlan	DATE: 02-10-26	DRAWN BY: PR	CHECKED BY: -
PROJECT: Meadow House, Fovant	SCALE: 1:200@A3	JOB NO.: 2503	
DRAWING TITLE: Existing and Proposed Parking Plan	DRAWING NO.: P12	REVISION: -	