


General Notes:
Please inform Affinity Architects of any discrepancy immediately
This drawing to be read in conjunction with Structural Engineer's Calculations
Use Marked dimensions where shown in preference to scaling
Check dimensions prior to construction or offsite fabrication
No accuracy can be guaranteed due to printing variations and site measurements should be taken to ensure accuracy
New work or any existing work affected is shown hatched on drawings


FROM ORIGINAL SURVEY BY:
LDS Land and Building Surveys
Apothecary House, Fowler's Road, Salisbury SP1 2QU
01722 538292

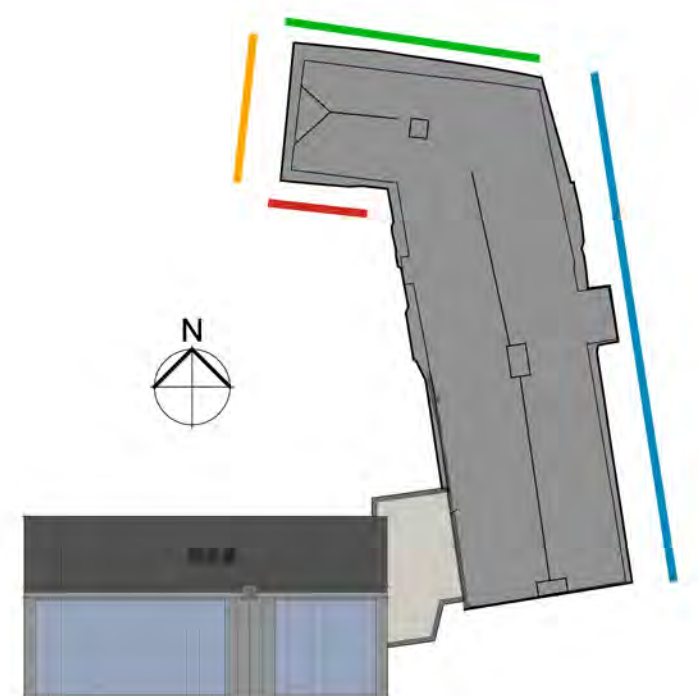


Elevation Key N.T.S.




Elevation 1
Scale: 1:50 @ A1, 1:100 @ A3

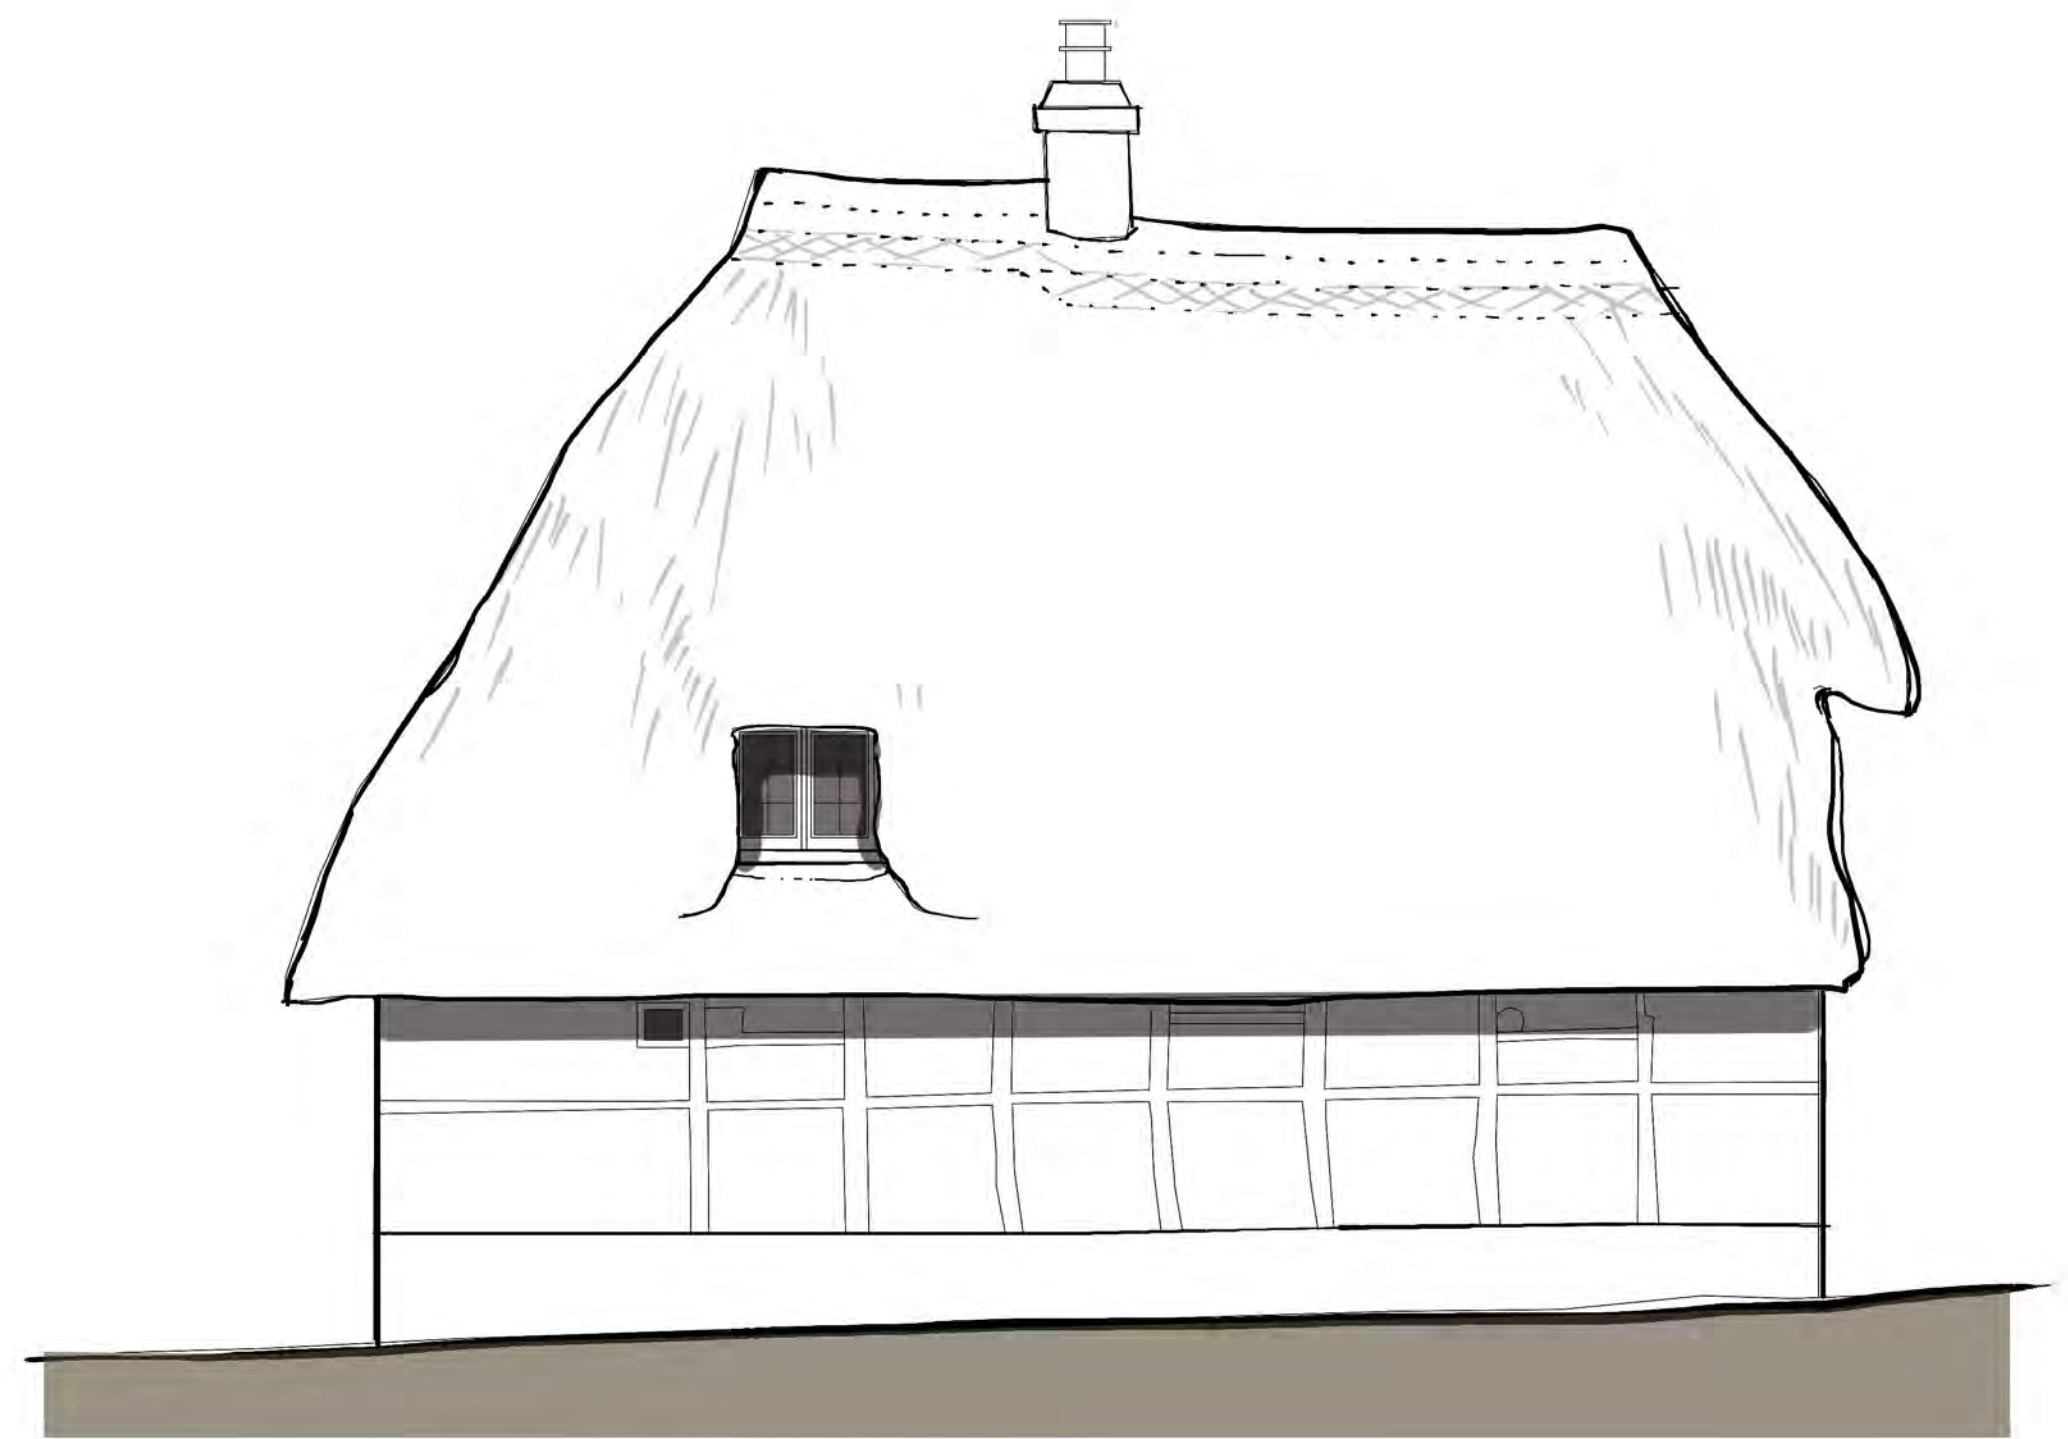

Elevation 2
Scale: 1:50 @ A1, 1:100 @ A3

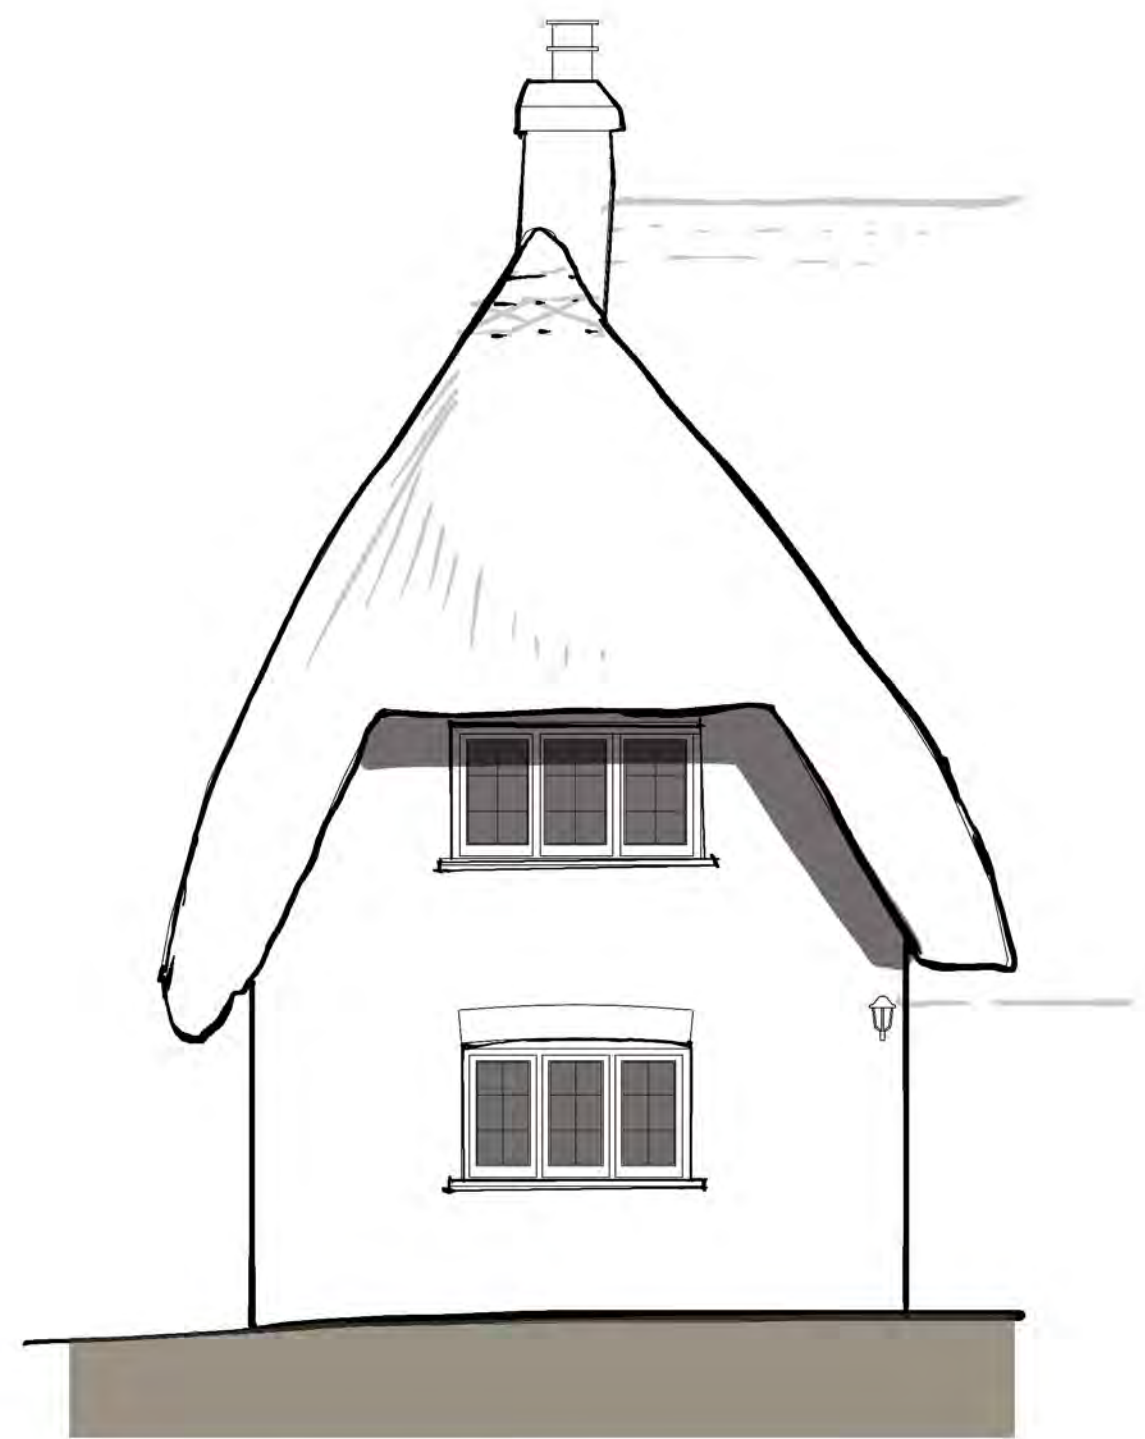


Elevation 3
Scale: 1:50 @ A1, 1:100 @ A3

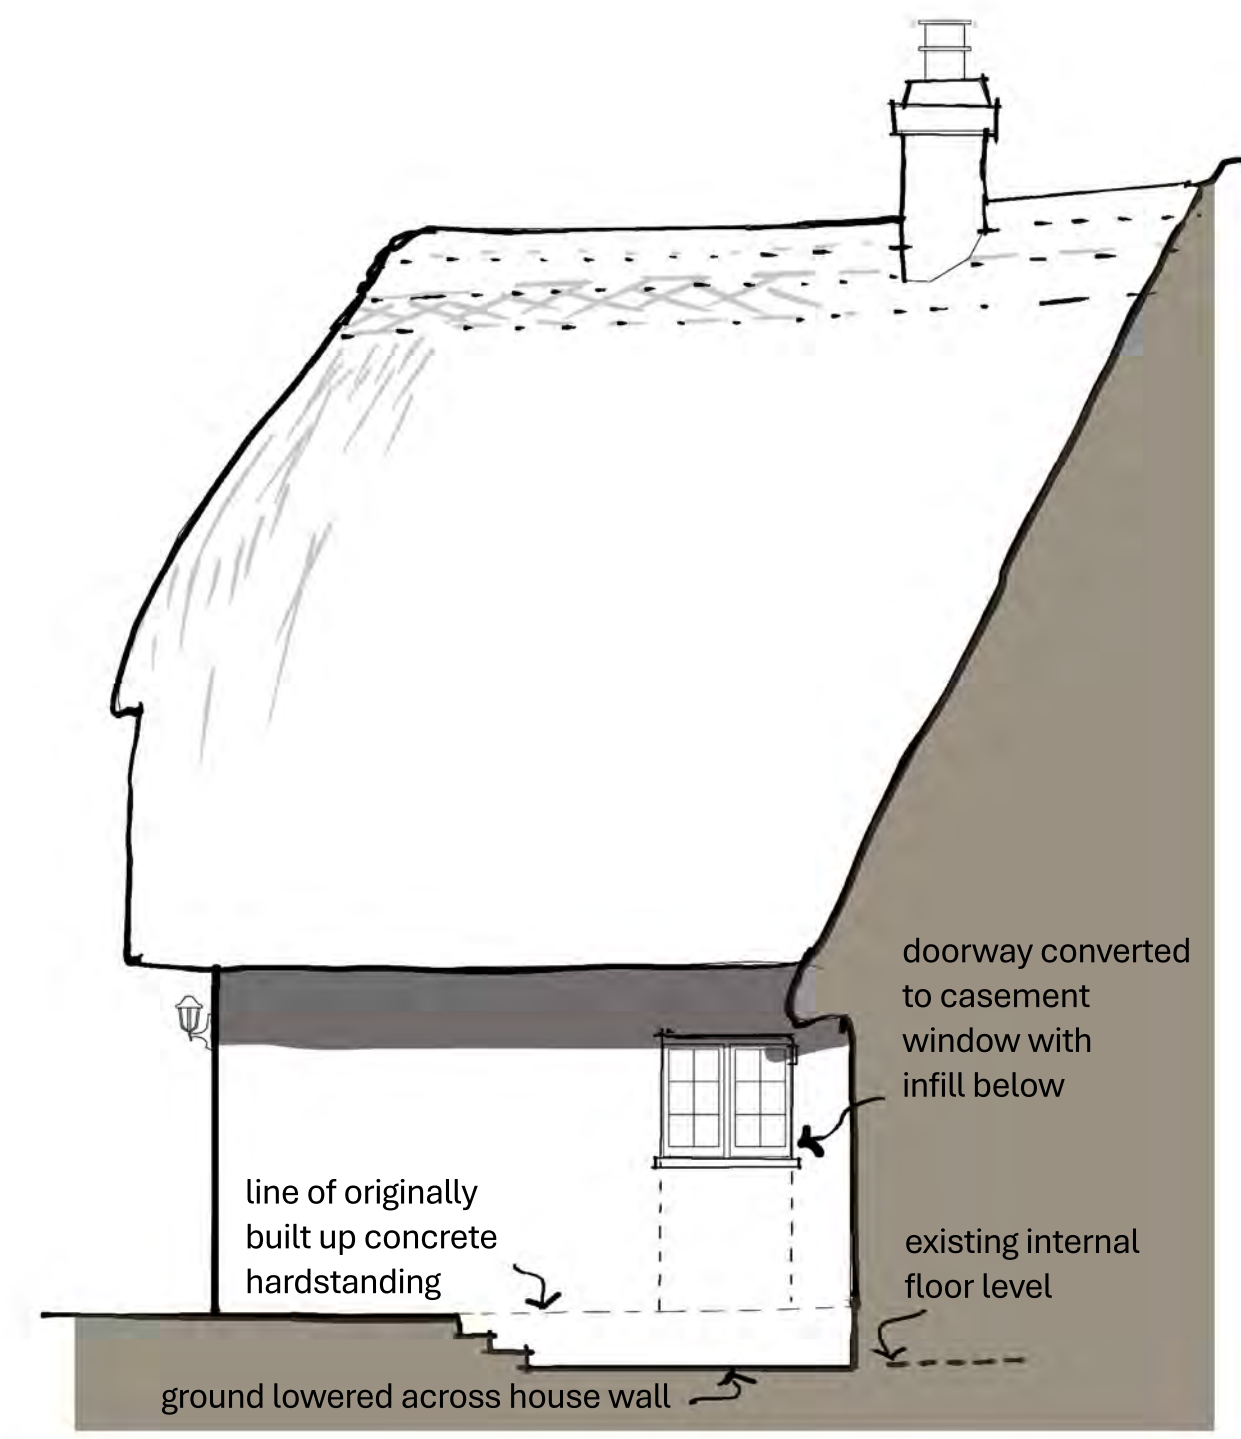

Elevation 4
Scale: 1:50 @ A1, 1:100 @ A3

ELEVATIONS - PROPOSED

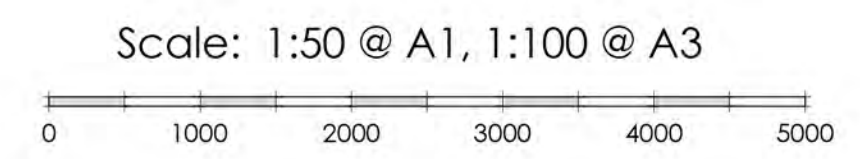

Revision:

KING'S FARM
Back Drove
Winterslow, SP5 1RG
for Mr and Mrs M. Austin

Extension and
Alteration works

Elevations
AS PROPOSED
Sheet 1

Date: AUG 2026	Scale: 1:50 @ A1	Drawn: JEK/ML
Drawing No. 23-02-10	Status 2	Revision

 **Affinity Architects**
43 Albany Road Salisbury Wiltshire SP1 3YQ

01722 741683
admin@affinityarchitects.co.uk

©This drawing may not be reproduced without prior knowledge and consent of Affinity Architects