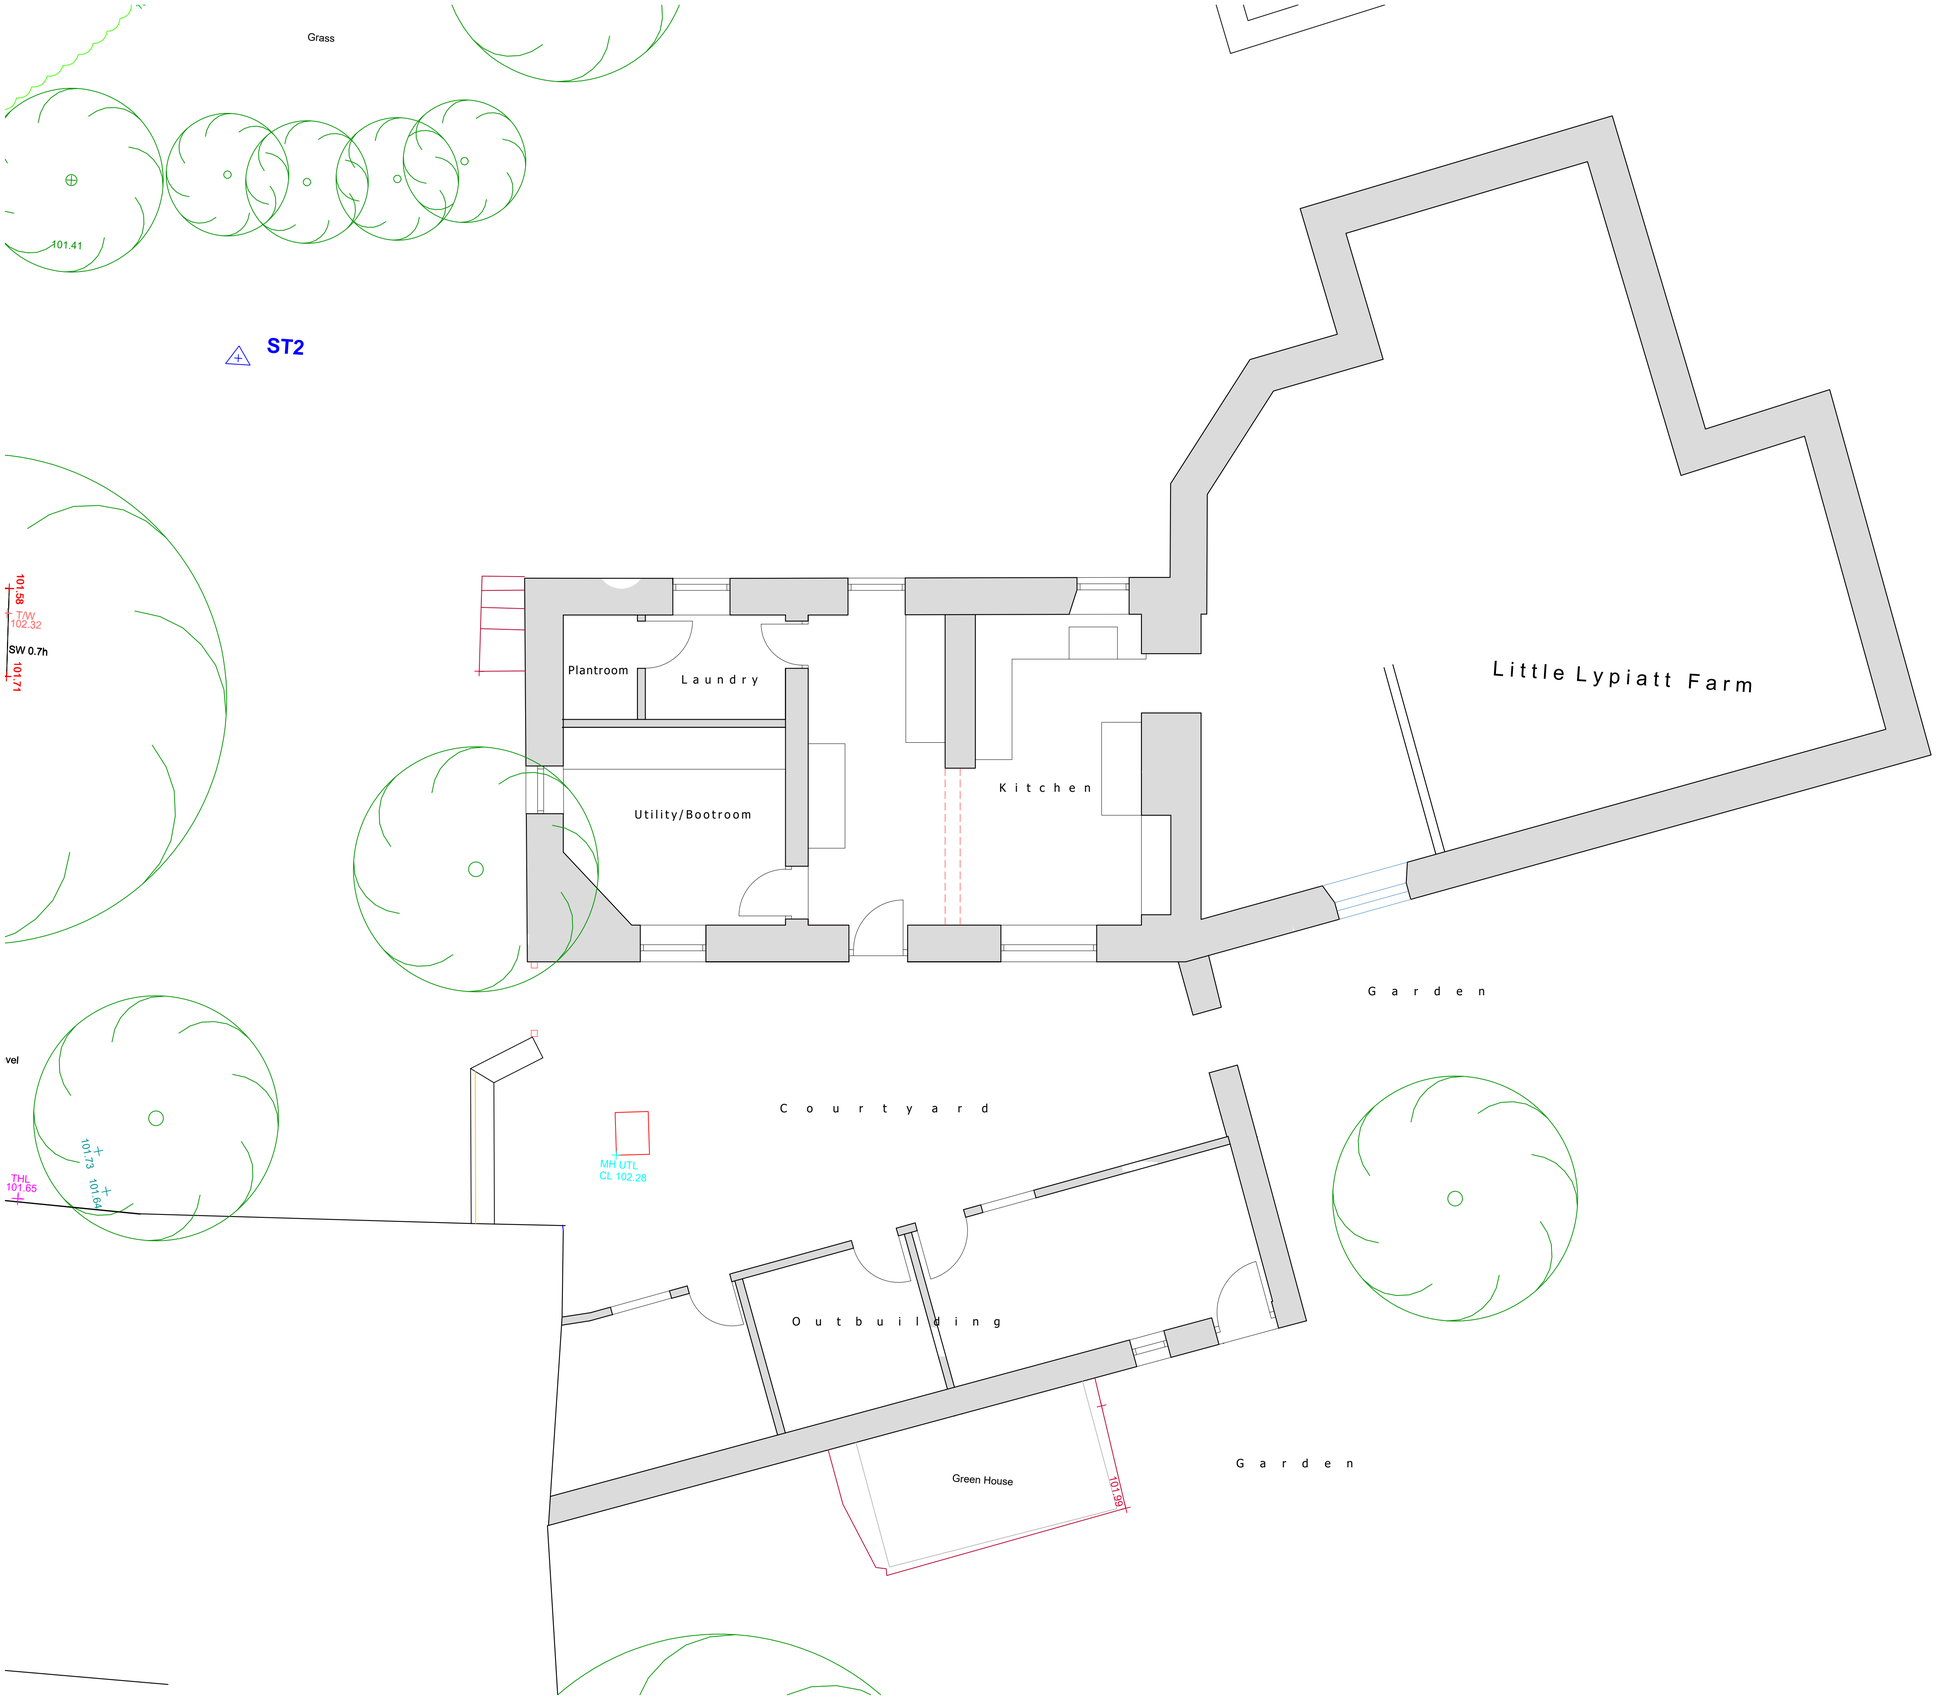

Existing Ground Floor Plan

Copyright © David Cole Design Limited. All designs, drawings and information conveyed are the intellectual property of David Cole Design Limited. Unauthorised copying, use, reproduction or distribution of this drawing or any part of its contents, whether in whole or in part, is prohibited without the prior written permission of David Cole Design Limited.

DIMENSIONS AND SITE VERIFICATION

All dimensions shown on this drawing have been prepared and provided in good faith, based upon information available to David Cole Design Limited at the time of preparation, including available survey information, existing drawings and/or information provided by others. Whilst every reasonable care has been taken in preparing the drawing, David Cole Design Limited cannot warrant or guarantee the absolute accuracy of dimensions where these have not been independently verified by site measurement or survey.

All dimensions are to be checked by the Contractor and all relevant parties prior to commencing construction. Each dimension is to be compared with other dimensions shown on the drawing(s), against existing site dimensions, levels, structural elements and available space on site, and verified as necessary before any work is undertaken or materials are ordered.

Dimensions relating to existing buildings, structures, site conditions and adjoining elements are to be regarded as indicative unless specifically identified as having been verified by David Cole Design Limited. Drawings are not to be scaled for construction purposes unless expressly stated otherwise.

Any discrepancy, inconsistency, omission or apparent error in the drawings or dimensions is to be brought to the immediate attention of David Cole Design Limited before the affected work proceeds. David Cole Design Limited accepts no responsibility for discrepancies arising from inaccurate, incomplete or outdated information, site conditions which differ from those shown, or dimensions which have not been independently verified prior to construction.

No responsibility is accepted for errors or inaccuracies arising from the scaling, interpretation or use of this drawing by others, where such errors could reasonably have been identified by checking the dimensions against the drawing, site conditions or other available information and have not been referred to David Cole Design Limited.

VARIATIONS AND DEVIATIONS

David Cole Design Limited accepts no liability for any loss, damage, cost or expense arising from any unauthorised variation, alteration or deviation from this drawing, or from the execution of works contrary to the information contained herein, where such variation, alteration or deviation has not been referred to David Cole Design Limited and written instruction and/or approval obtained before the affected work proceeds.

The Contractor and all other parties responsible for carrying out the works remain responsible for verifying dimensions, levels, site conditions, setting out, workmanship and the suitability of the proposed construction prior to and during the execution of the works.

1:50 @ A1

1m 0 1m 2m 3m 4m 5m

Little Lypiatt Farm
Corsham

Proposed New Kitchen Garden Room Extension & Alterations

title

Existing Ground Floor Plan

scale

1:50 @ A1

Drawing No. Revision:

2023 - 01260 - 301

David Cole Design Limited

Barley Croft Ston Easton Nr Bath BA34DH
Tel : 01761 241105 Mob : 07850 741419
Email : davidcolearchitecture@btinternet.com

CIAT
CHARTERED PRACTICE