




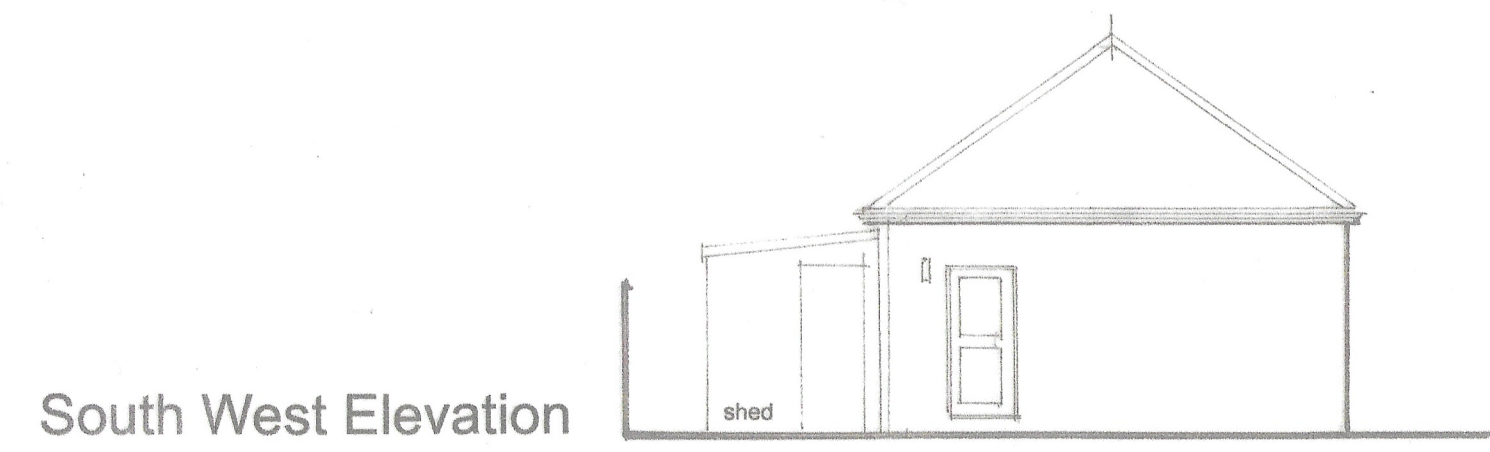


South West Elevation

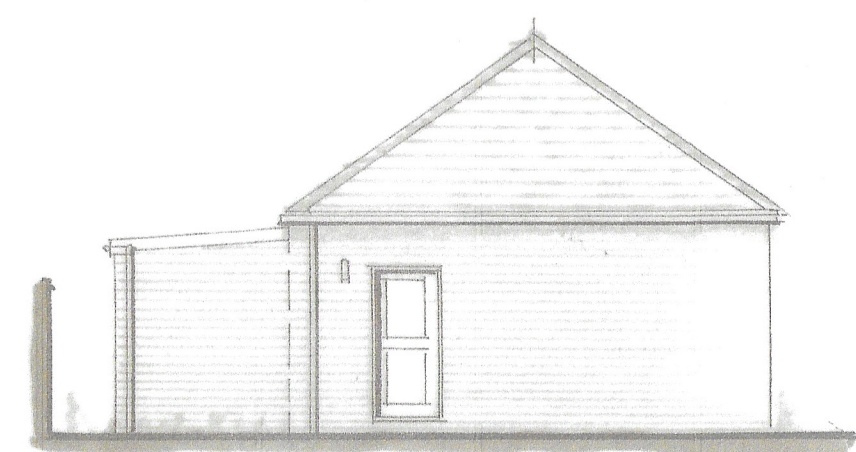


South West Elevation

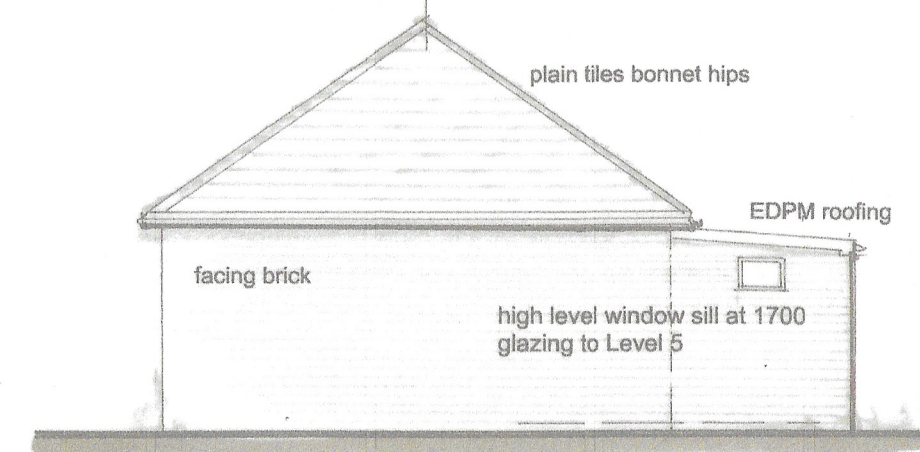


North East Elevation

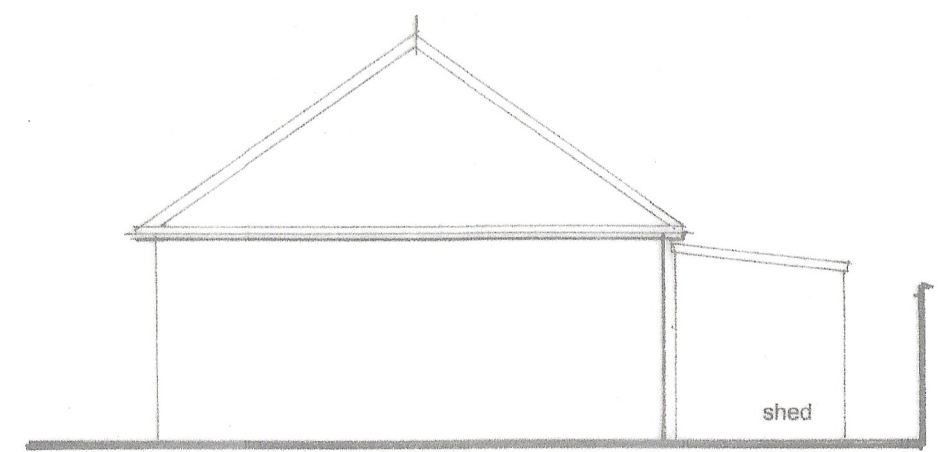


North East Elevation

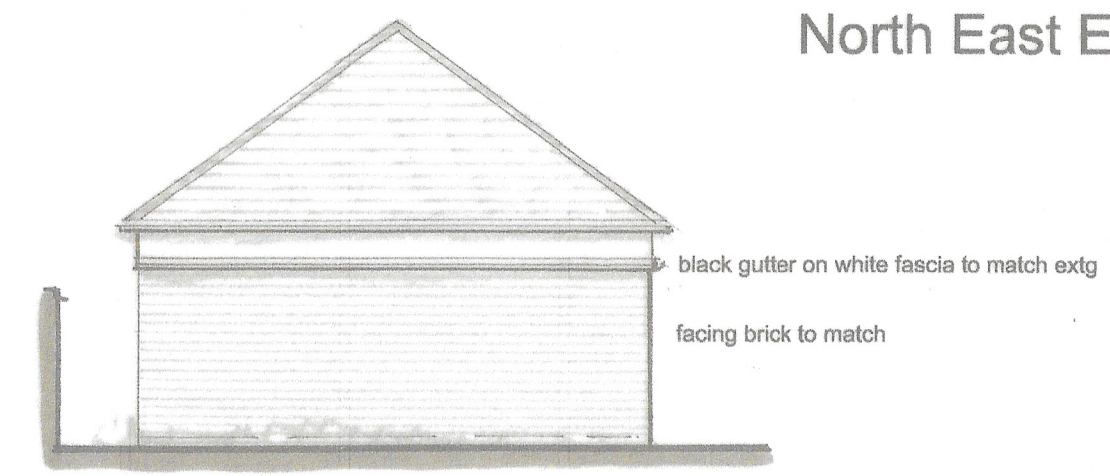


North West Elevation

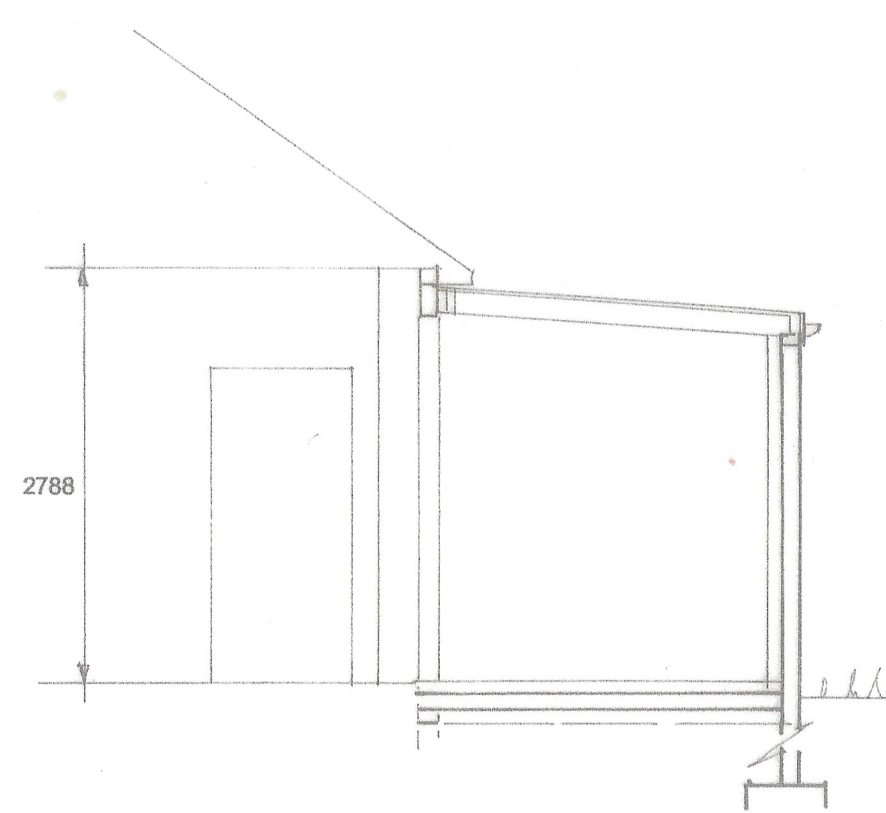


General Section

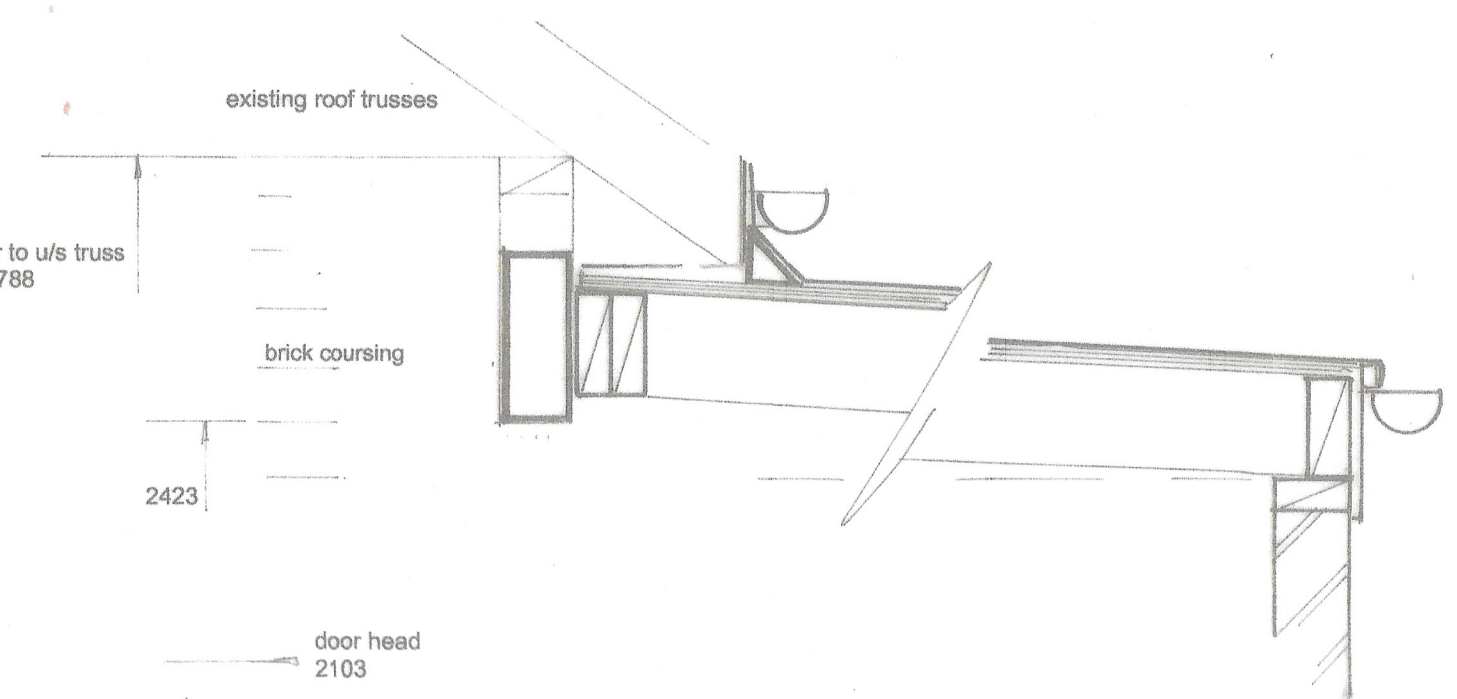

Detail for roof 1-10

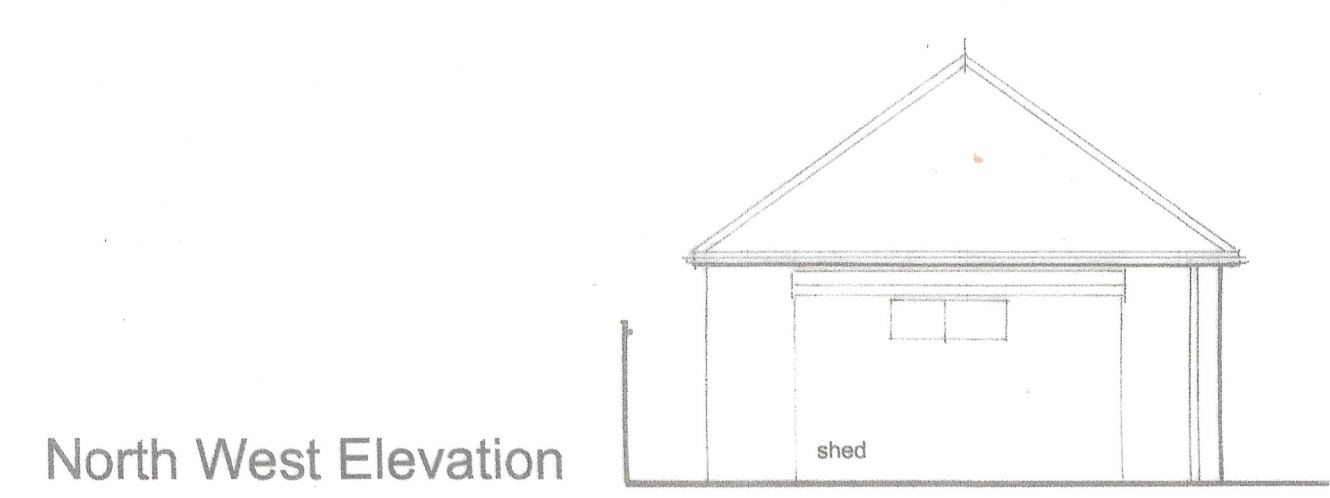


North West Elevation

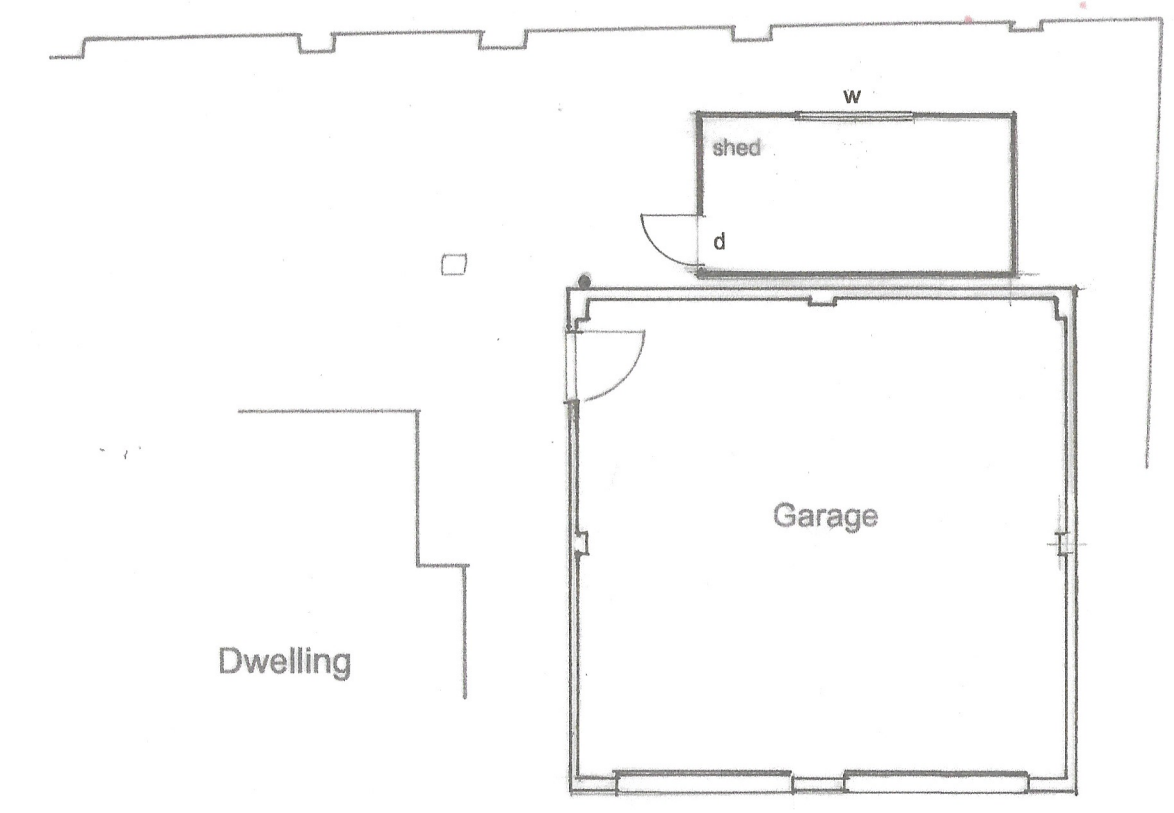


Plan of Garage and Shed

Plan and elevation 1-100

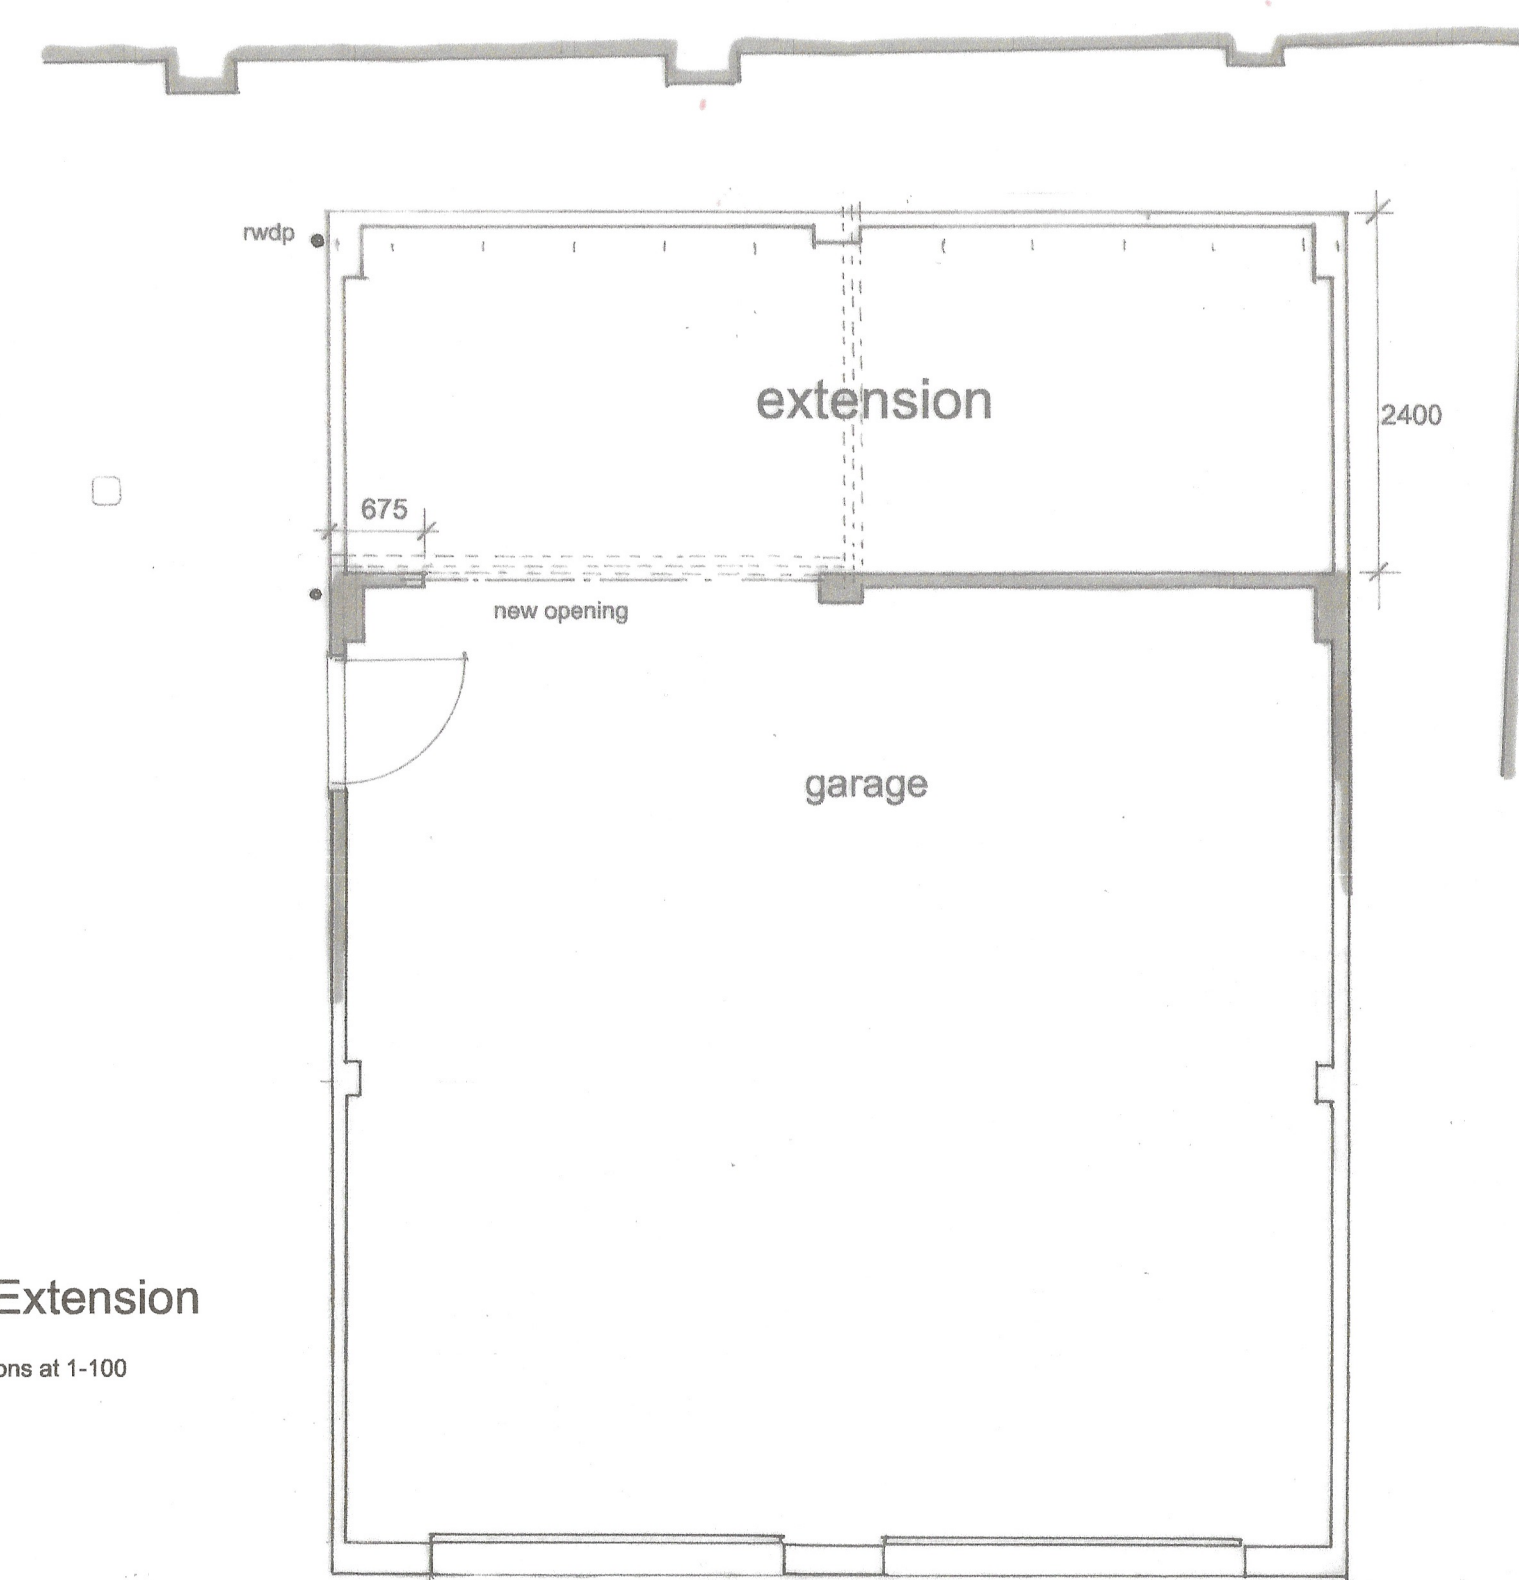



Plan of Garage Extension

Plan and Section at 1-50 Elevations at 1-100

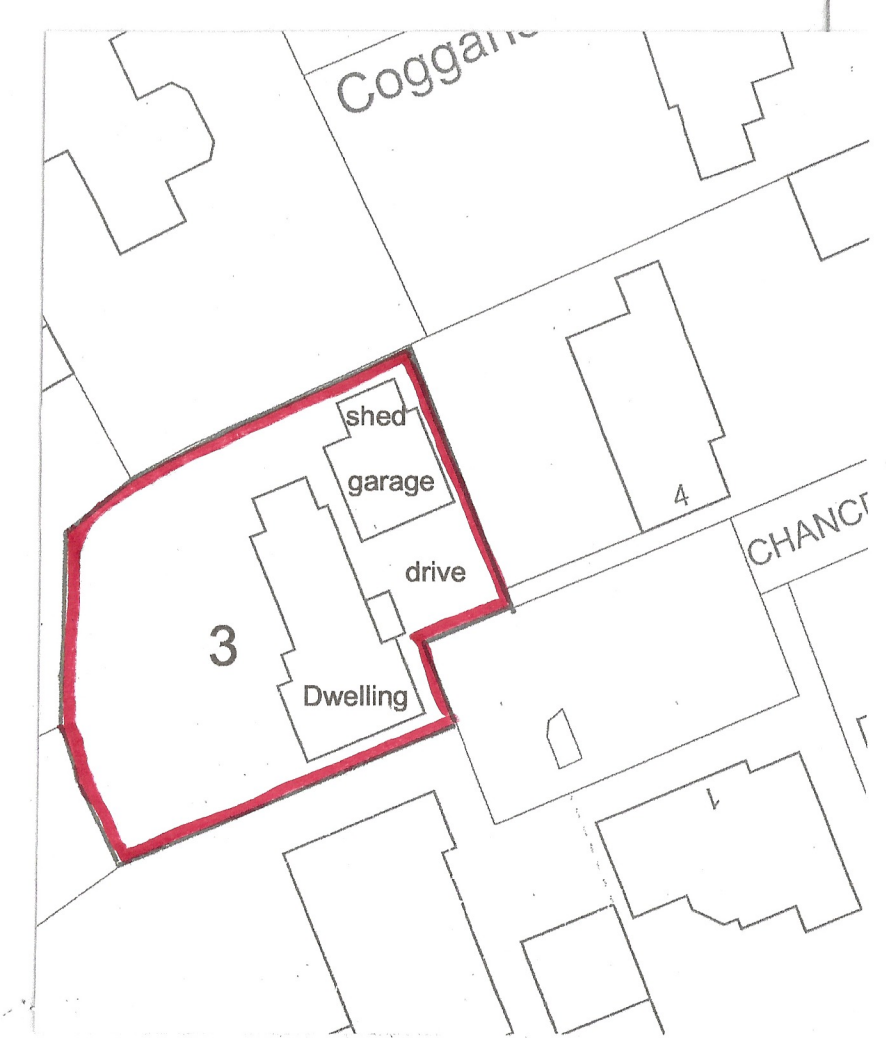


Block Plan as Existing

1-500

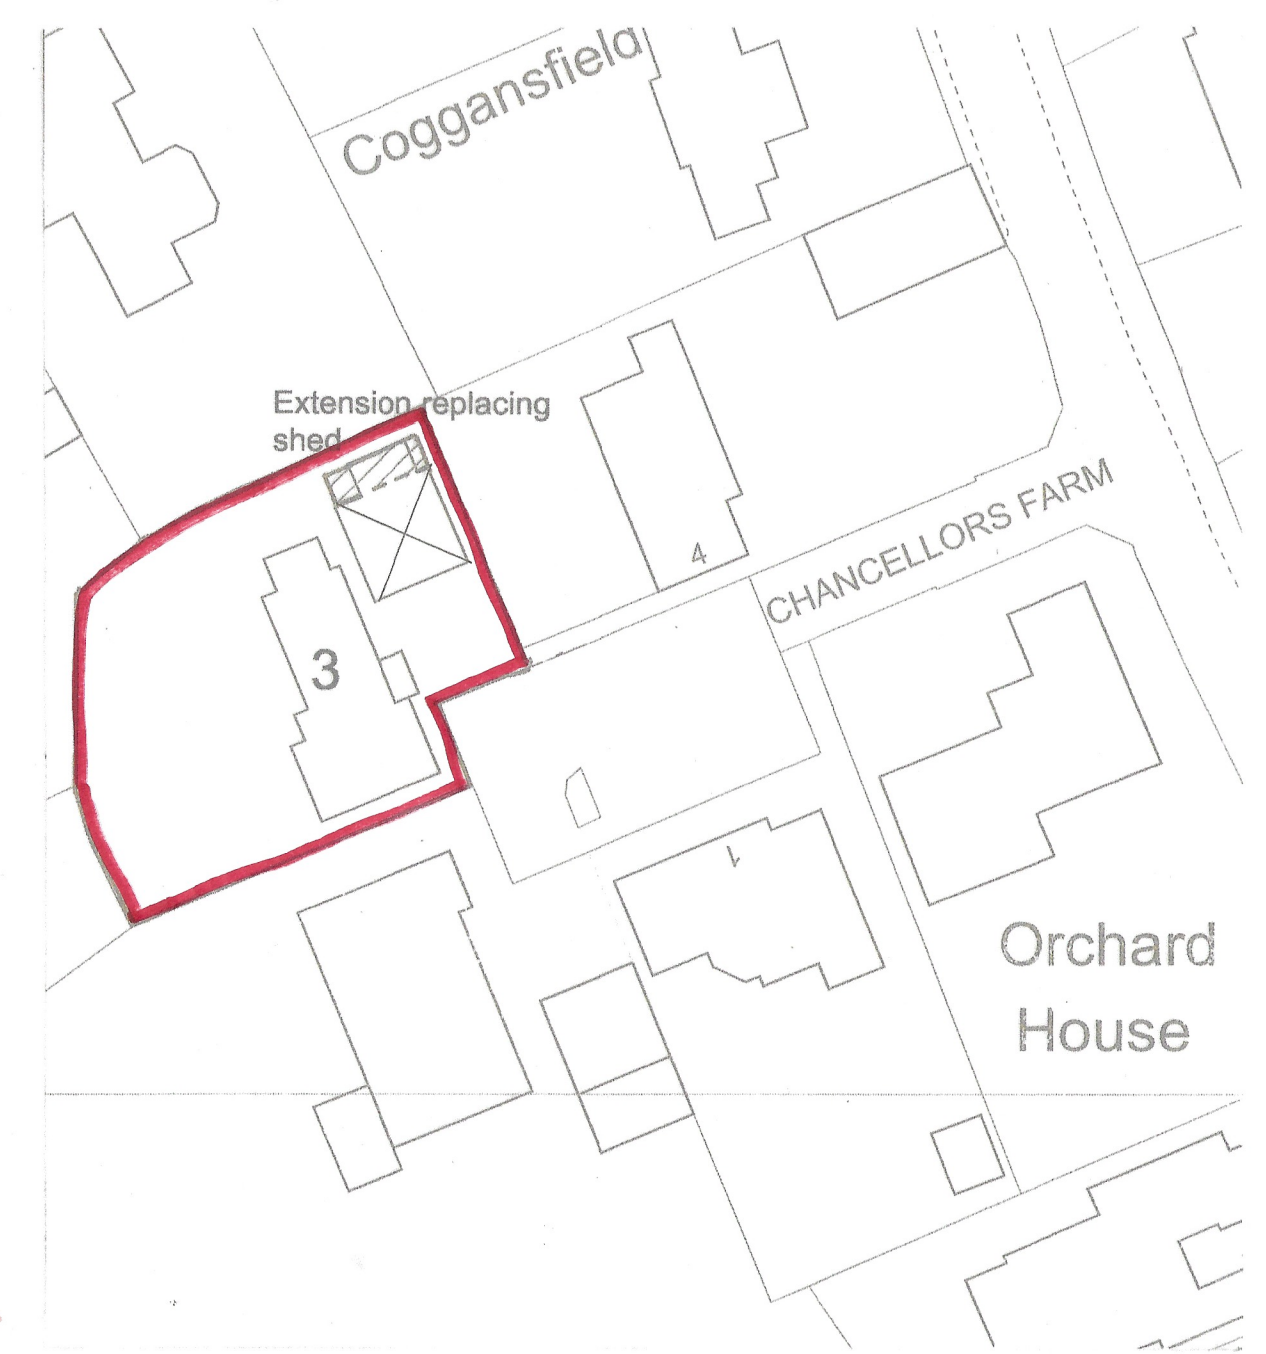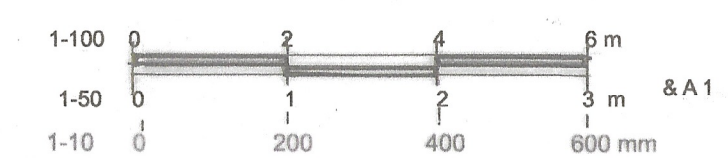



Block & Roof Plan as Proposed

1-500

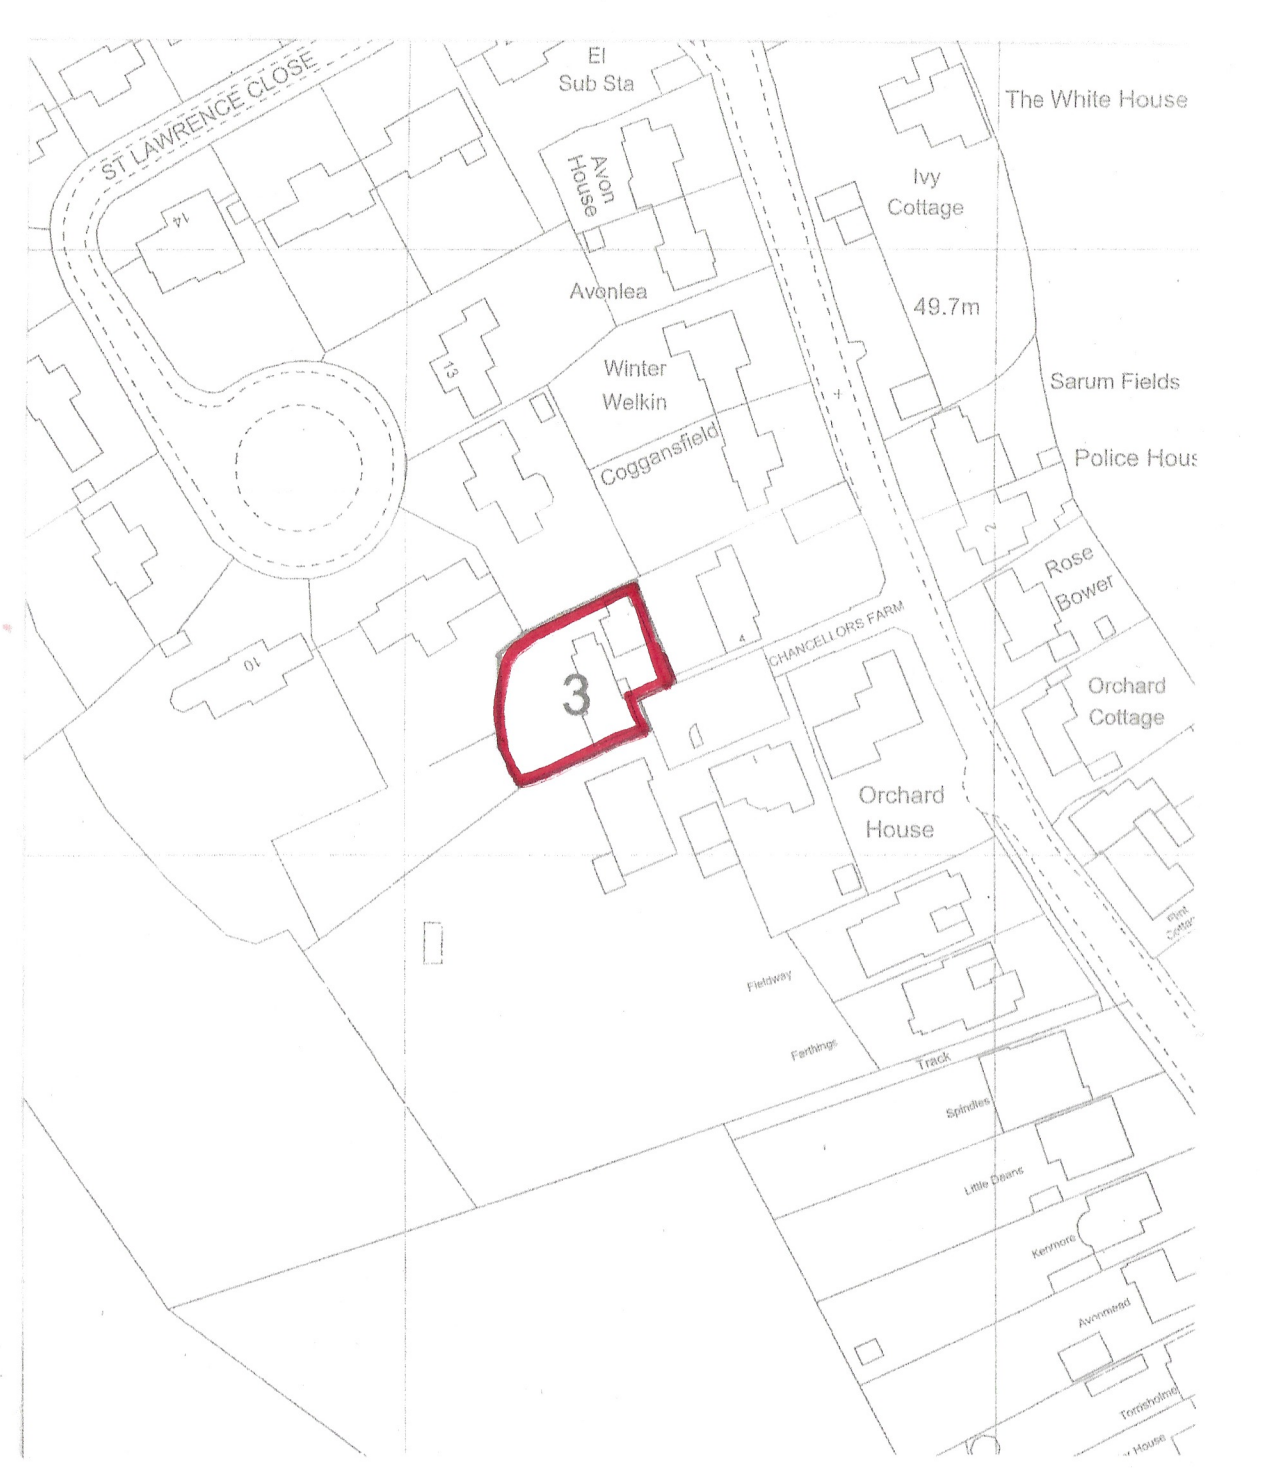

Location Plan

Crown Copyright Reserved
Licence No 100007045

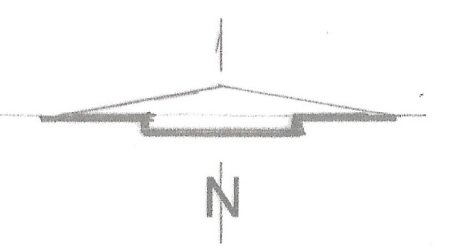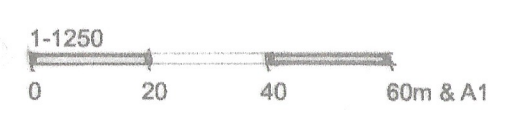

Damen Associates Ltd Architectural Services		Kingsdown Studio Back Drove West Winterslow Salisbury, Wiltshire SP5 1SY Tel: 01980 983191 E-mail: burrows.damen@btconnect.com	
Mr & Mrs A Suddards 3 Chancellors Farm Stratford Road Salisbury SP1 3LG			
Proposed Garage Extension		Scale as stated	Date September 26
Drwg. no. 04326	1 Rev. A	This plan is the Surveyors COPYRIGHT	PN