




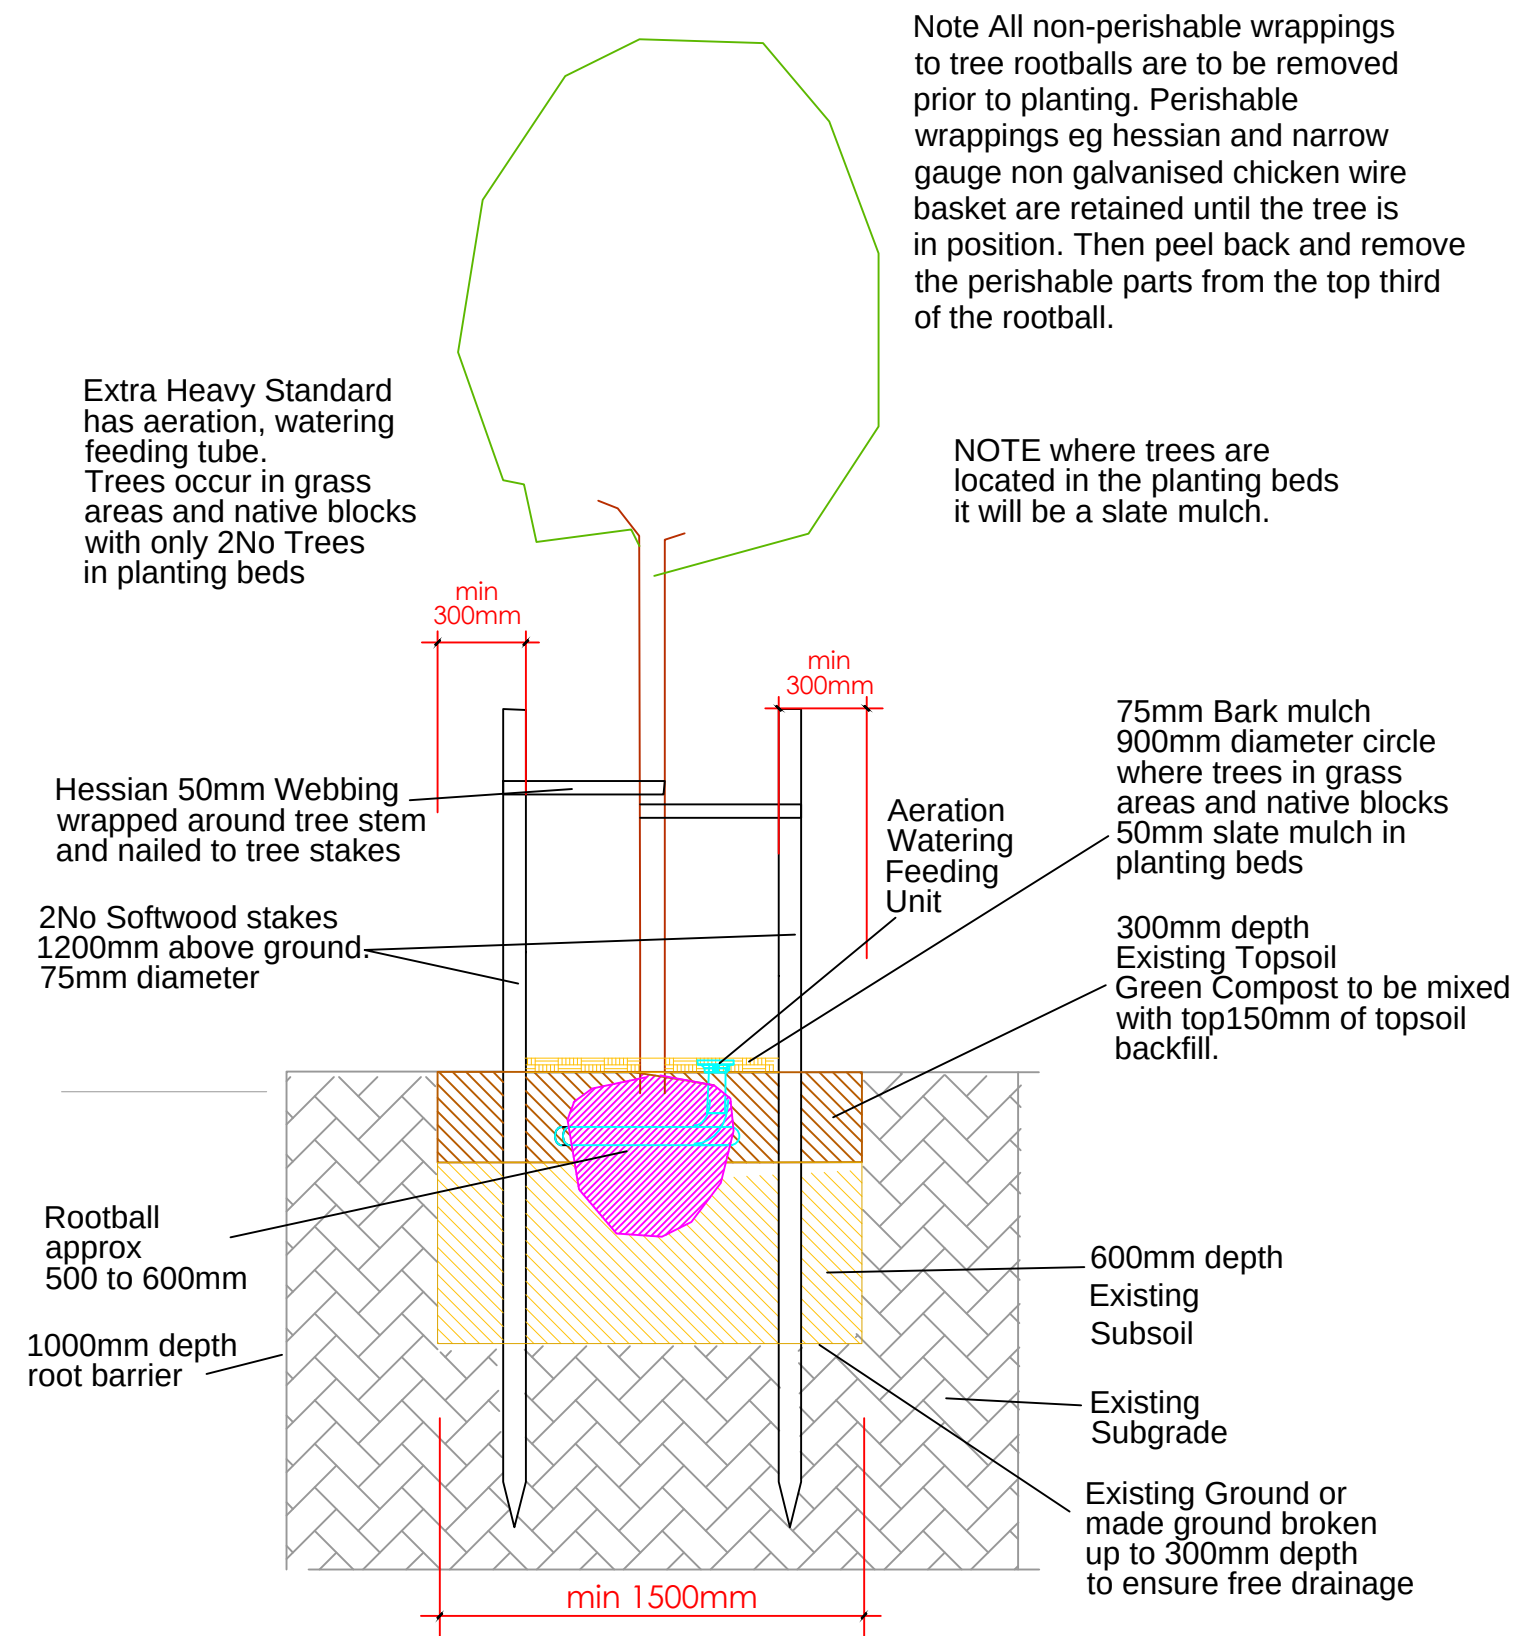

EXTRA HEAVY STANDARD

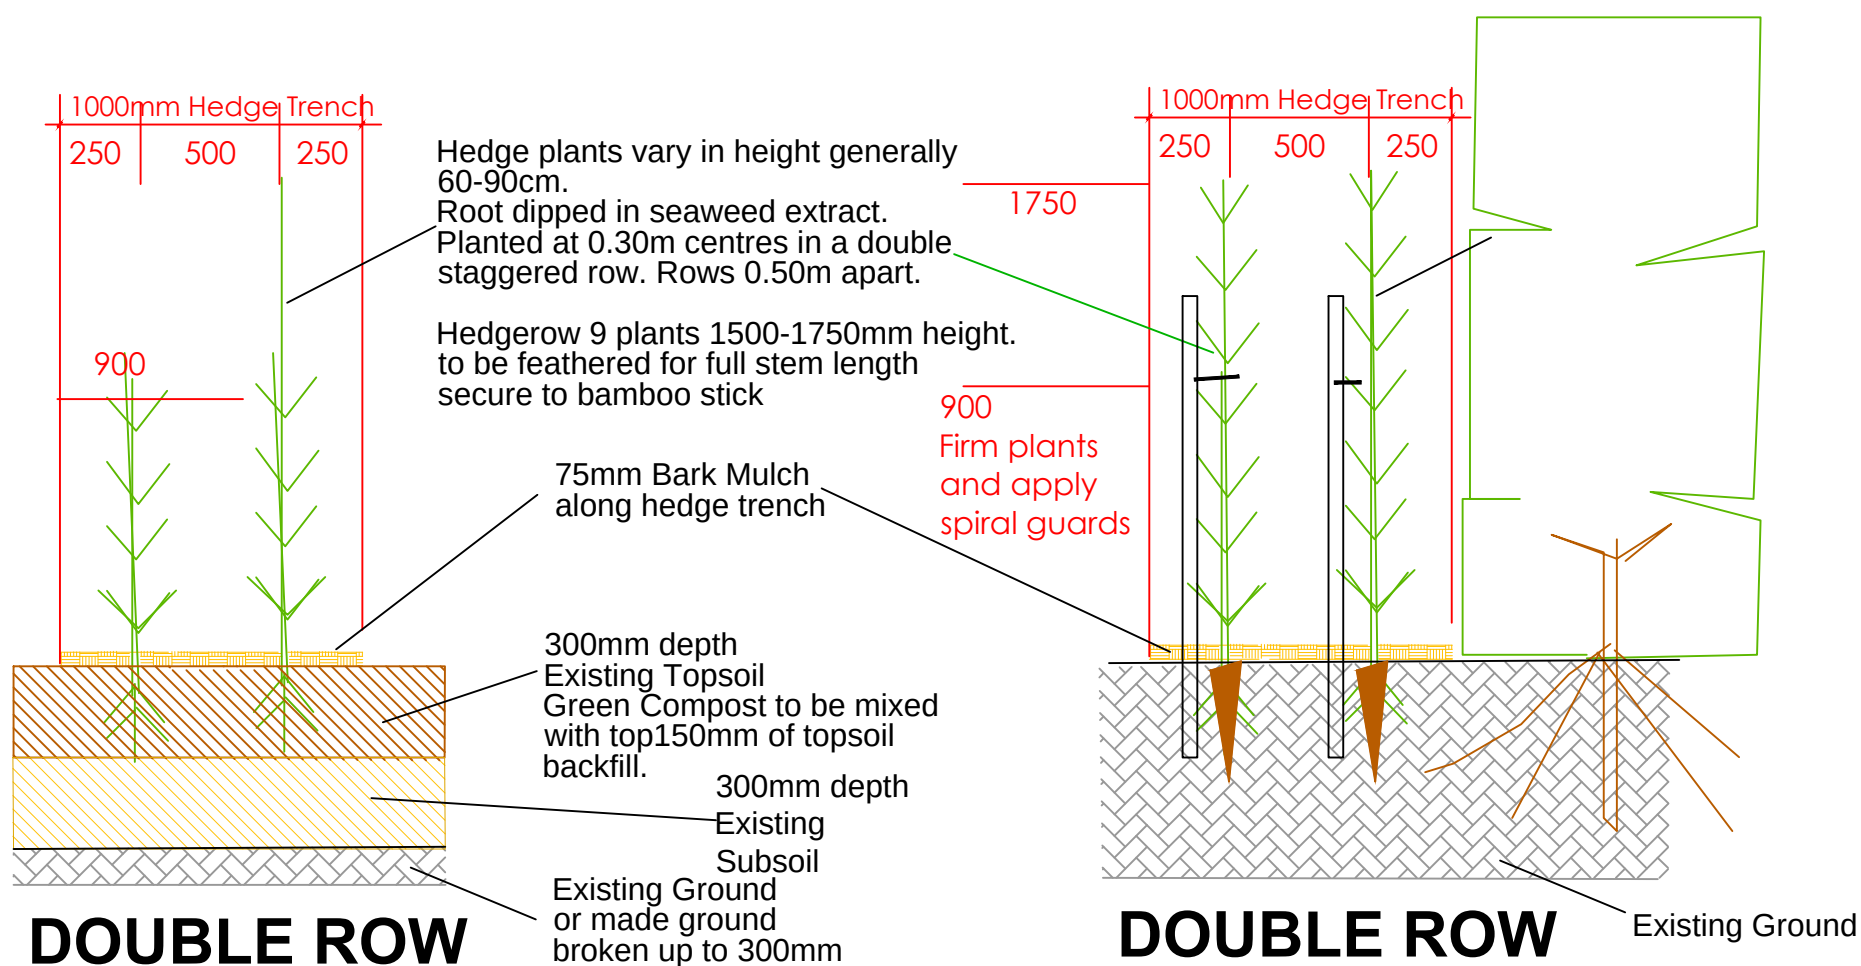


DOUBLE ROW HEDGEROWS Part 11, 12 & 13 NATIVE HEDGEROWS

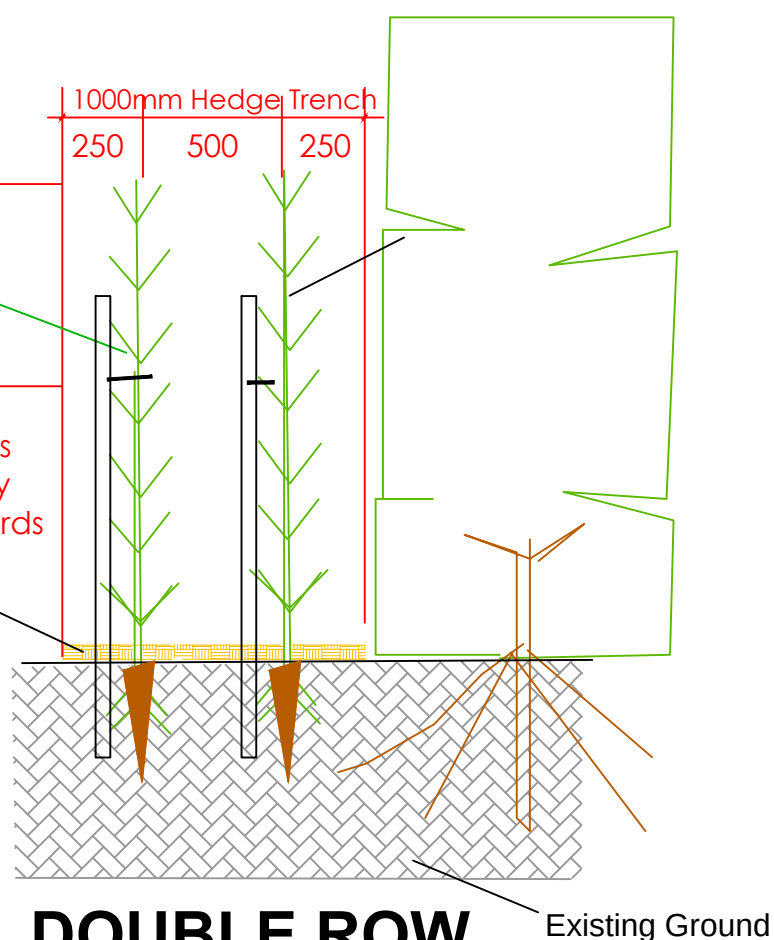


DOUBLE ROW HEDGEROWS 9, 10 & part 11


Hedges slit planted within root spread of existing hedges and trees on the east boundary

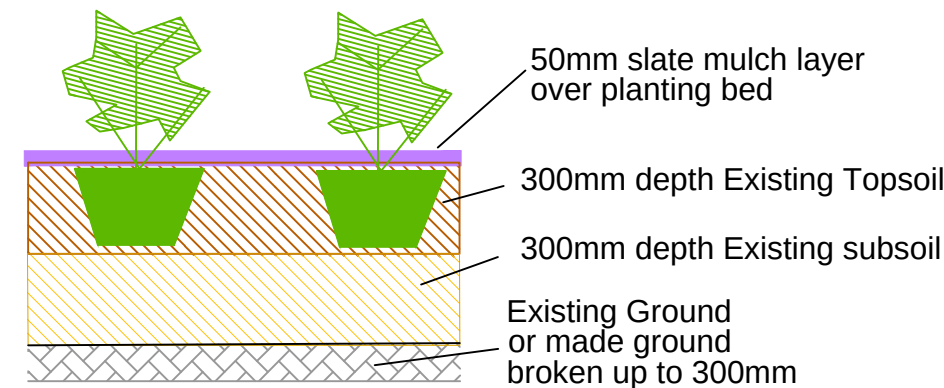

PLANTING BEDS 1 & 3

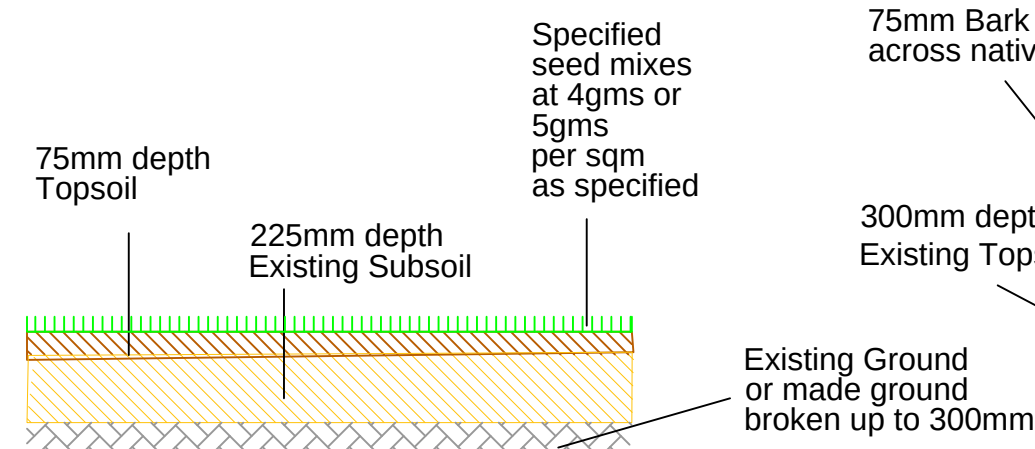


WILDFLOWER GRASS AREAS

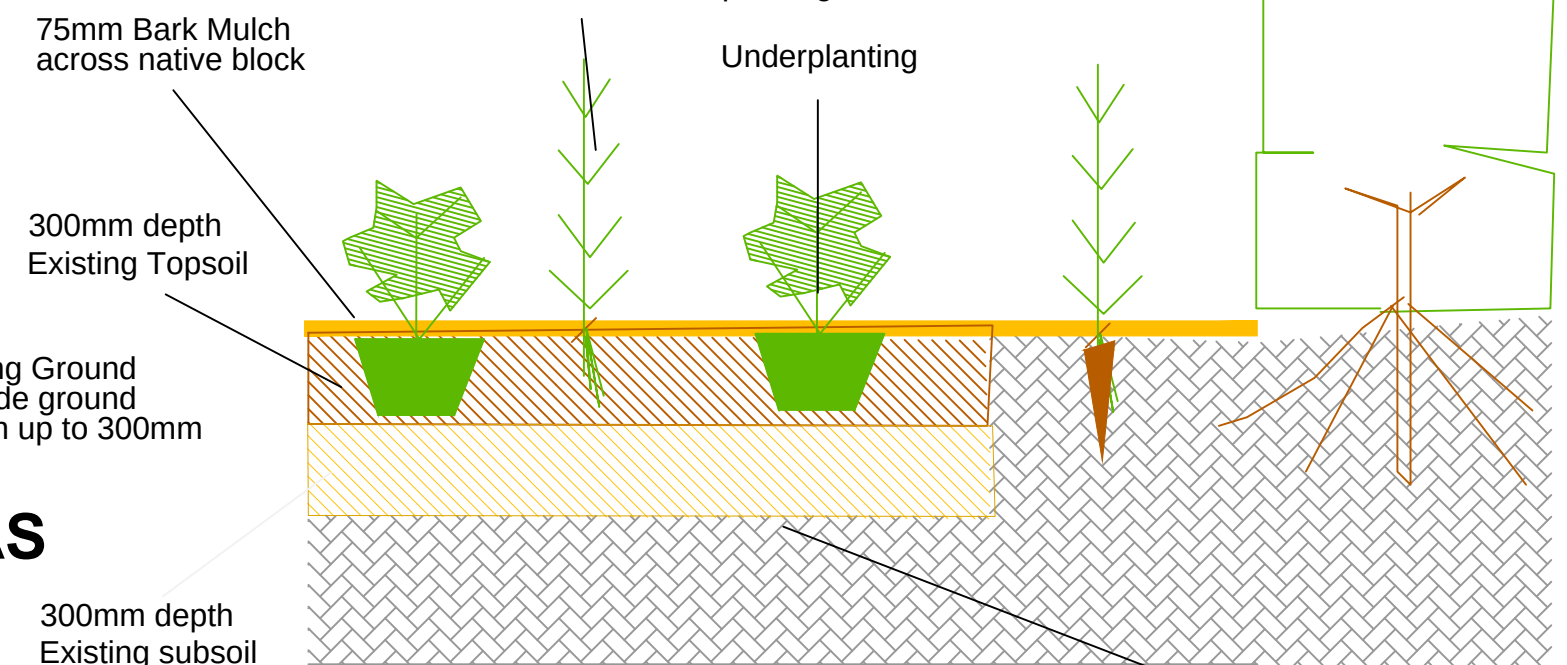

NATIVE BLOCKS

Native plants slit planted within root spread of existing hedges and trees.

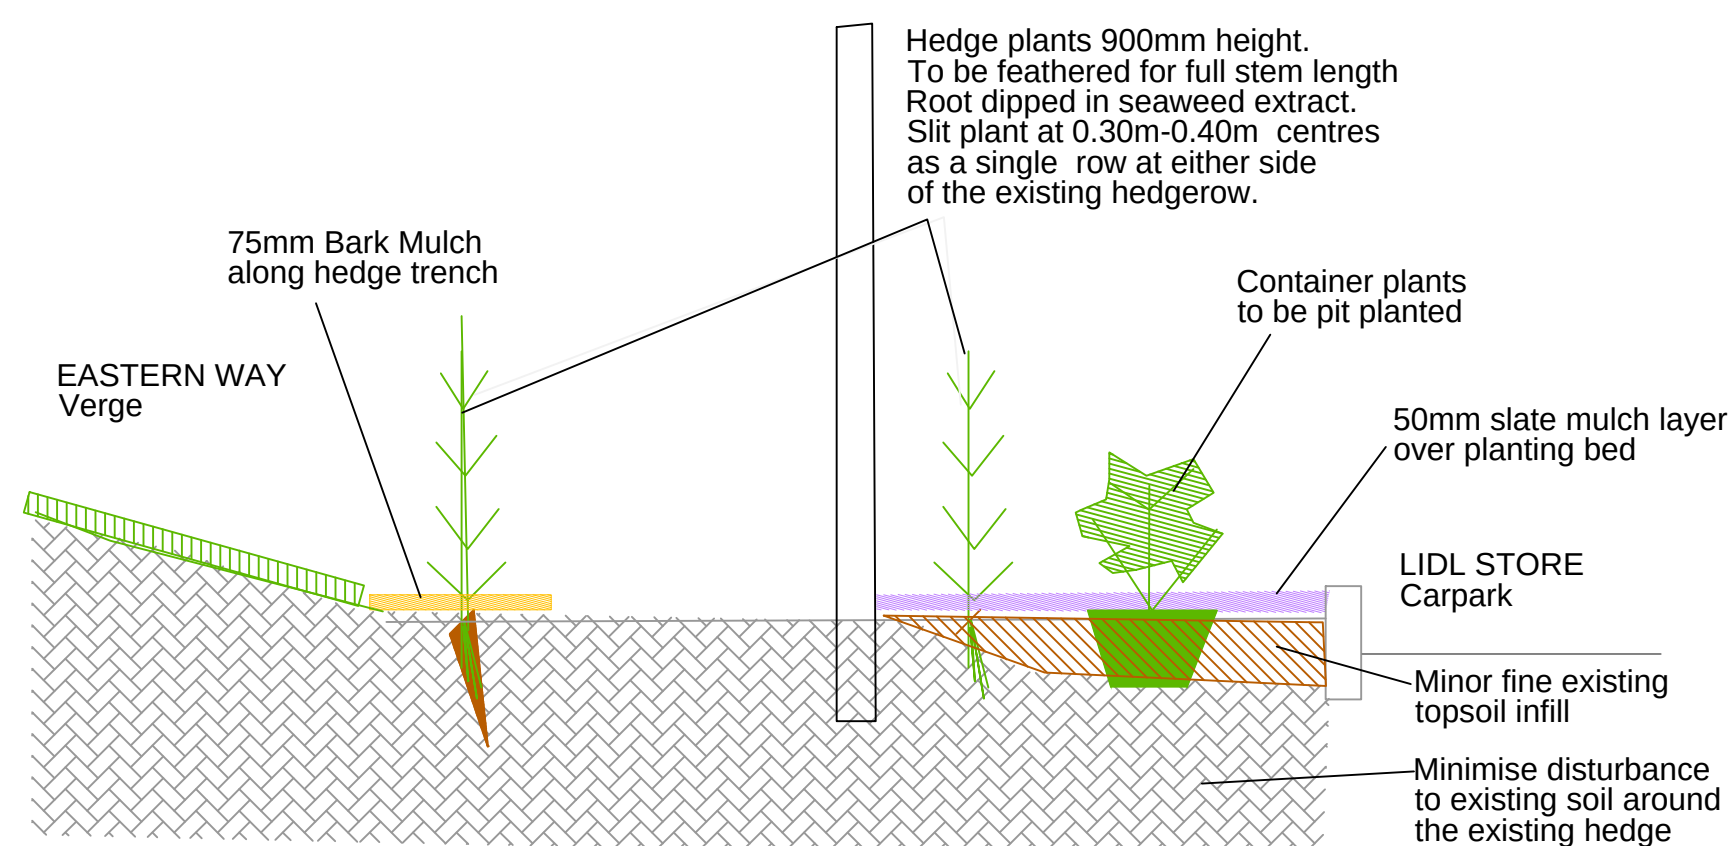

SINGLE ROW HEDGEROWS 1, 3, 5, 6 Eastern Way internal 7 & 8

CARPARK PLANTING BEDS 2 & 4 & HEDGES 3 & 4

Corscadden Associates
77 Fairleigh Road
Cardiff. CF11 9JW
Tel 07966 423074
email ca@corscaddenassociates.com

Project
**EASTERN WAY
MELKSHAM**

Drawing Title
**LANDSCAPE
SECTIONS**

Scale
1:25 at A2

Date
6 Jan 2026

Drawing No
173 CA-2025- MLK-09