





## AIR AND WATER INTERCHANGE

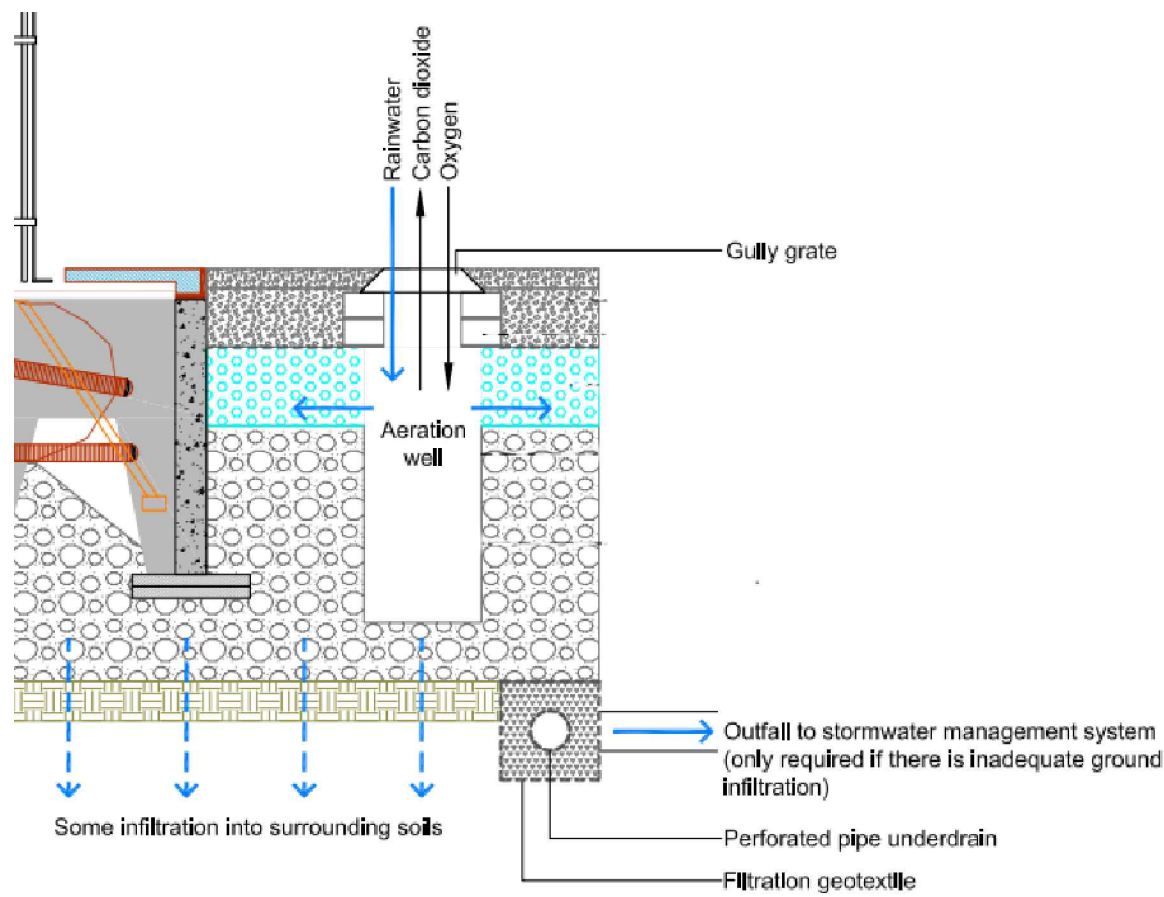


185mm Top  
20mm Bottom

NEOPOLITAN  
DELINEATOR

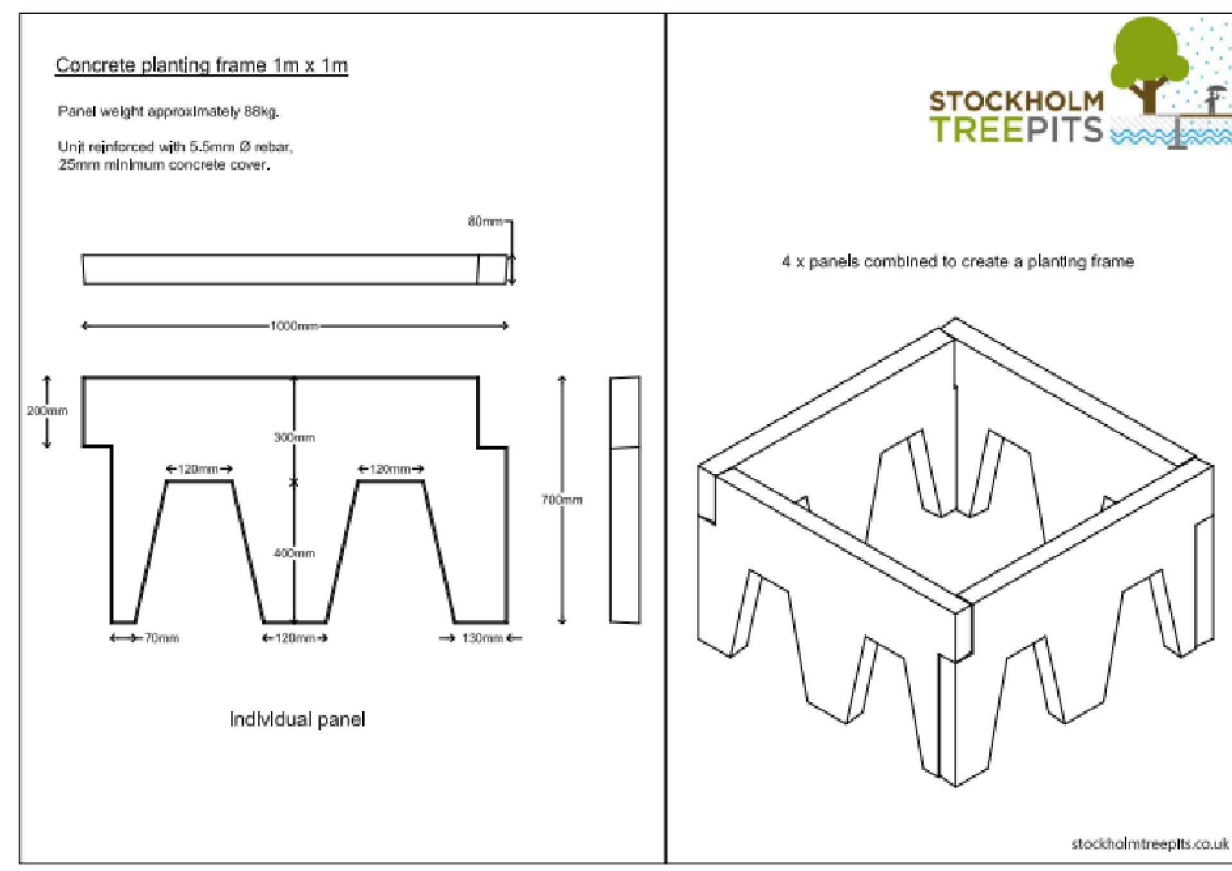




STOCKHOLM CONCRETE PLANTING FRAME

## Tree pit aeration well specification

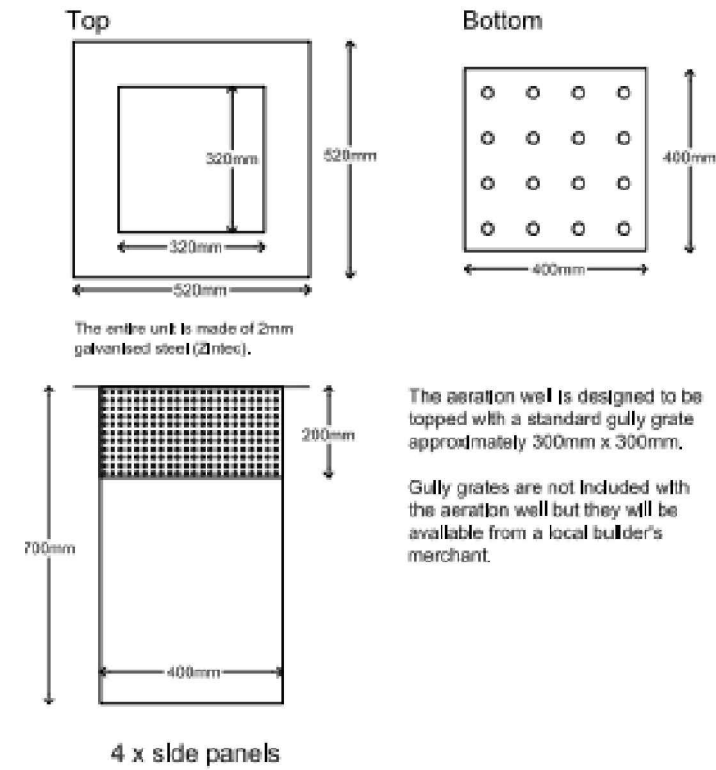

## TYPICAL SIDE ELEVATION OF TREE PIT

LENGTH OF PIT 8000mm  
3No TREE PITS IN THE CARPARK AREA

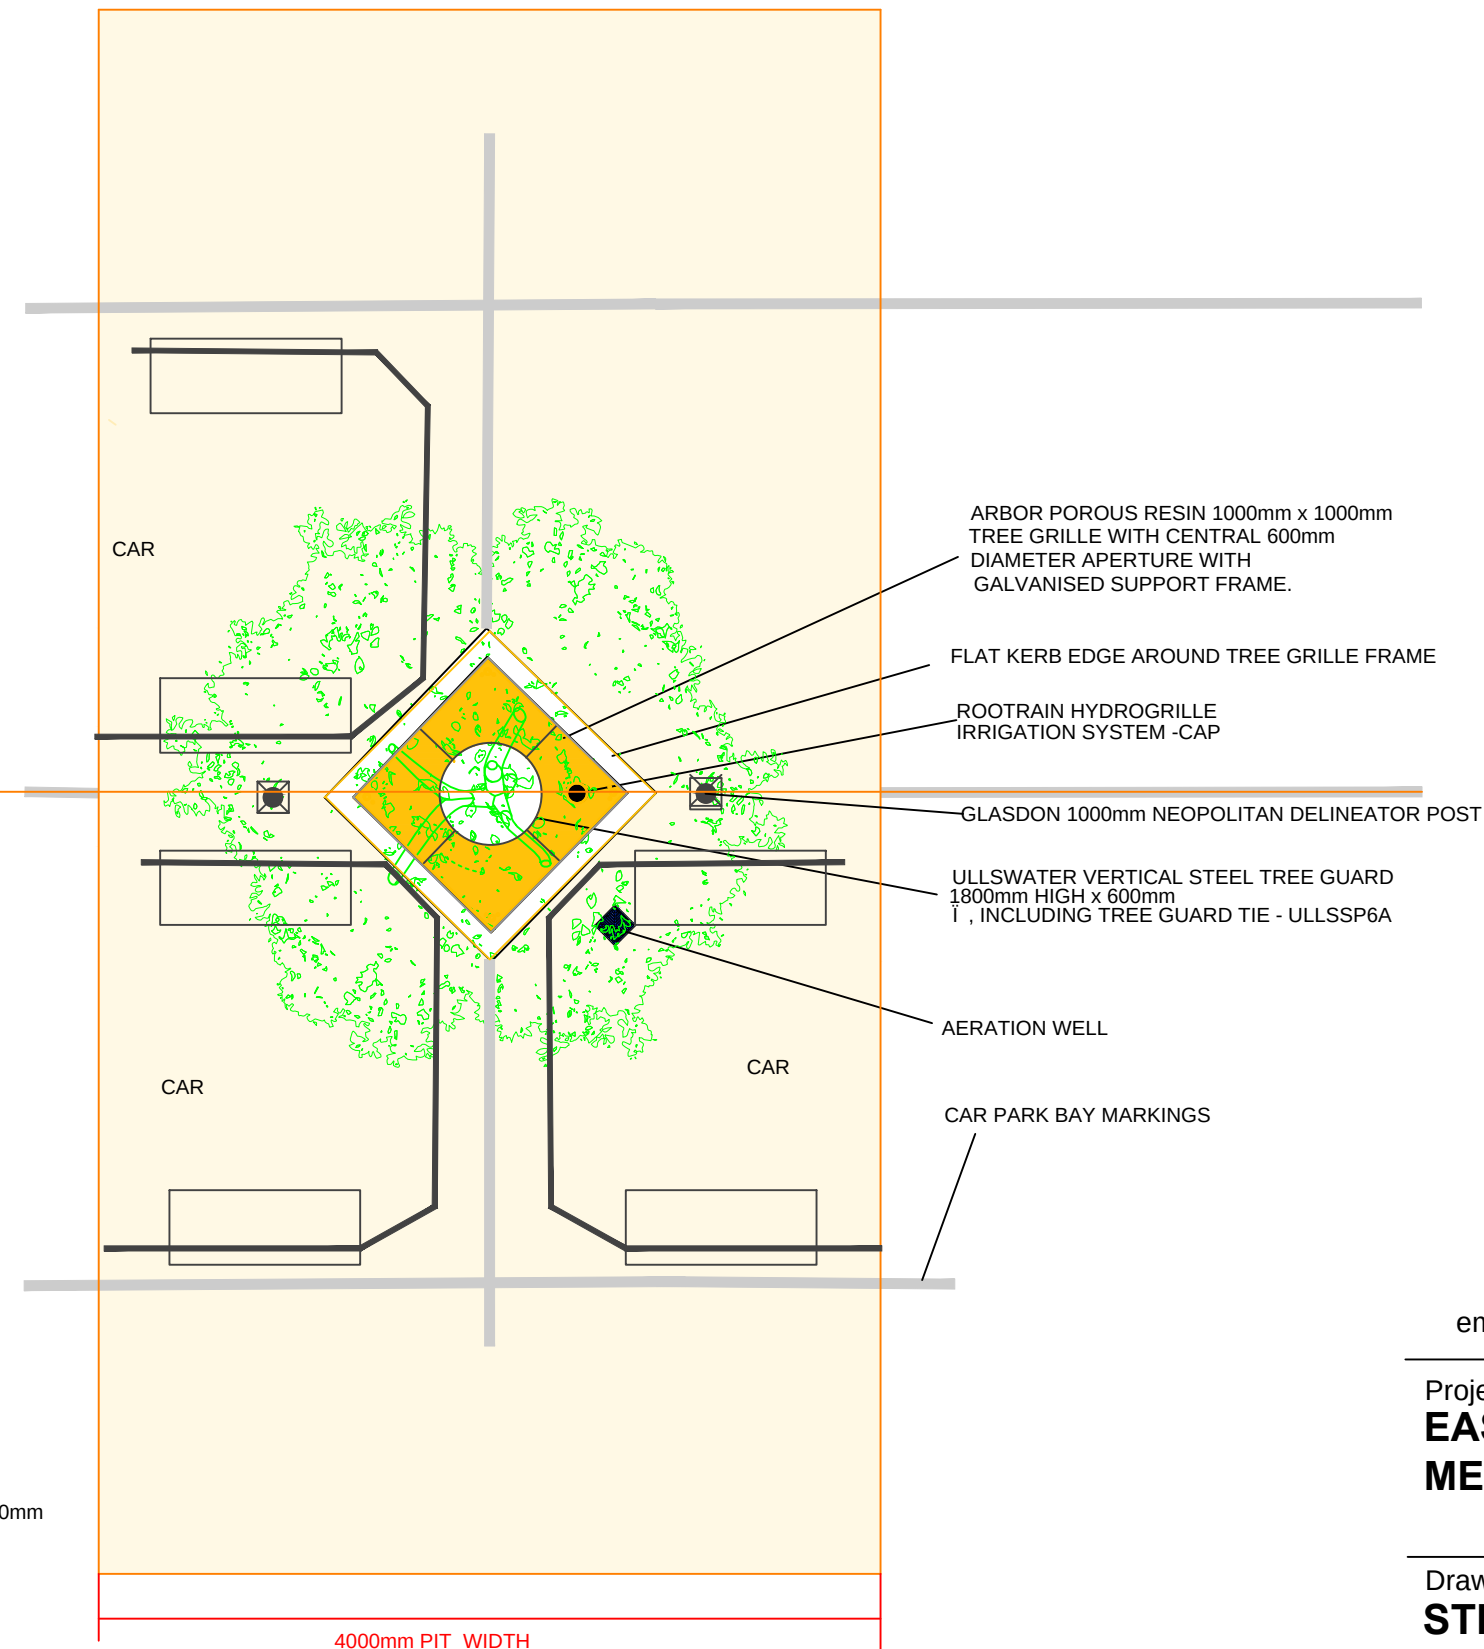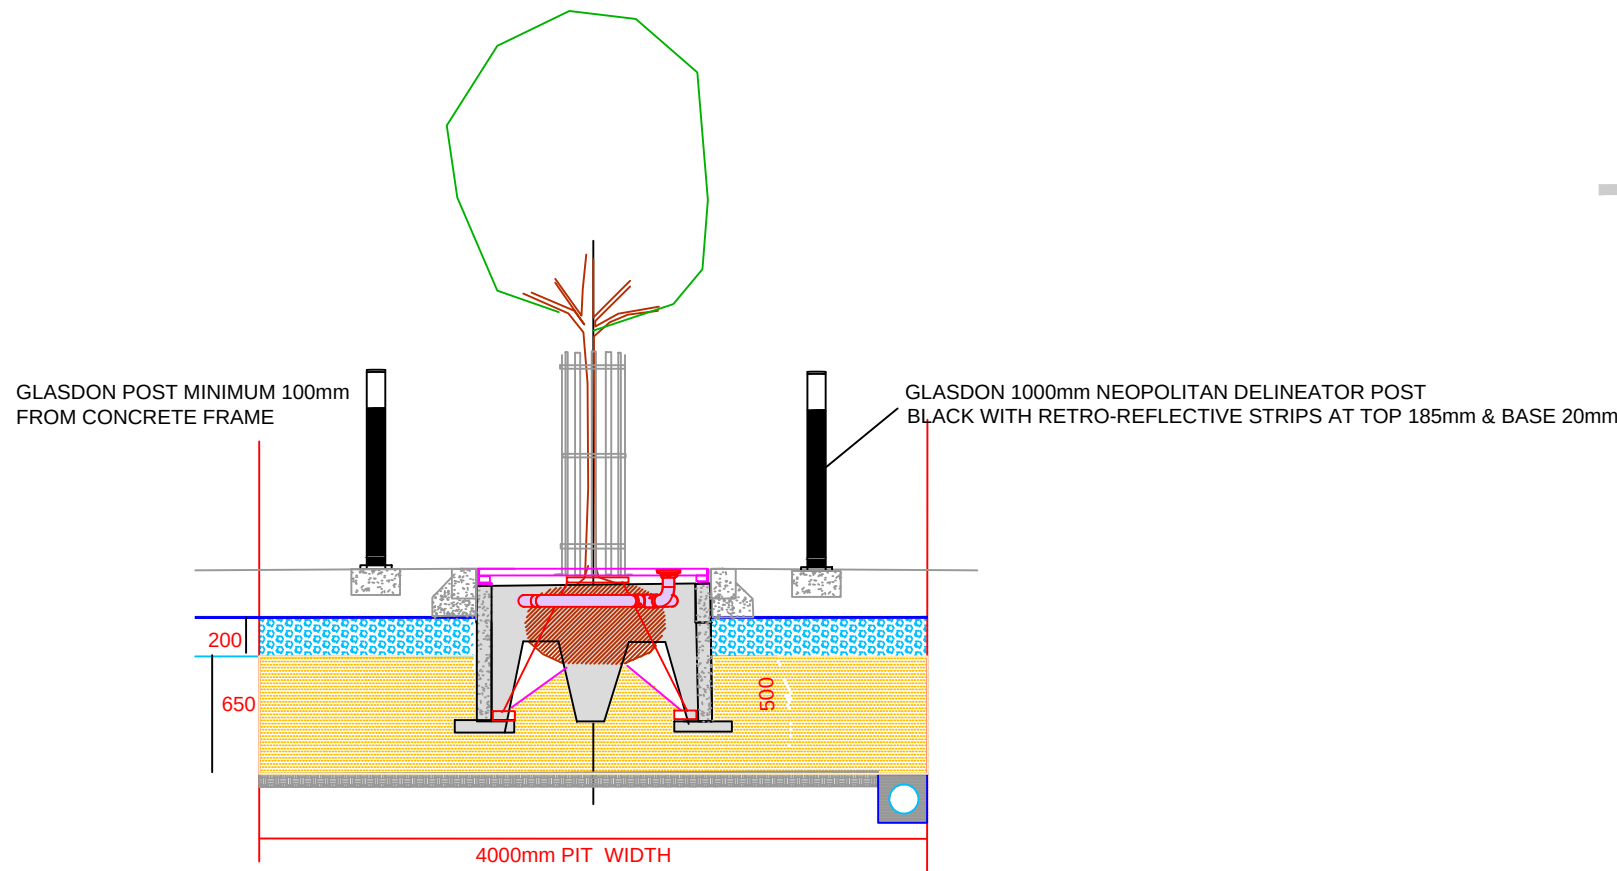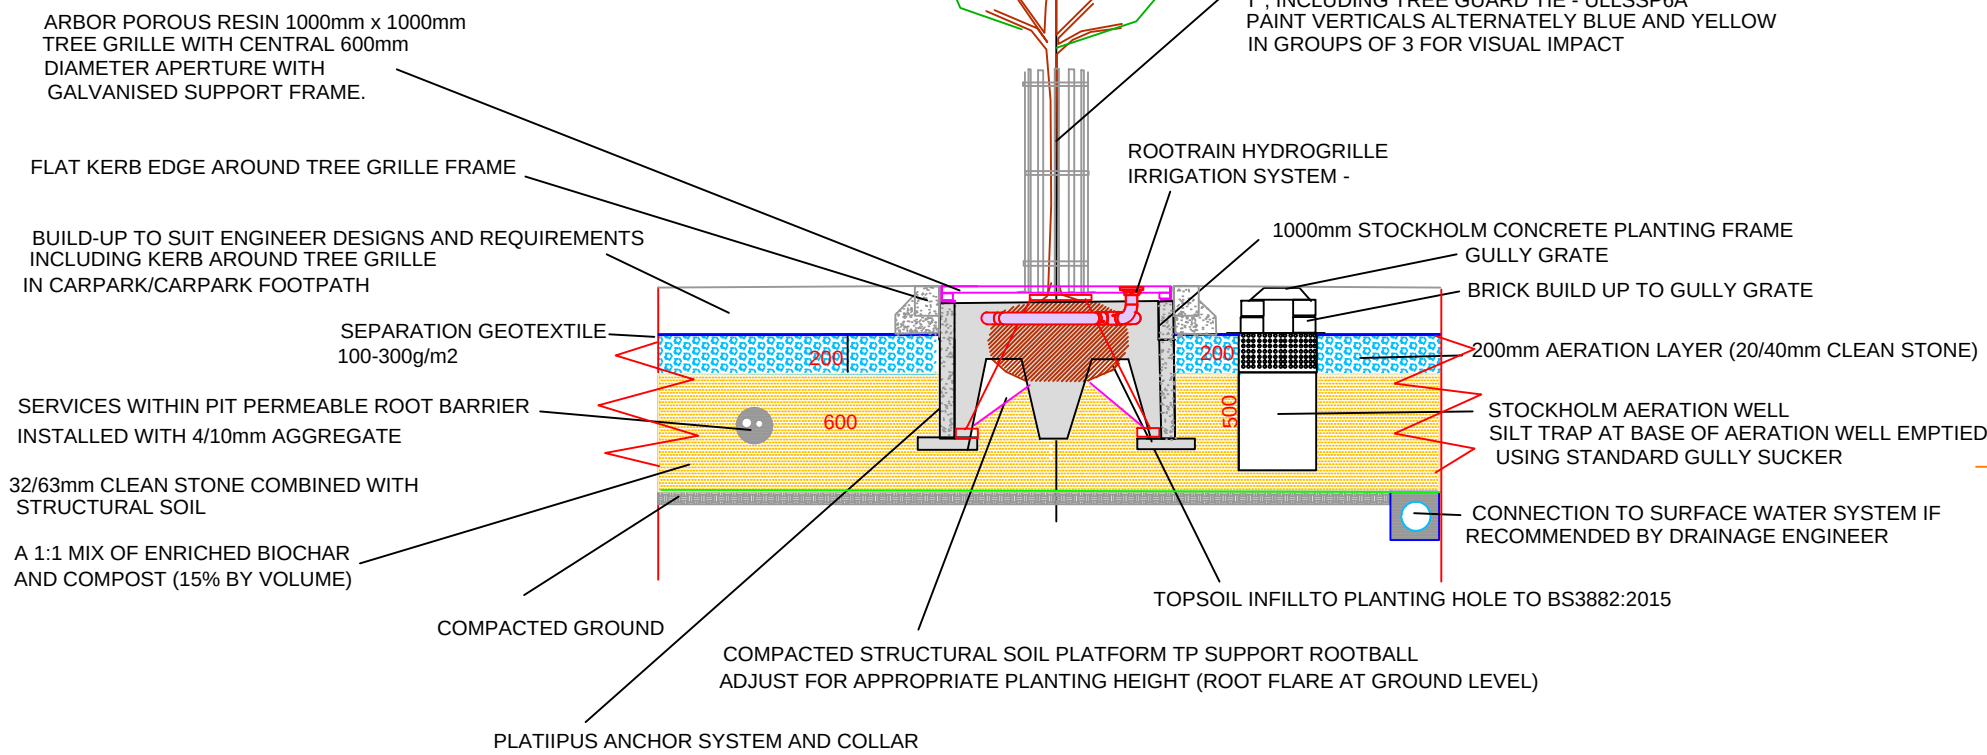

## STRUCTURAL TREE PIT PLAN ADVANCED NURSERY STANDARD

Provide Stockholm Structural TreePit or other approved equivalent.



Corscadden Associates  
77 Fairleigh Road  
Cardiff. CF11 9JW  
Tel 07966 423074  
email ca@corscaddenassociates.com

Project  
**EASTERN WAY  
MELKSHAM**

Drawing Title  
**STRUCTURAL TREE PITS**

Scale  
as given at A2

Date  
7 Oct 2026

Drawing No  
**173 CA-2025- MLK-09**