



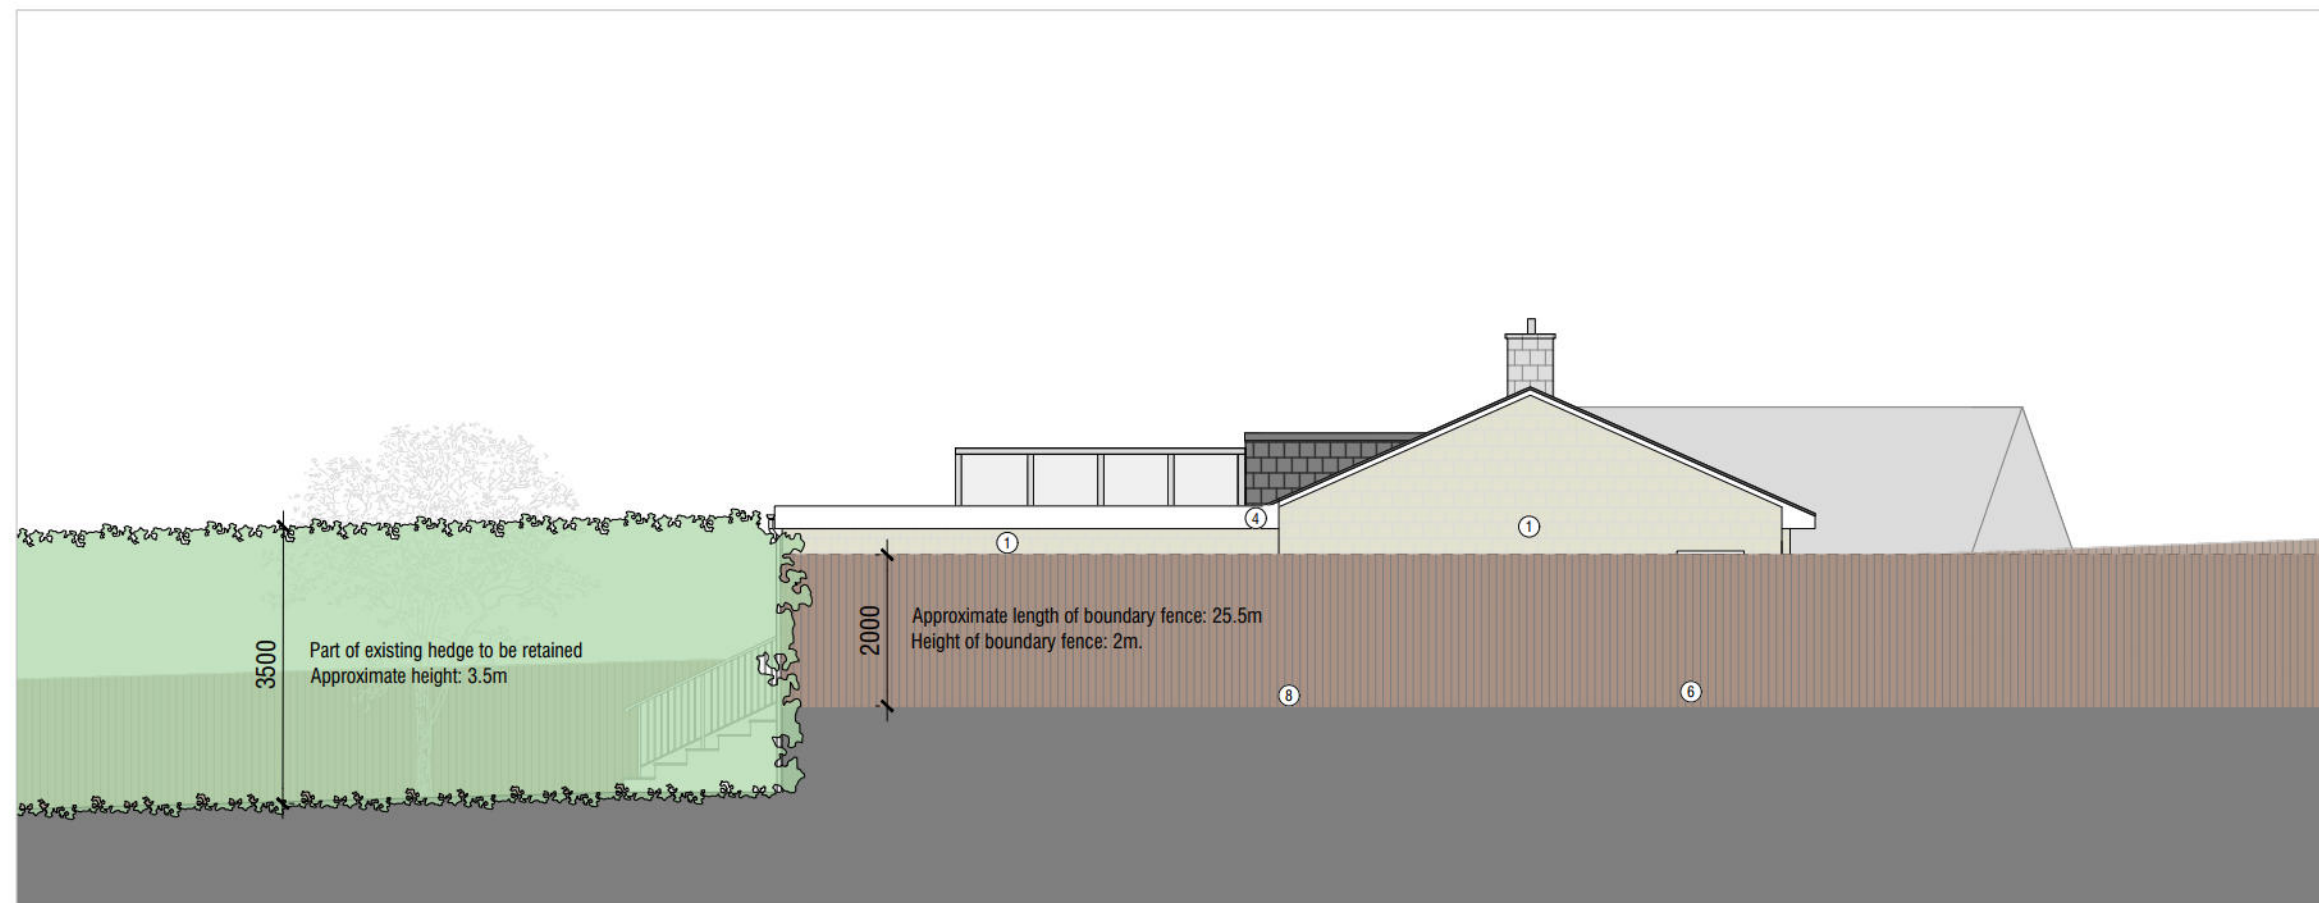

01 - Proposed Side Elevation



02 - Proposed Side Elevation

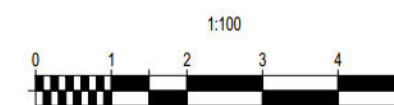

#### General Notes:

- Do not scale drawings other than for planning purposes and refer only to figured dimensions.
- Contractor is to raise any concerns of discrepancies in this drawing and that of what is noted on site to the architect before building works commence.
- In the circumstance that the drawing relates to an existing building or setting, the contractor is to confirm there is no conflict between this drawings dimensions and the actual building/settings dimensions.
- Refer to all other project consultants and specialists relevant drawings and specifications.
- It is the contractor responsibility to ensure all site dimensions, levels and setting out is in line with the architects drawings.
- Refer to the Structural Engineers drawings for full details on structure where necessary

#### Materials Key

- ① Stone to match existing
- ② Painted Render
- ③ Roof tiles to match existing
- ④ Single Ply Membrane Flat Roof
- ⑤ UPVC Windows to match existing
- ⑥ UPVC Doors to match existing
- ⑦ Existing Roller Garage Door Retained
- ⑧ Timber Boundary Fence

|      |          |                       |
|------|----------|-----------------------|
| P4   | 06.10.26 | Highlighting 2m Fence |
| P3   | 08.09.26 | Highlighting 2m Fence |
| P2   | 23.07.26 | Planning Changes      |
| P1   | 20.05.26 | Planning              |
| Rev: | Date:    | Revision History:     |



Project:  
26-029  
Barrington

|              |    |          |    |           |    |           |    |
|--------------|----|----------|----|-----------|----|-----------|----|
| Designed by: | EE | Checked: | EE | Drawn By: | EE | Approved: | EE |
|--------------|----|----------|----|-----------|----|-----------|----|

Scale: @A3  
1:100  
Status:  
PLANNING

Drawing Title:  
Proposed Elevations

Drawing No:  
10-201  
Rev:  
P4