


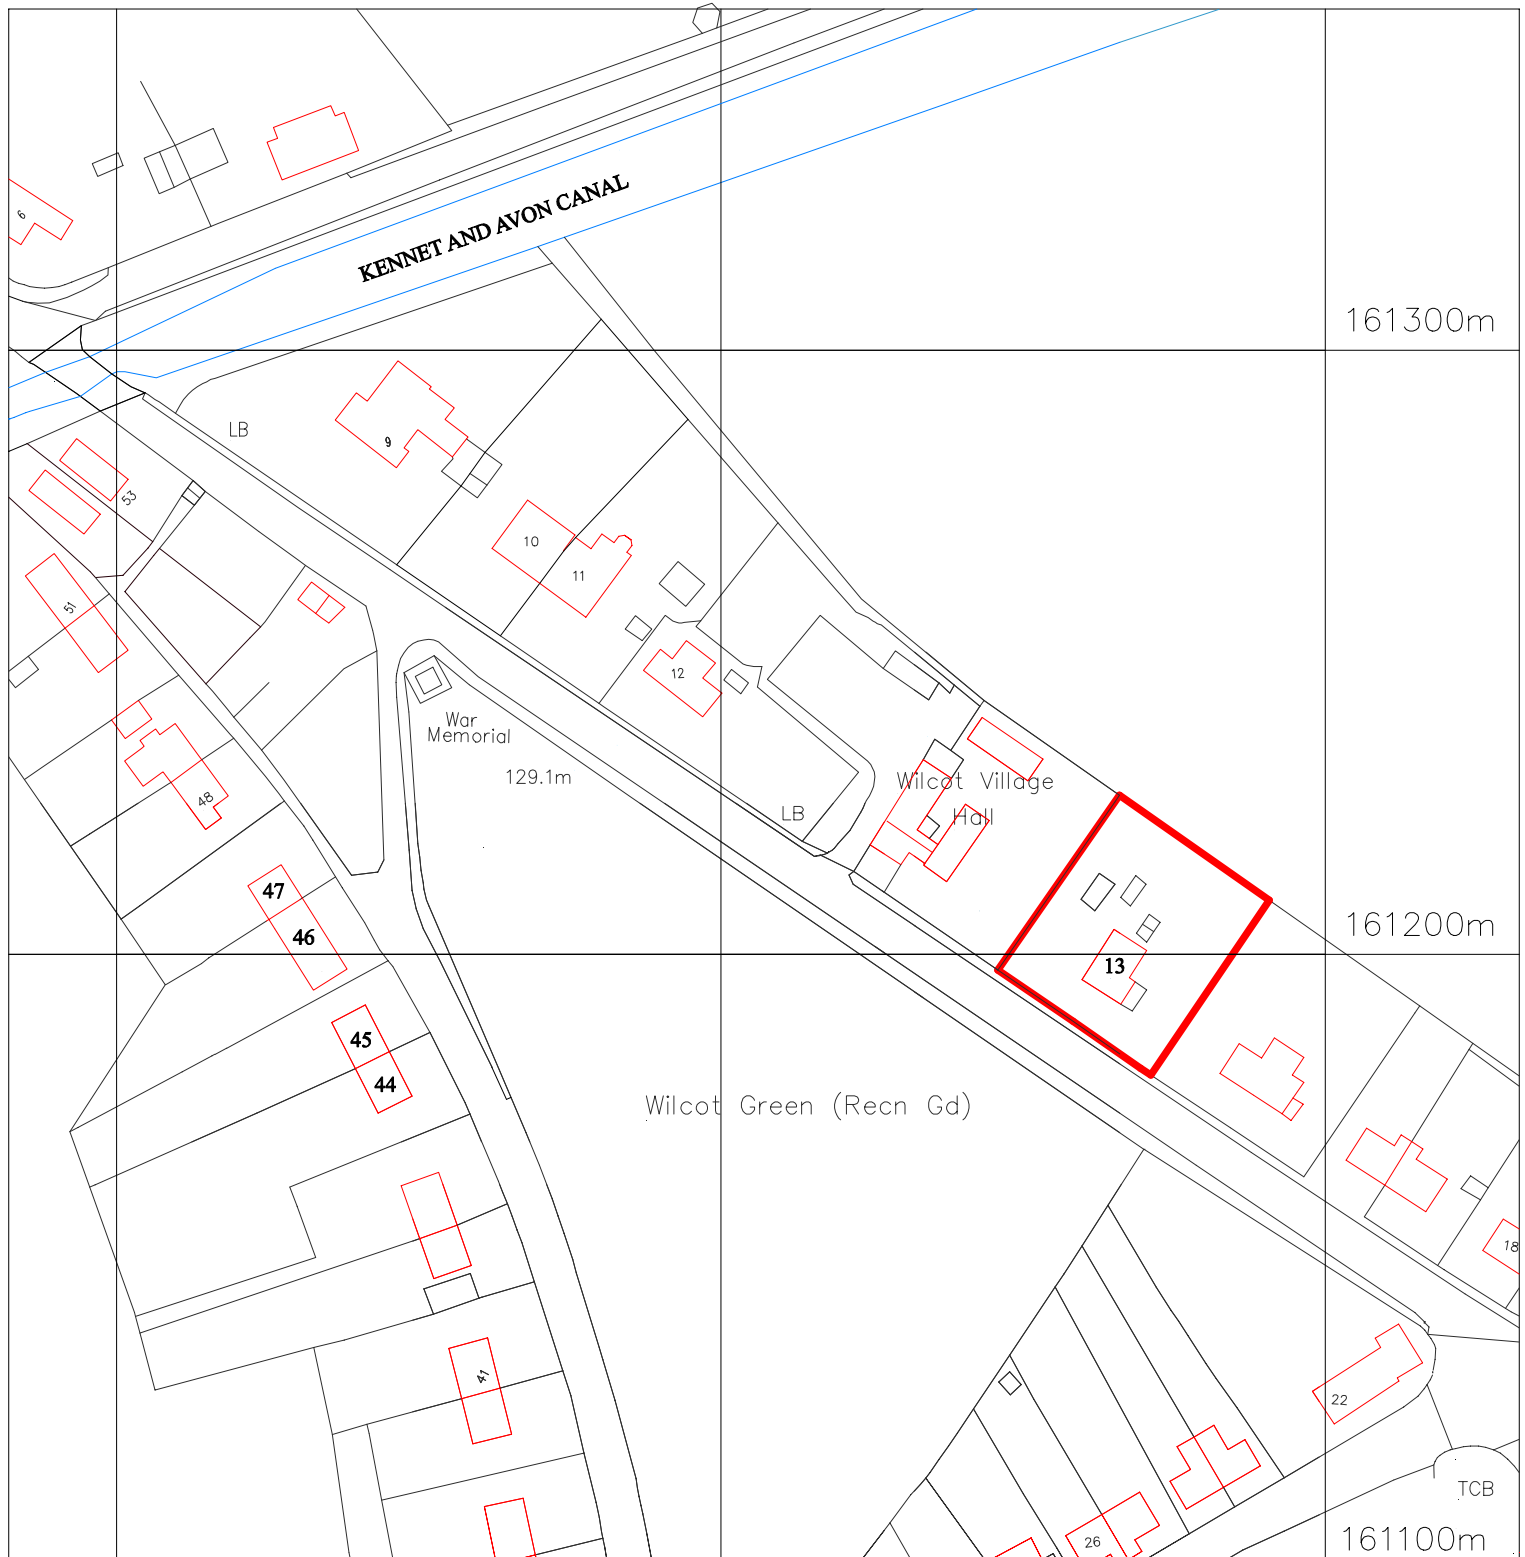

Client	Andrew Crighton, 13 Wilcot Green, Wilcot, Pewsey, SN9 5NN		
Project	Side and rear extension. Replacement garage. New pitched roof over existing two storey extension. New north west bay window and south east windows.		
Drawing Title	Location Plan		
Drawing No.	601/01	Revision	Date 16/09/26 Scale 1:1250 at A4
Smith Associates. 46 Wilcot, Pewsey, Wilts. SN9 5NS. Tel/Fax: 01672 562029			