


19 Bulbridge Barns

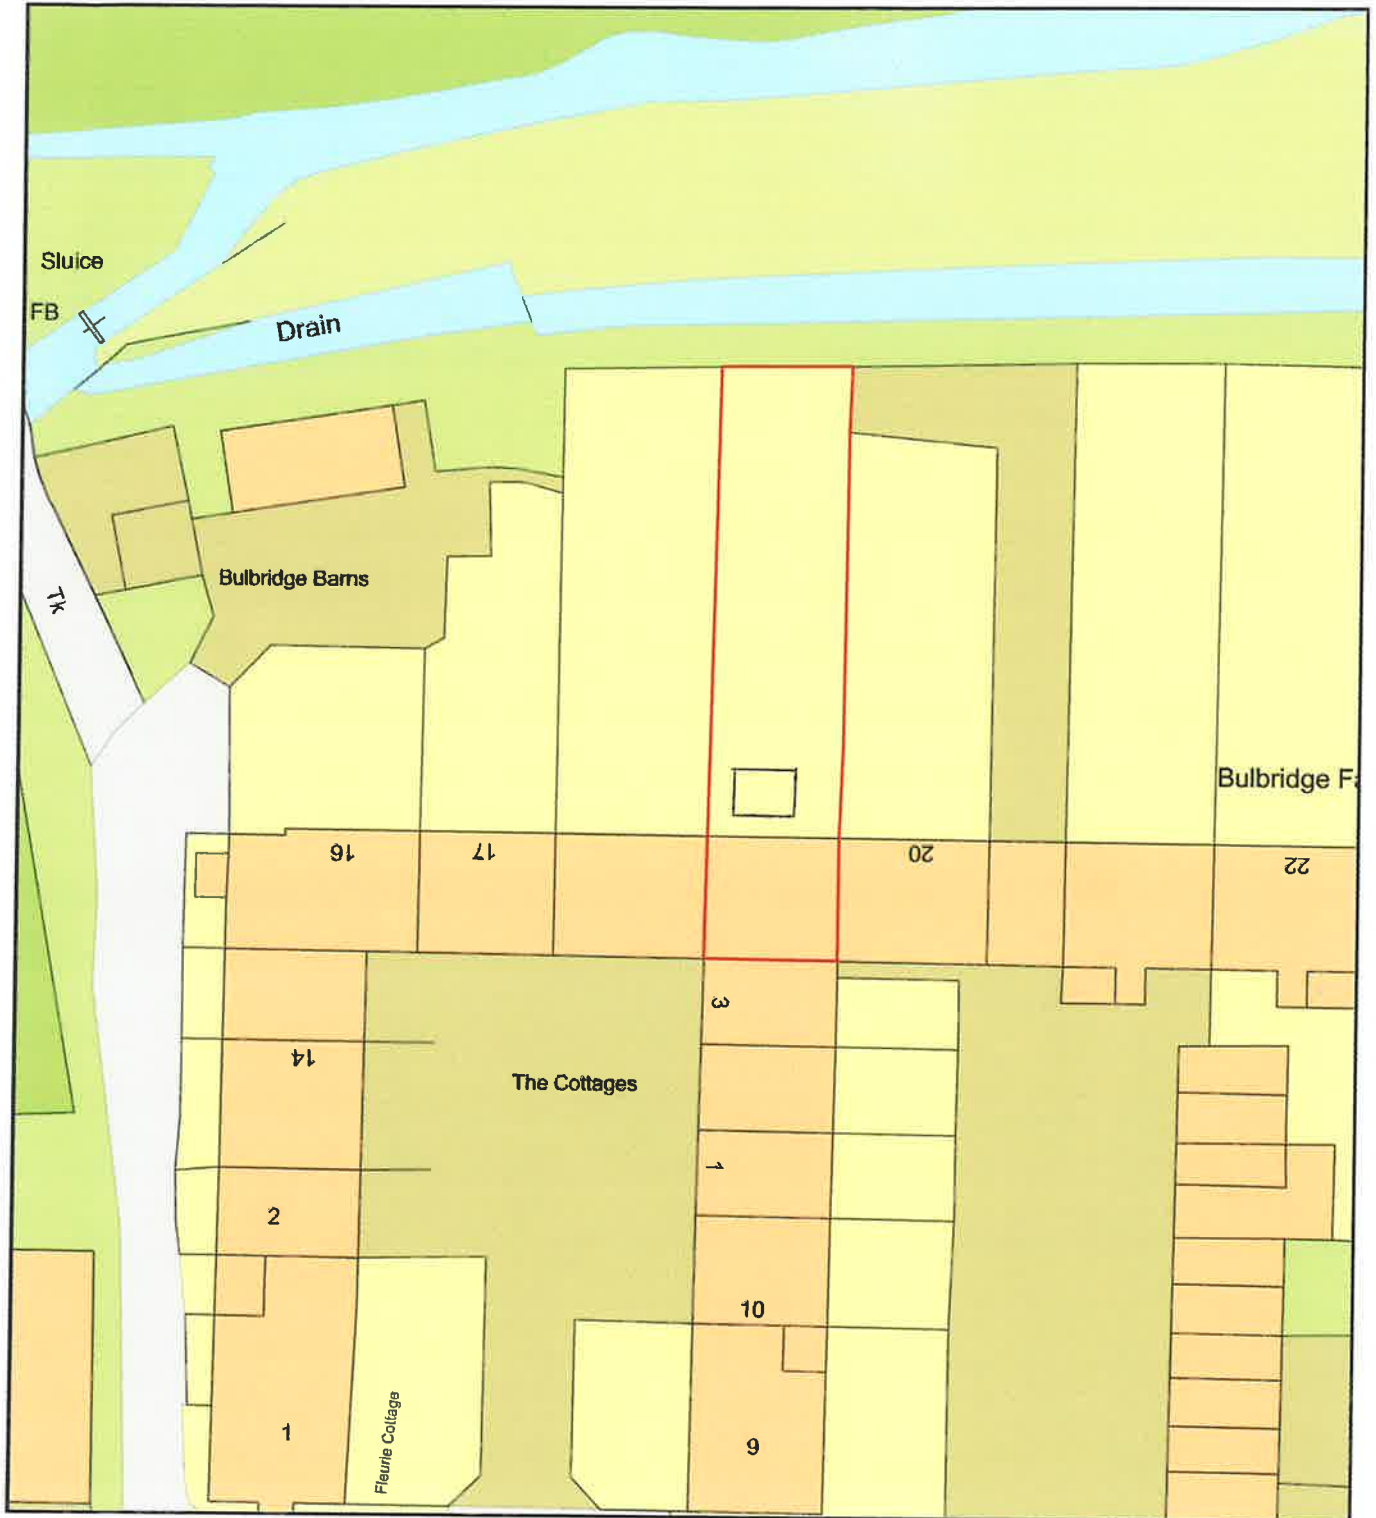

0 20
Metres



Plan Produced for: Mr Bernard Smith

Date Produced: 03 Oct 2026

Plan Reference Number: TQRQM26276140734503

Scale: 1:500 @ A4