





Plan View

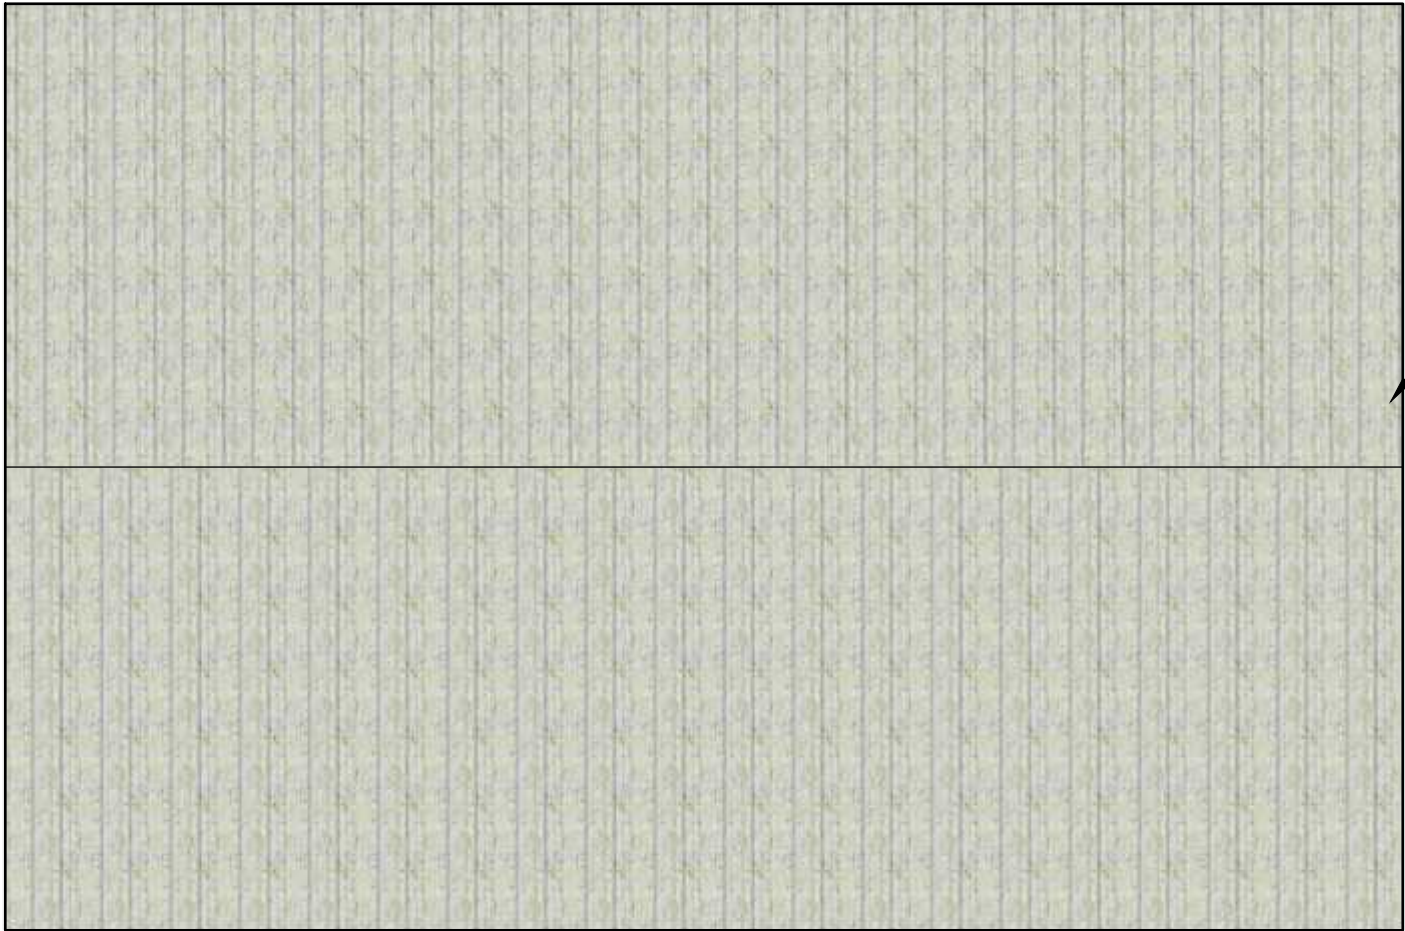


Corrugated fibre cement roof
Colour: Natural

Side Elevations

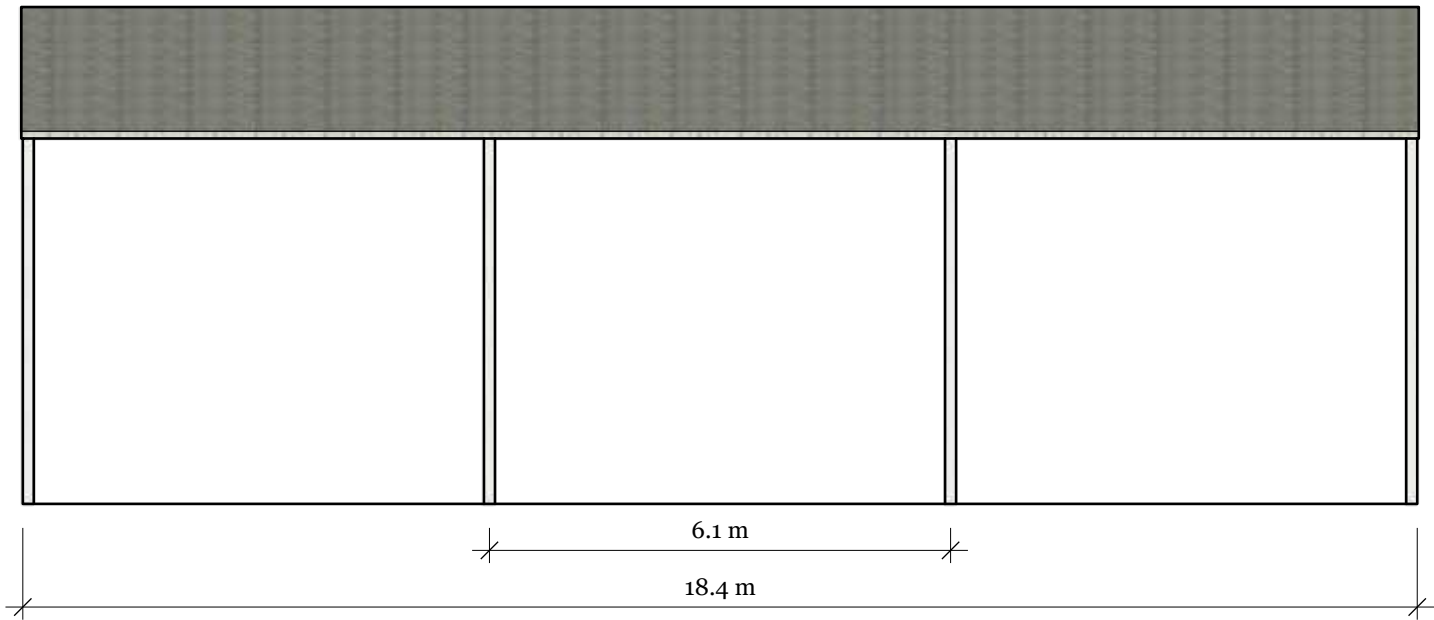

Gable End Elevations

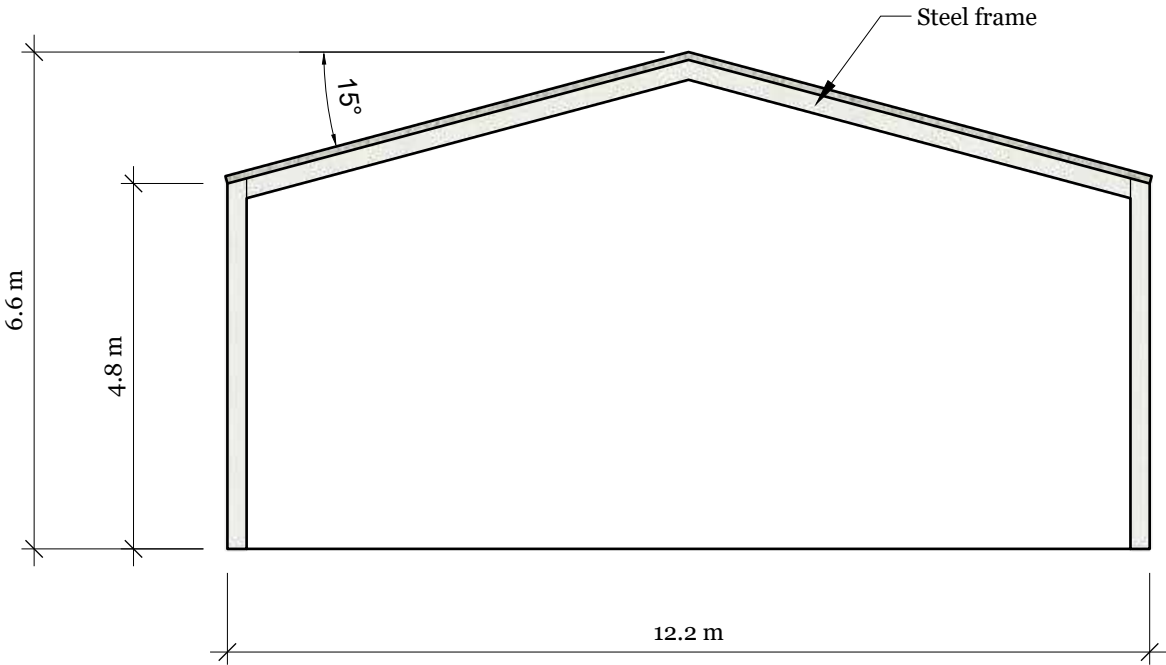

	Site Address:	Land at Manor Farm Worton Road Potterne SN10 5PP	Straw Barn	Drawing #: 26-053 Drawn Date: 28/08/2026 Drawn by: DF Scale 1:100 on A3 Paper	REVISIONS	
					MM/DD/YY	REMARKS
	Client: Groves Farming Partnership	Proposed Plan & Elevations			1	--/--/-- ...
					2	--/--/-- ...
					3	--/--/-- ...
					4	--/--/-- ...
					5	--/--/-- ...