
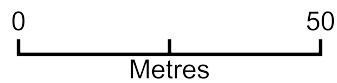


19 Bulbridge Barns - Location Plan

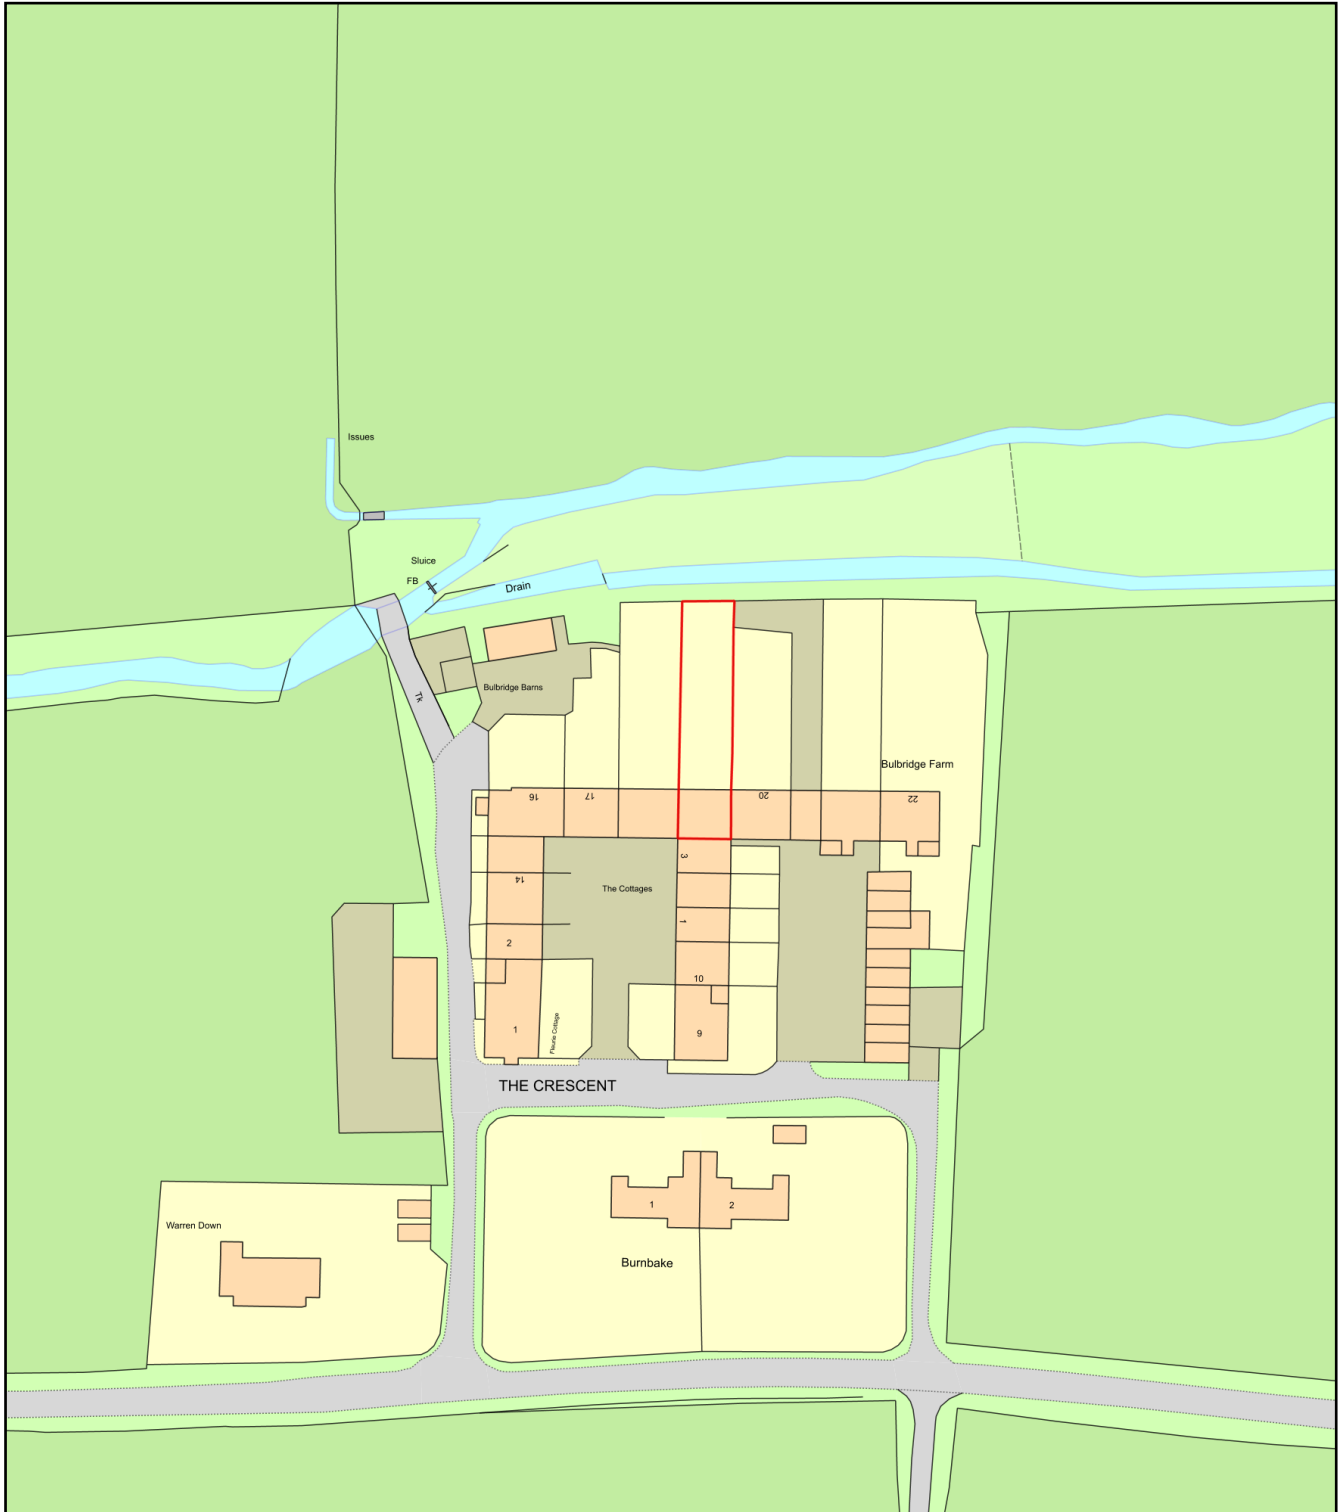

Plan Produced for: Mr Bernard Smith

Date Produced: 03 Oct 2026

Plan Reference Number: TQRQM26276140943116

Scale: 1:1250 @ A4