WEST

LAP

Attenuation

REFUSE STRATEGY LEGEND:

- Plots to place refuse on back of footpath
- Plots to place refuse in bin collection point
- Bin Collection Point (BCP)
- Communal Bin Storage
- Refuse Handler Walking Distance
- Homeowner Carry Distance From Dwelling To BCP

NOTE: Refer to Swept Path Analysis Drawing SK400

Communal Bin Store @ 1:50

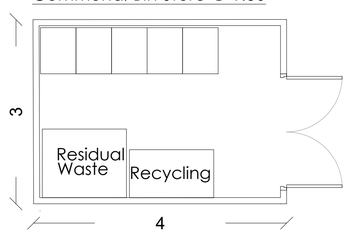

Plan

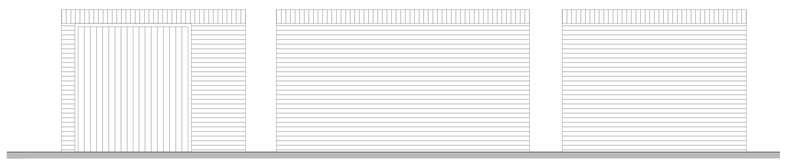

Front Side Rear

EDENSTONE

1st Floor, Building 102, Wales 1 Business Park
Magor, NP26 3DG. Tel - 01291674800

Project	Hillworth Road, Wiltshire					
Drawing	Proposed Refuse Strategy					
Status	RM Planning Application					
Project No.	HR-01	Drawn By	EV	Scale	1:500	@A1
Drawing No.	108	Checked By	MJ	Date	08.09.26	
Revision						

Rev	Date	By	Description

Scale 1:500

0 10m 20m 30m 40m 50m