Street Scene A-A

Street Scene B-B

Street Scene C-C

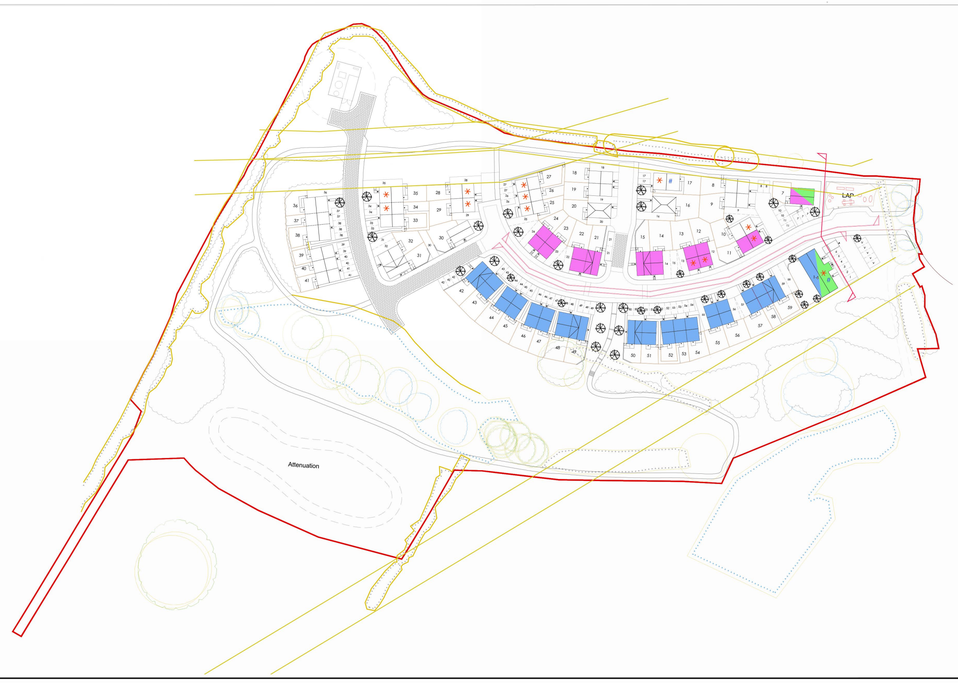

Key - NTS

Scale 1:200
0 4m 8m 12m 16m 20m

EDENSTONE
1st Floor, Building 102, Wales 1 Business Park
Magor, NP26 3DG. Tel - 01291674800

Project	Hillworth Road, Wiltshire					
Drawing	Street Scenes					
Status	RM PLANNING					
Project No.	HR-01	Drawn By	EV	Scale	1:200	@A1
Drawing No.	104	Checked By	MJ	Date	15.09.26	
Revision						

Rev	Date	By	Description