


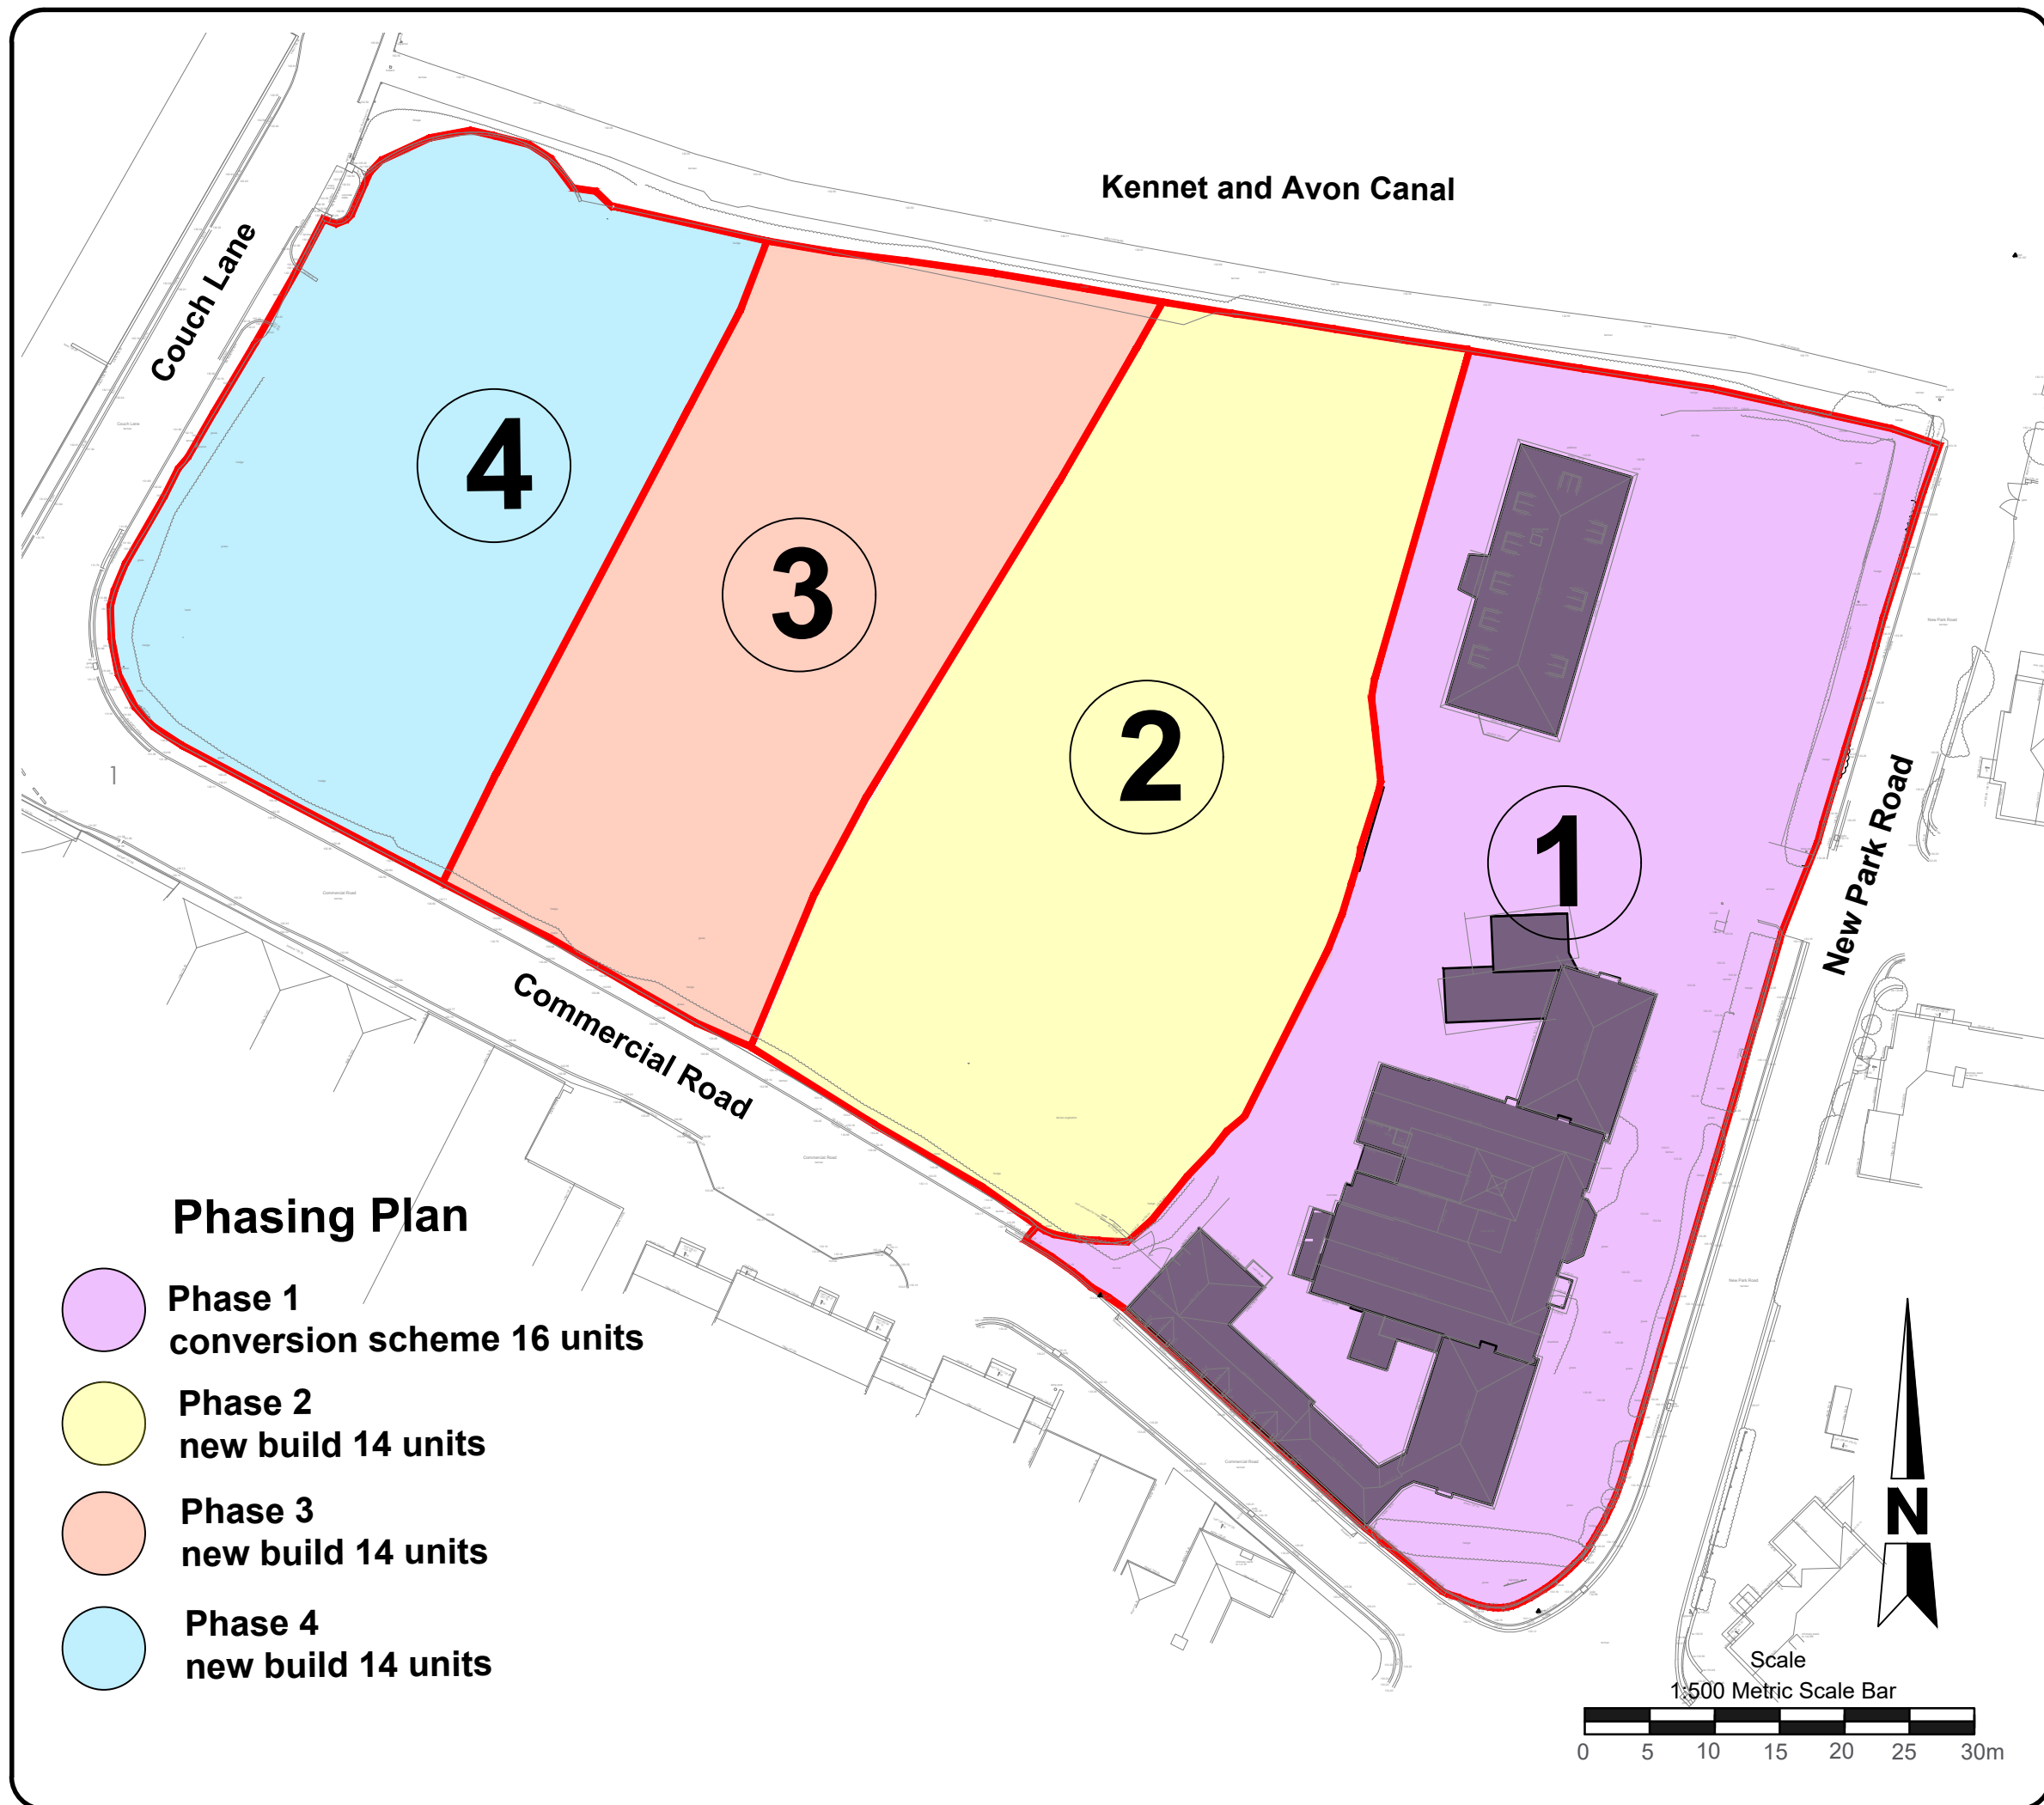

Note:
All designs and information conveyed are the intellectual property of APEX PLANNING DESIGN. The unauthorised copying, usage or distribution of this drawing or the contents of, in part or in whole is forbidden without express permission. All dimensions to be checked on site and any discrepancy immediately reported to APEX PLANNING DESIGN.
©Copyright all rights reserved. APEX PLANNING DESIGN 2023.
The drawings produced are Apex Planning Design interpretation of an approved third party design.

Client

Gainsborough Group
Construction Ltd

Job

Devizes Community Hospital Site
New Park Road
Devizes
Wiltshire
SN10 1EF

Title

Phasing Plan

Scale

1:500@A3

Date

June 2025

Drawn

Stewart Maxwell BSc. (Hons)

Drg Number

APD-04-25-05 A

Revisions

A 9-7-25 schematic blocks omitted..

**APEX
PLANNING
DESIGN**

Email: stewart@apexpd.co.uk