


SECTION A-A

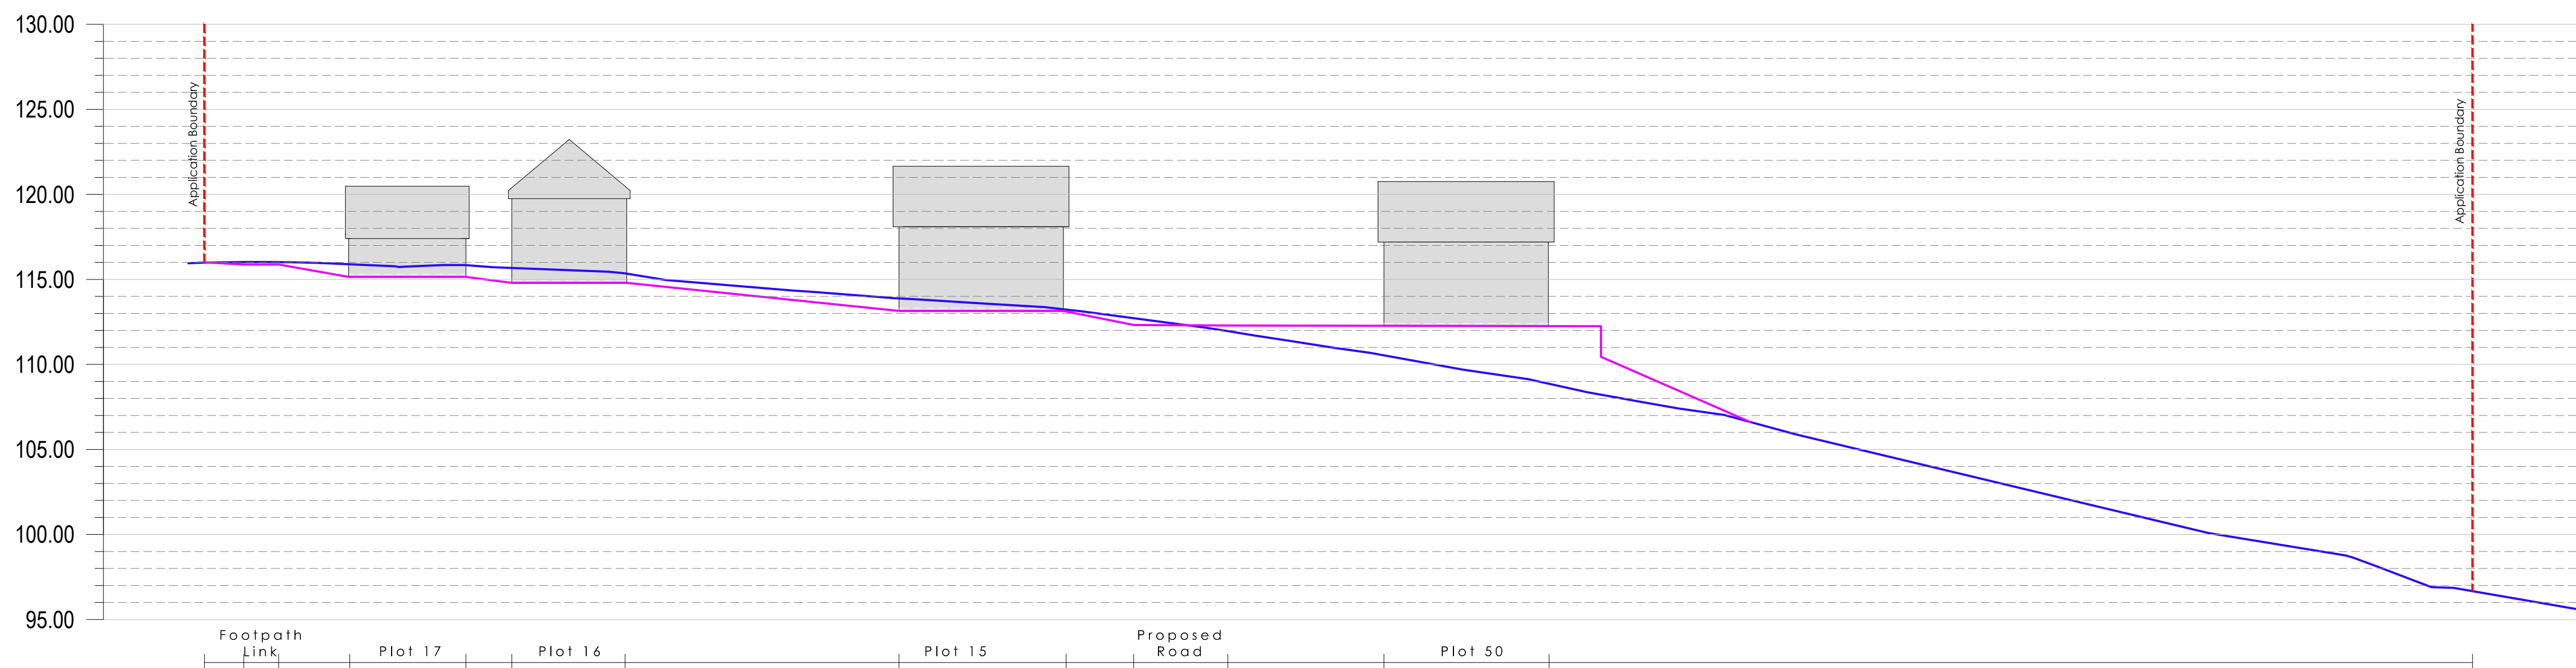

SECTION B-B



	Project	Hillworth Road, Wiltshire				
	Drawing	Proposed Site Sections				
	Status	RM PLANNING				
	Project No.	HR-01	Drawn By	DA	Scale	1:250 @A1
	Drawing No.	110	Checked By		Date	Sept 2026
Revision						

1st Floor, Building 102, Wales 1 Business Park
Magor, NP26 3DG, Tel + 01291674800

LEGEND
— = EXISTING GROUND PROFILE
— = PROPOSED GROUND PROFILE
NOTE: FFL = +/- 450mm

