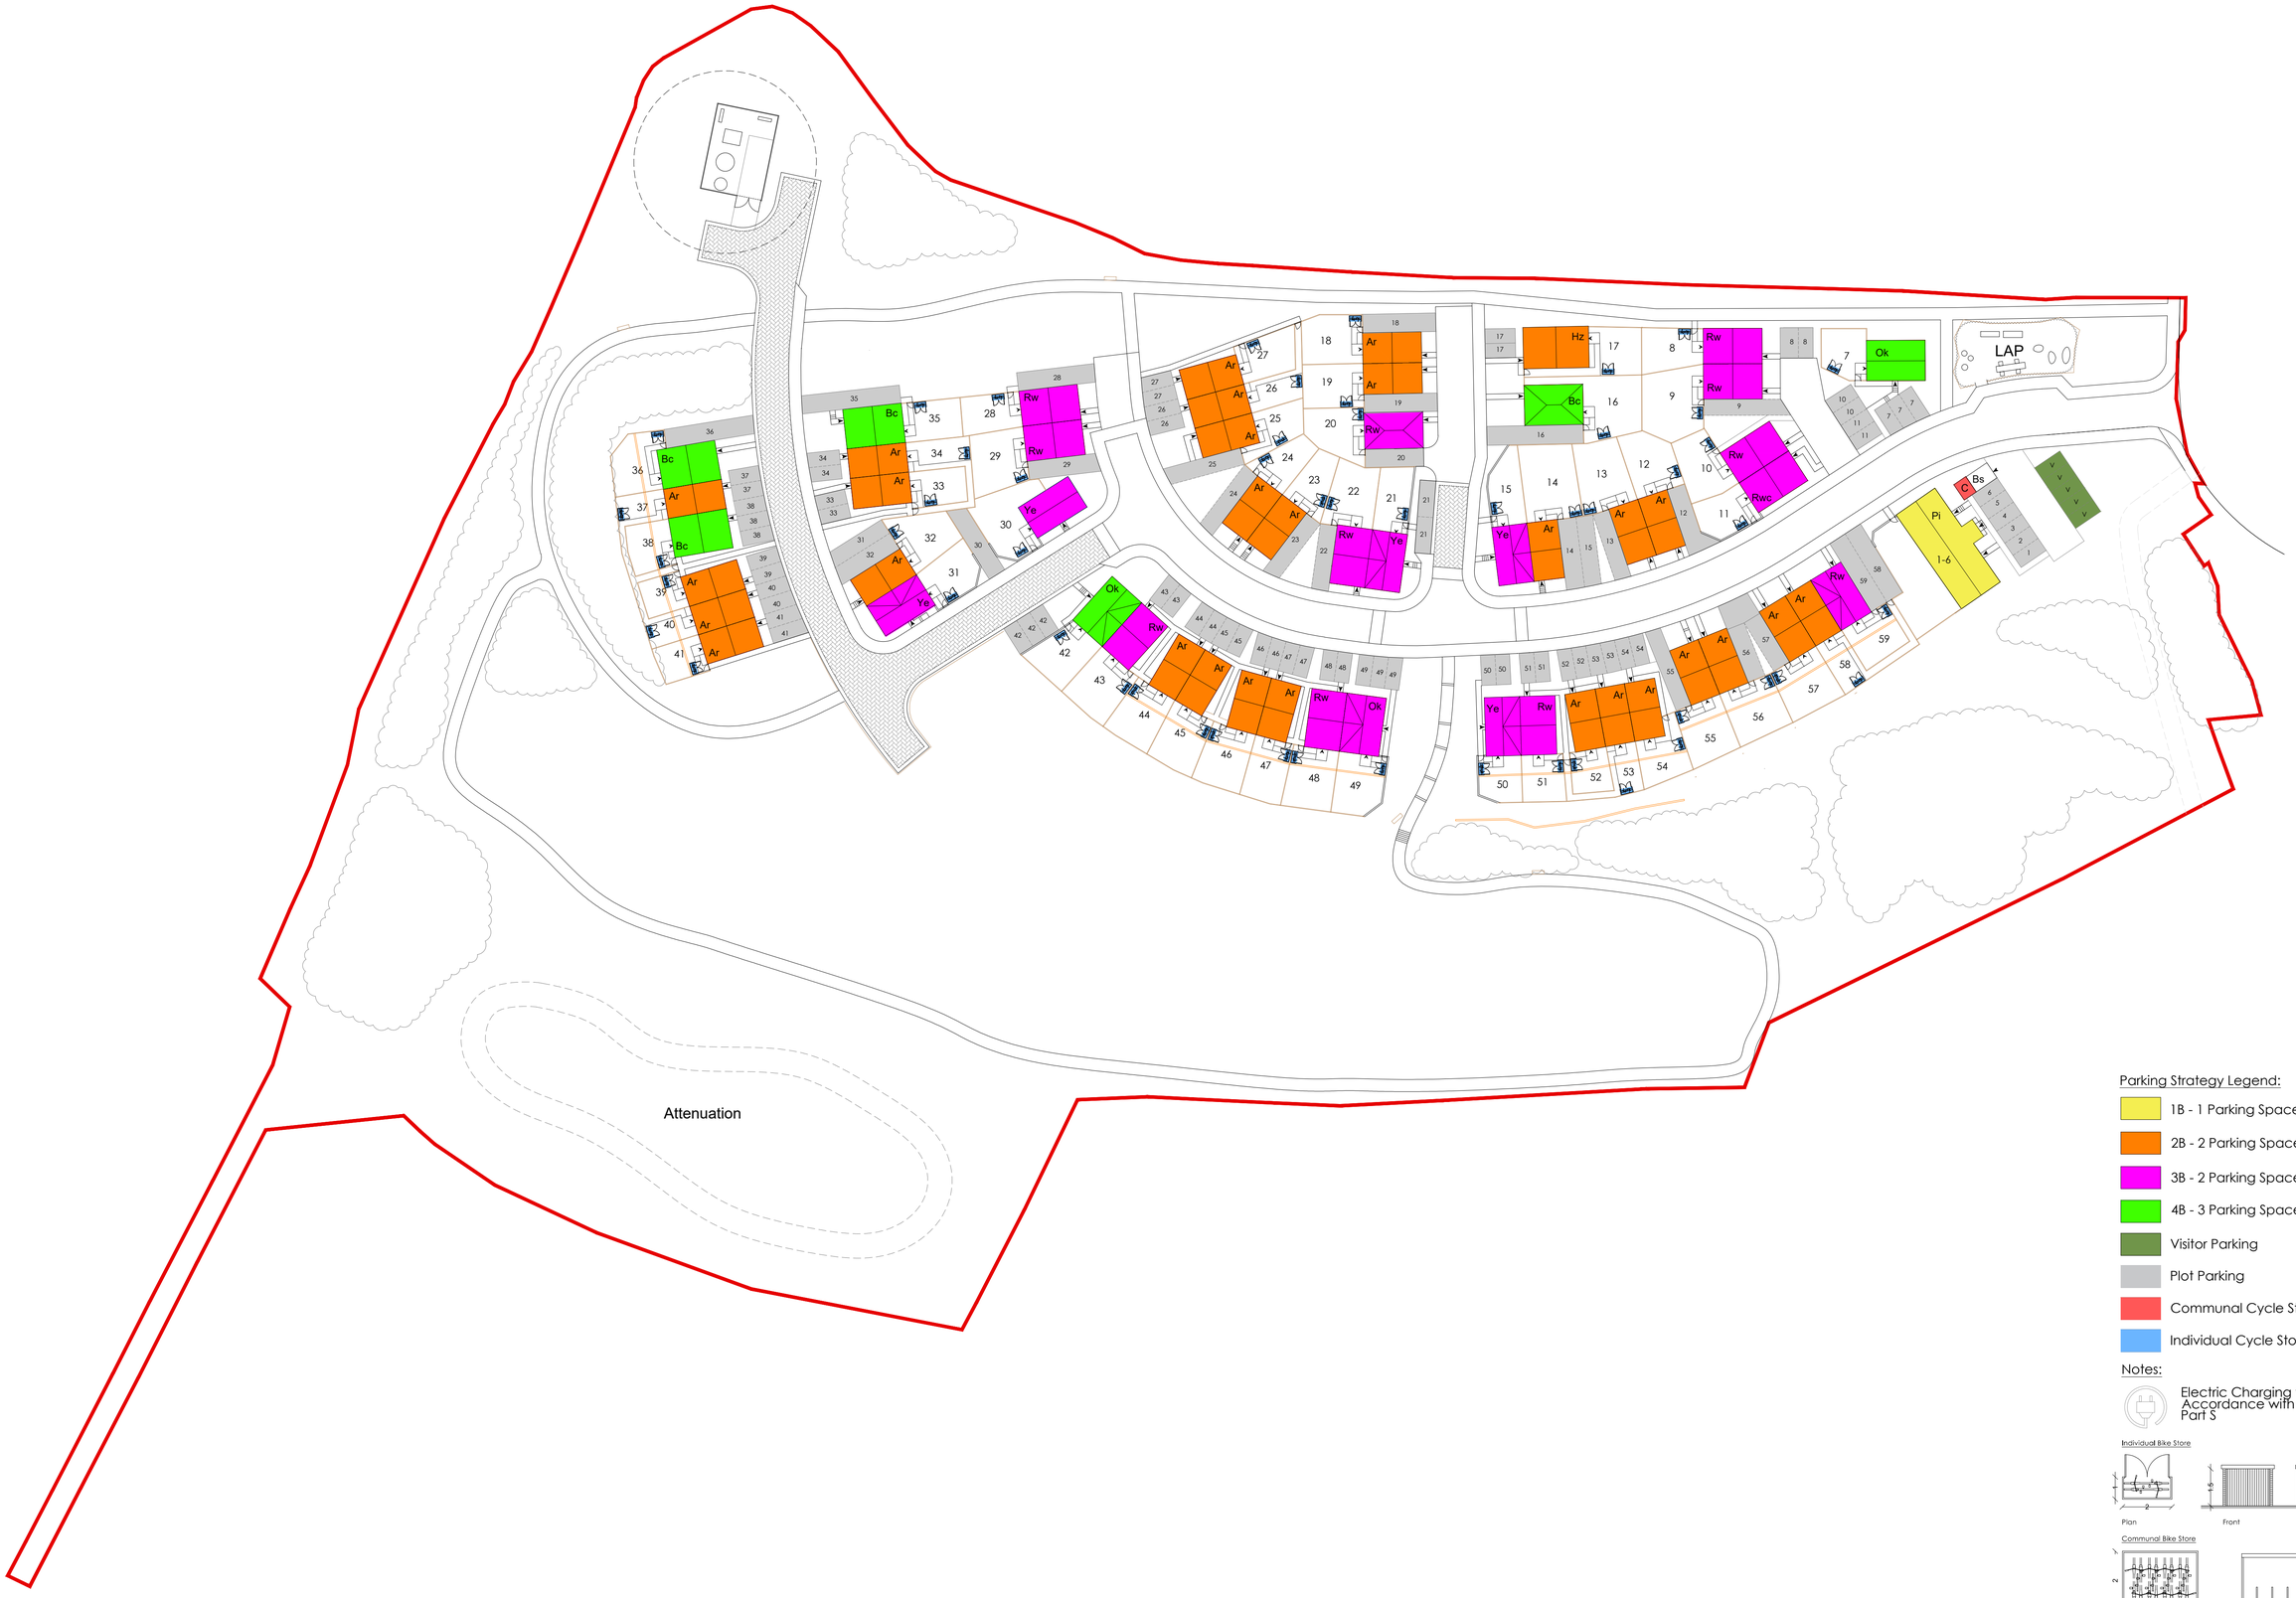

Parking Strategy Legend:

- 1B - 1 Parking Space
- 2B - 2 Parking Spaces
- 3B - 2 Parking Spaces
- 4B - 3 Parking Spaces
- Visitor Parking
- Plot Parking
- Communal Cycle Store
- Individual Cycle Store

Notes:

Electric Charging to Dwellings in Accordance with Building Regulations Part S

Individual Bike Store

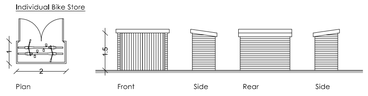

Communal Bike Store

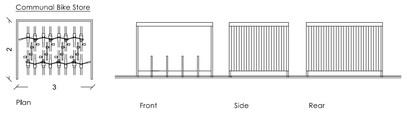

EDENSTONE

1st Floor, Building 102, Wales 1 Business Park
Magor, NP26 3DG. Tel - 01291674800

Project	Hillworth Road, Wiltshire				
Drawing	Parking & Cycling Layout				
Status	RM Planning Application				
Project No.	HR-01	Drawn By	EV	Scale	1:500 @A1
Drawing No.	106	Checked By	MJ	Date	04.10.26
Revision					

Rev	Date	By	Description

Scale 1:500

0 10m 20m 30m 40m 50m

N