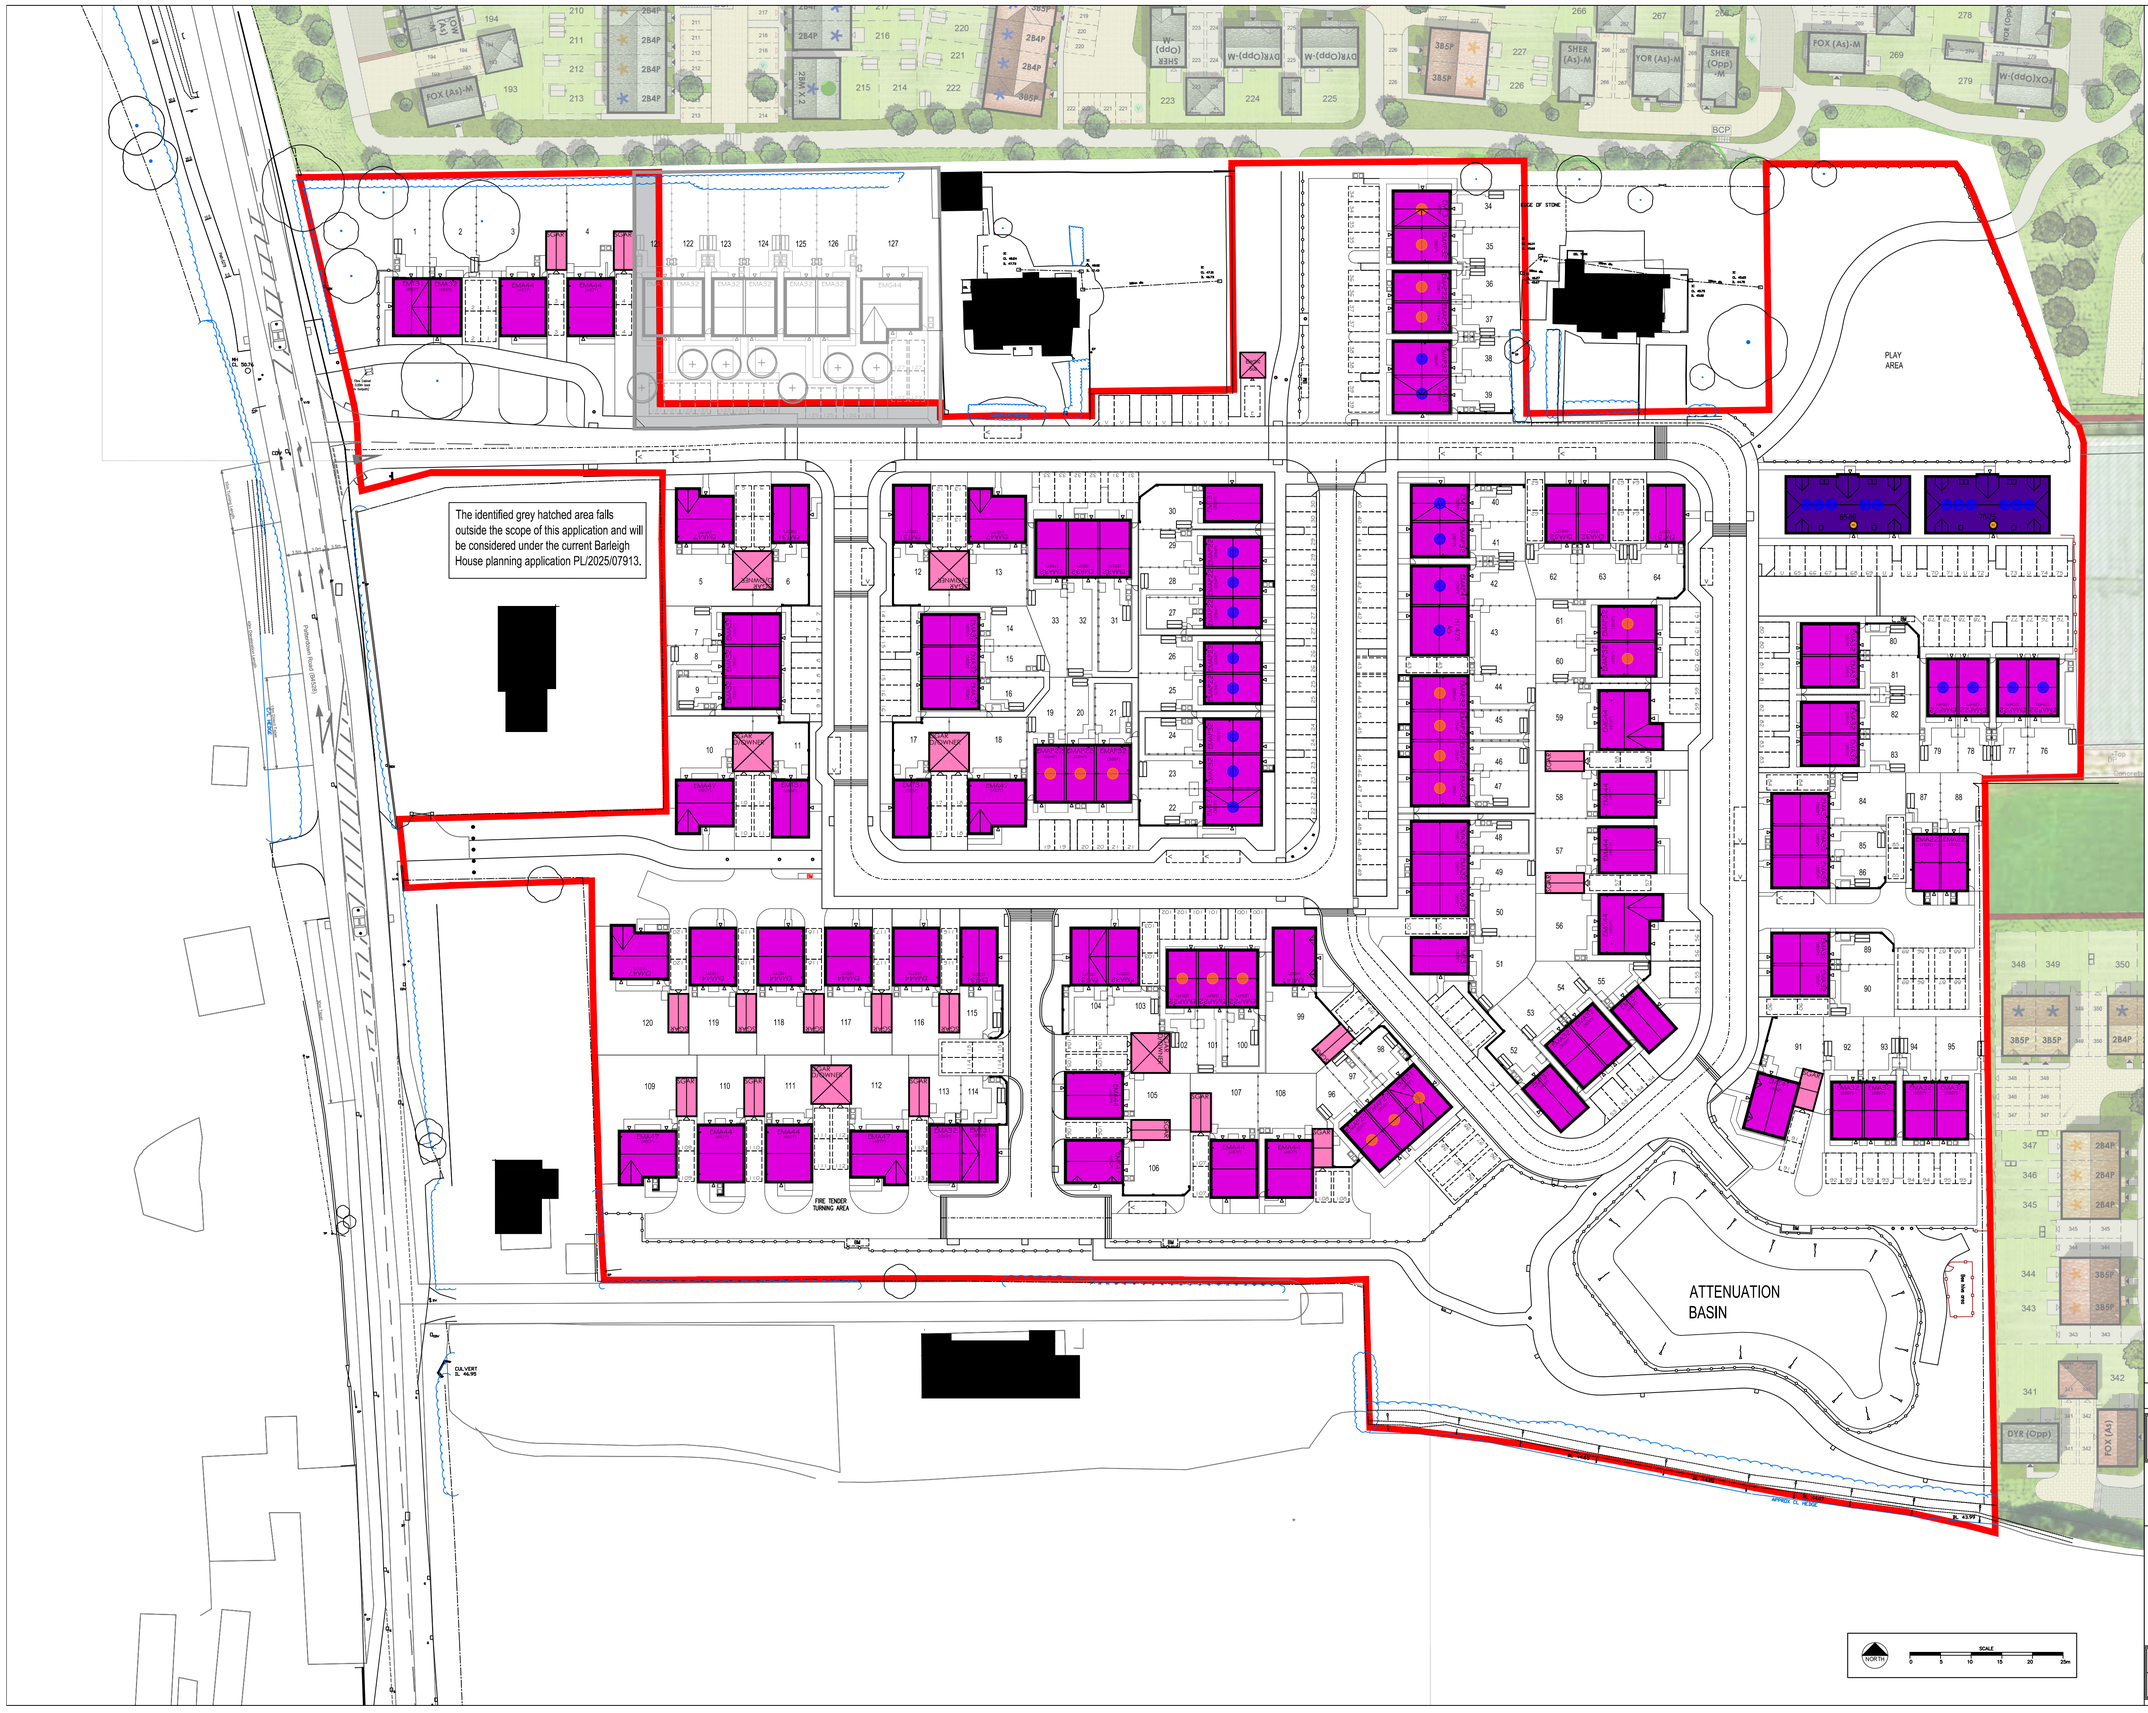

NOTES:

STOREY HEIGHTS KEY

STOREY HEIGHTS

- 1 STOREY
- 2 STOREYS
- 2.5 STOREYS

REV	DATE	DESCRIPTION	DRAWN
A	22.04.24	Updated in accordance with Planning layout.	AJY
B	20.05.24	Updated in accordance with Planning layout.	AJY
C	18.07.24	Updated in accordance with Planning layout.	JK
D	02.07.26	Updated in accordance with Planning layout.	AJY
E	29.09.26	Updated to reflect the adjacent Barleigh House application.	AY

PROJECT SHOWELL NURSERIES CHIPPENHAM

TITLE HEIGHTS LAYOUT

Taylor Wimpey Bristol
Ground Floor
730 Waterside Drive
Aztec West
Almondsbury
Bristol BS31 2AU
T 01454 628400
F 01454 628401
DX 124894 Almondsbury 3
www.taylorwimpey.com

Taylor Wimpey

DRN	SCALE	LAND CODE	DRAWING NUMBER	REV
AY	1:500		PL-05	E
DATE 17.12.20				