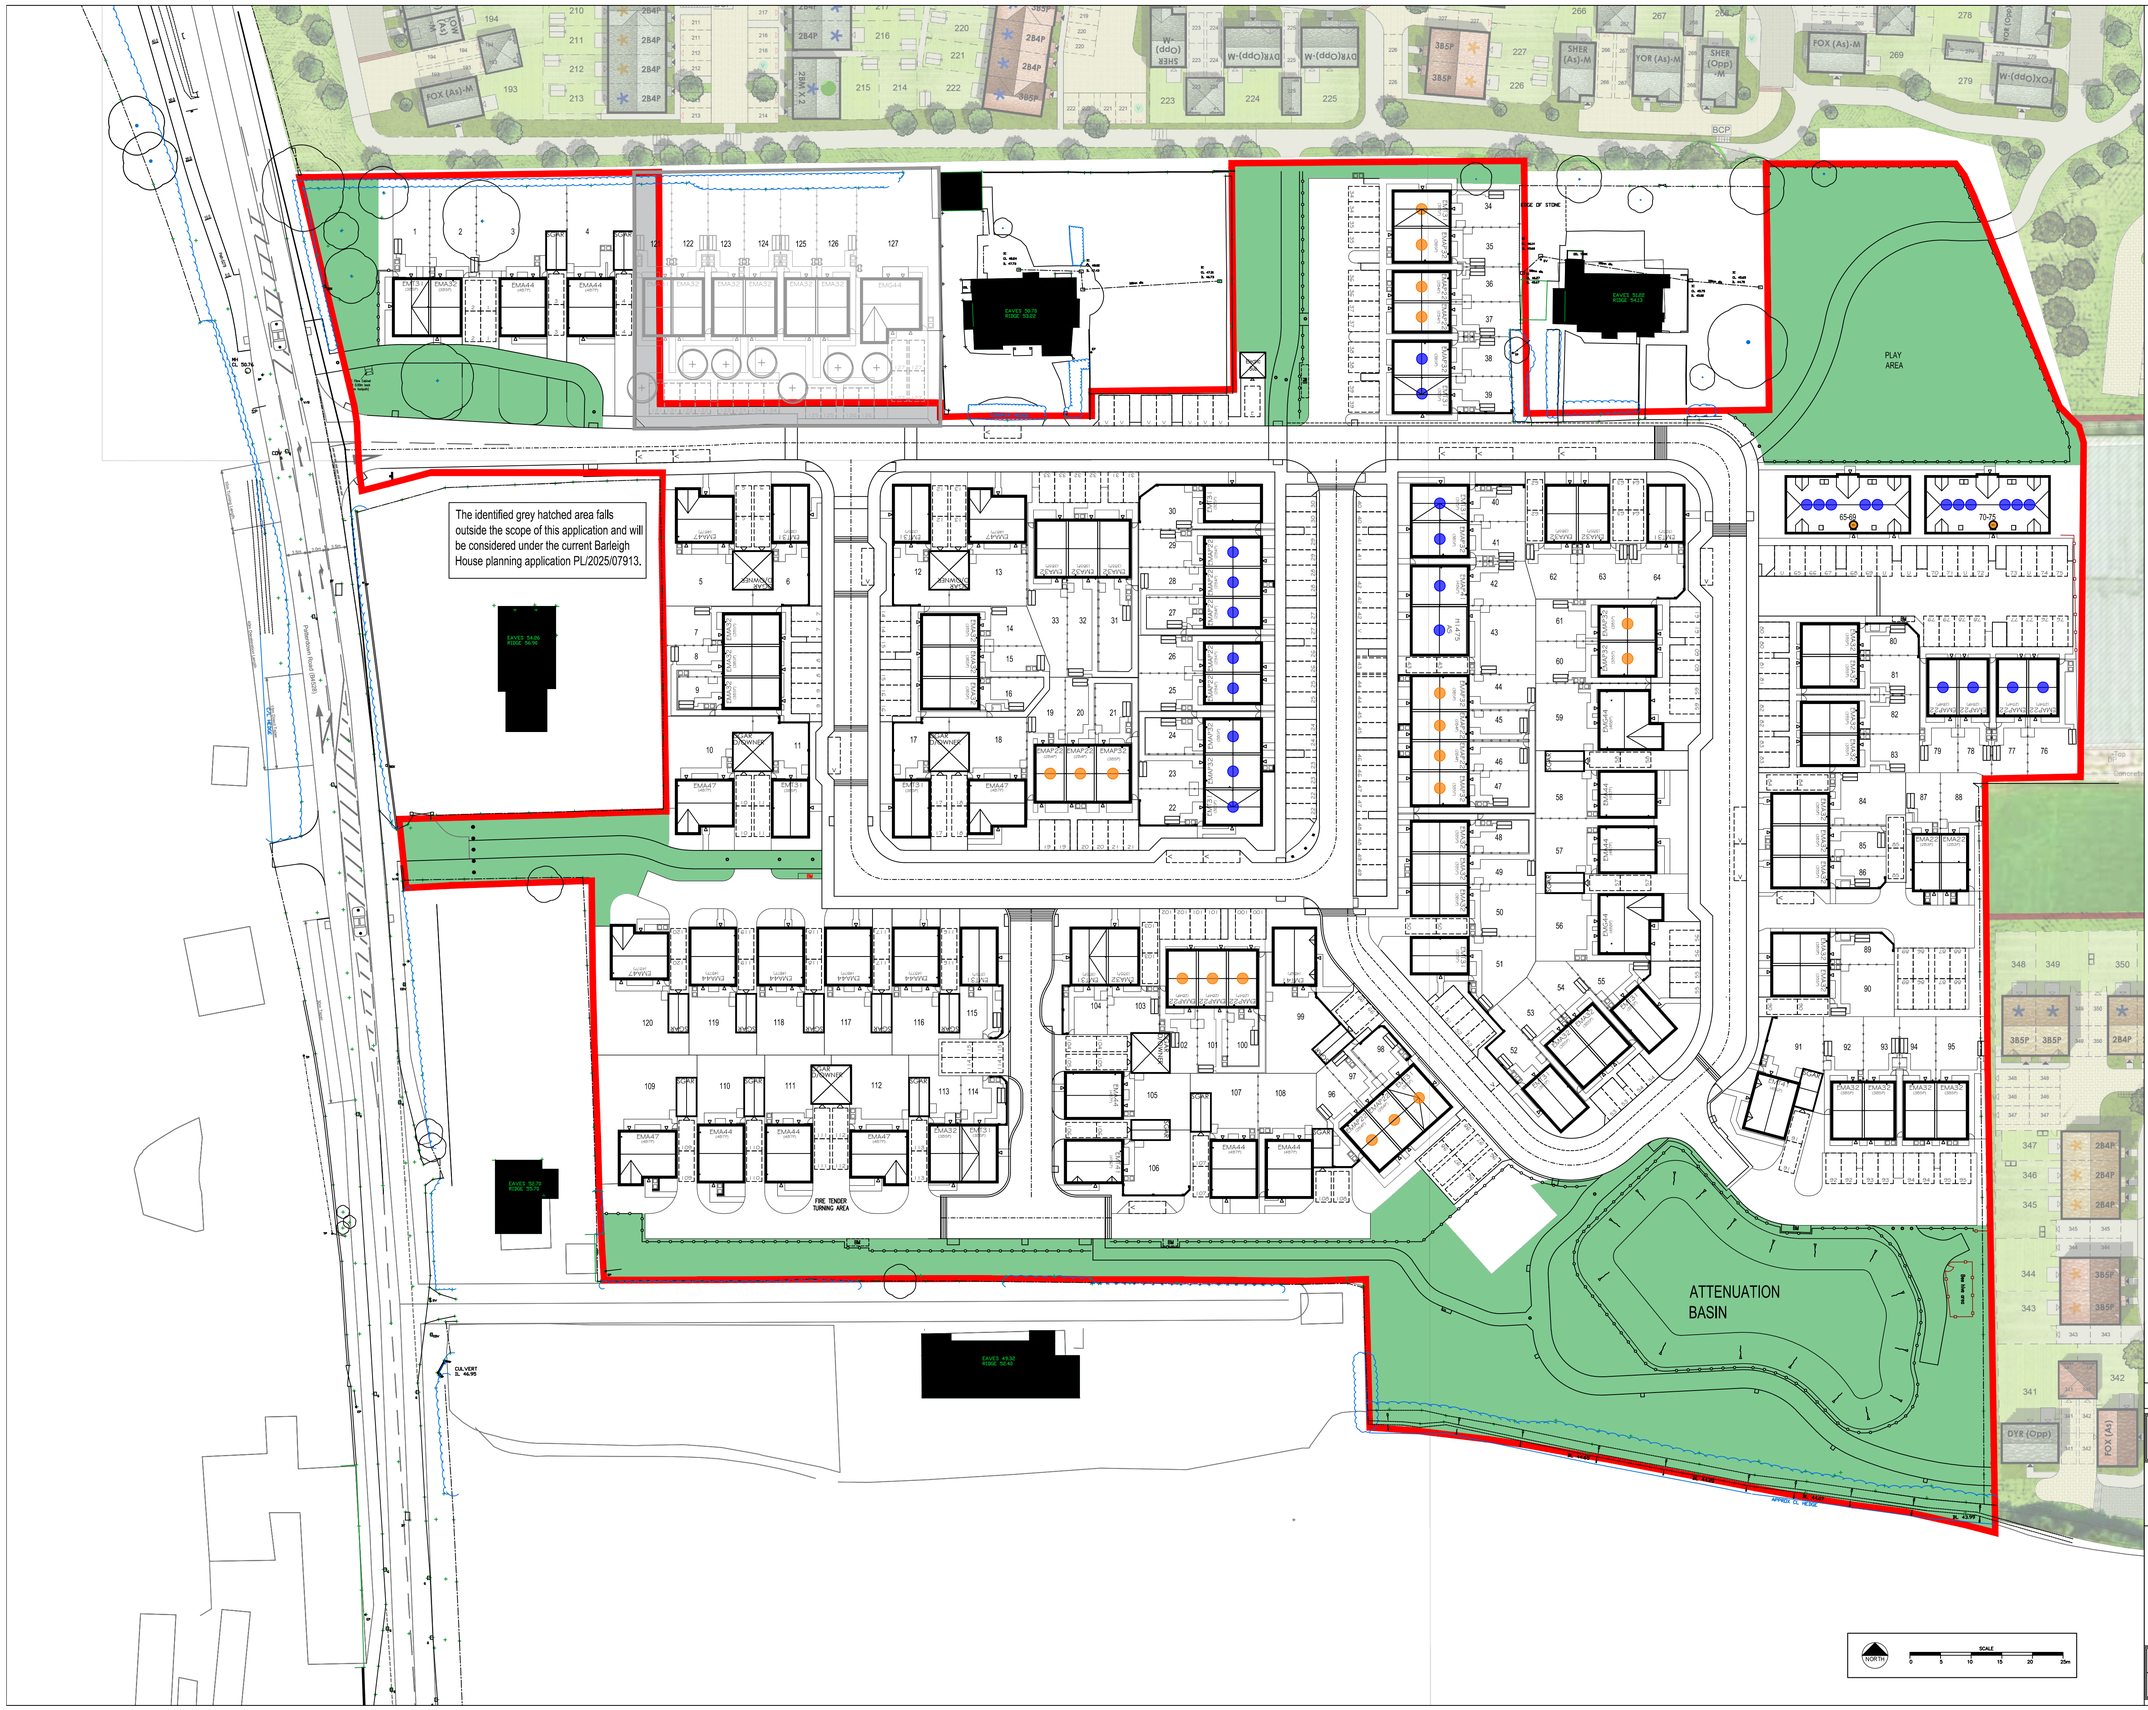

NOTES:

OPEN SPACE KEY

OPEN SPACE

OPEN SPACE = 9,002 square meters

OPEN SPACE REQUIREMENTS

S106 = 7,722 square meters

REV	DATE	DESCRIPTION	DRAWN
A	22.04.24	Updated in accordance with Planning layout.	AJY
B	20.05.24	Updated in accordance with Planning layout.	AJY
C	18.07.24	Updated in accordance with Planning layout.	JK
D	02.07.26	Updated in accordance with Planning layout.	AJY
E	29.09.26	Updated to reflect the adjacent Barleigh House application.	AY

PROJECT SHOWELL NURSERIES CHIPPENHAM

TITLE

OPEN SPACE LAYOUT

Taylor Wimpey Bristol
Ground Floor
730 Waterside Drive
Aztec West
Almondsbury
Bristol BS31 2AU
T 01454 628400
F 01454 628401
DX 124894 Almondsbury 3
www.taylorwimpey.com

Taylor Wimpey

DRN	SCALE	LAND CODE	DRAWING NUMBER	REV
JK	1:500		PL-07	E
DATE 07.03.24				