


This drawing is copyright of CLARK & MASLIN Ltd and may not be copied or reproduced without permission.
Figured dimensions are to be taken in preference to scaled dimensions.
Large scale drawings to have preference to small scale drawings.
Dimensions for fixed-in items are to be checked on site prior to manufacture.

REV	DETAIL OF REVISION	BY	DATE
-----	--------------------	----	------

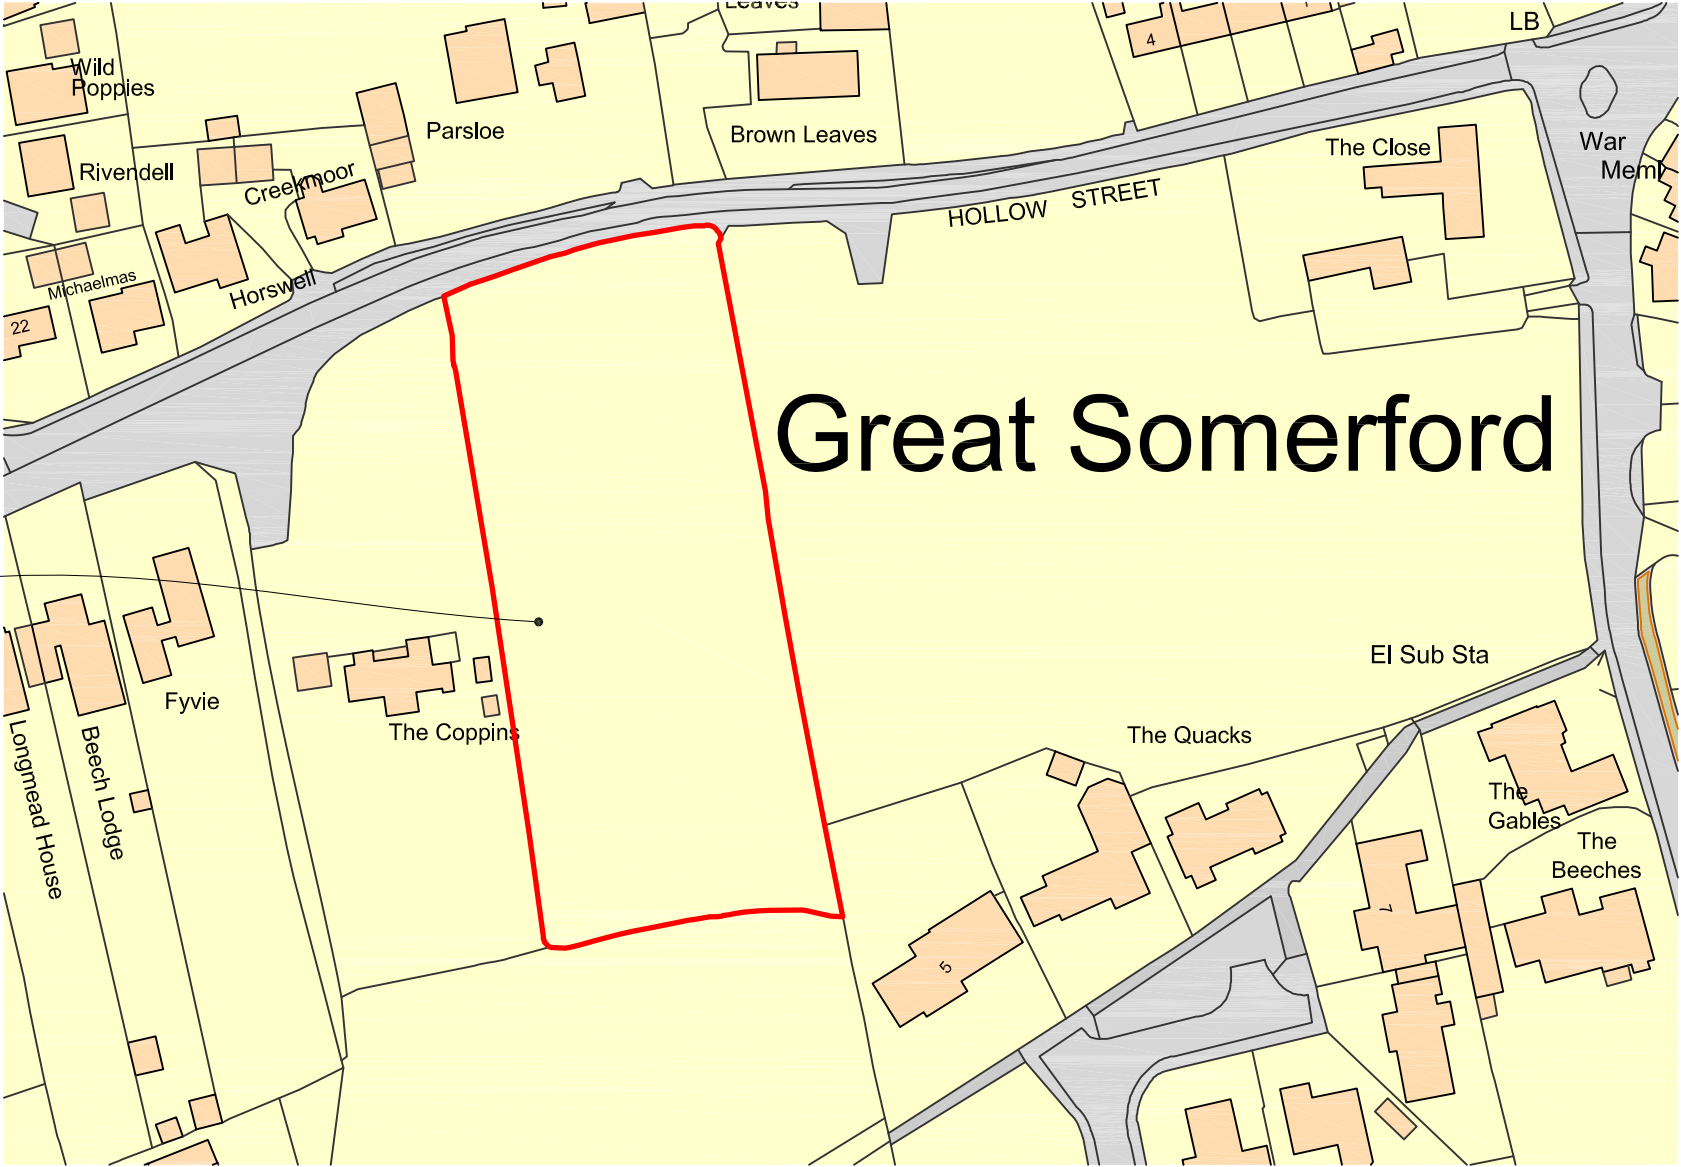

THE SITE



SURVEY DRAWING



CLARK & MASLIN
Unit 5, Charlton Business Park
Crudwell Road, Malmesbury
Wiltshire, SN16 9RU
Telephone: 01666 822911
www.clarkandmaslin.co.uk
Planning Architecture Conservation

Client MR K LEWIS			
Project PROPOSED RESIDENTIAL DEVELOPMENT, LAND OPPOSITE PARSLÖE, GREAT SOMERFORD, WILTSHIRE			
Description SITE LOCATION PLAN			
Scale 1:1250	PG Size A3	Drawn -	Date AUG '26
Drawing No 5972/01		Revision -	