



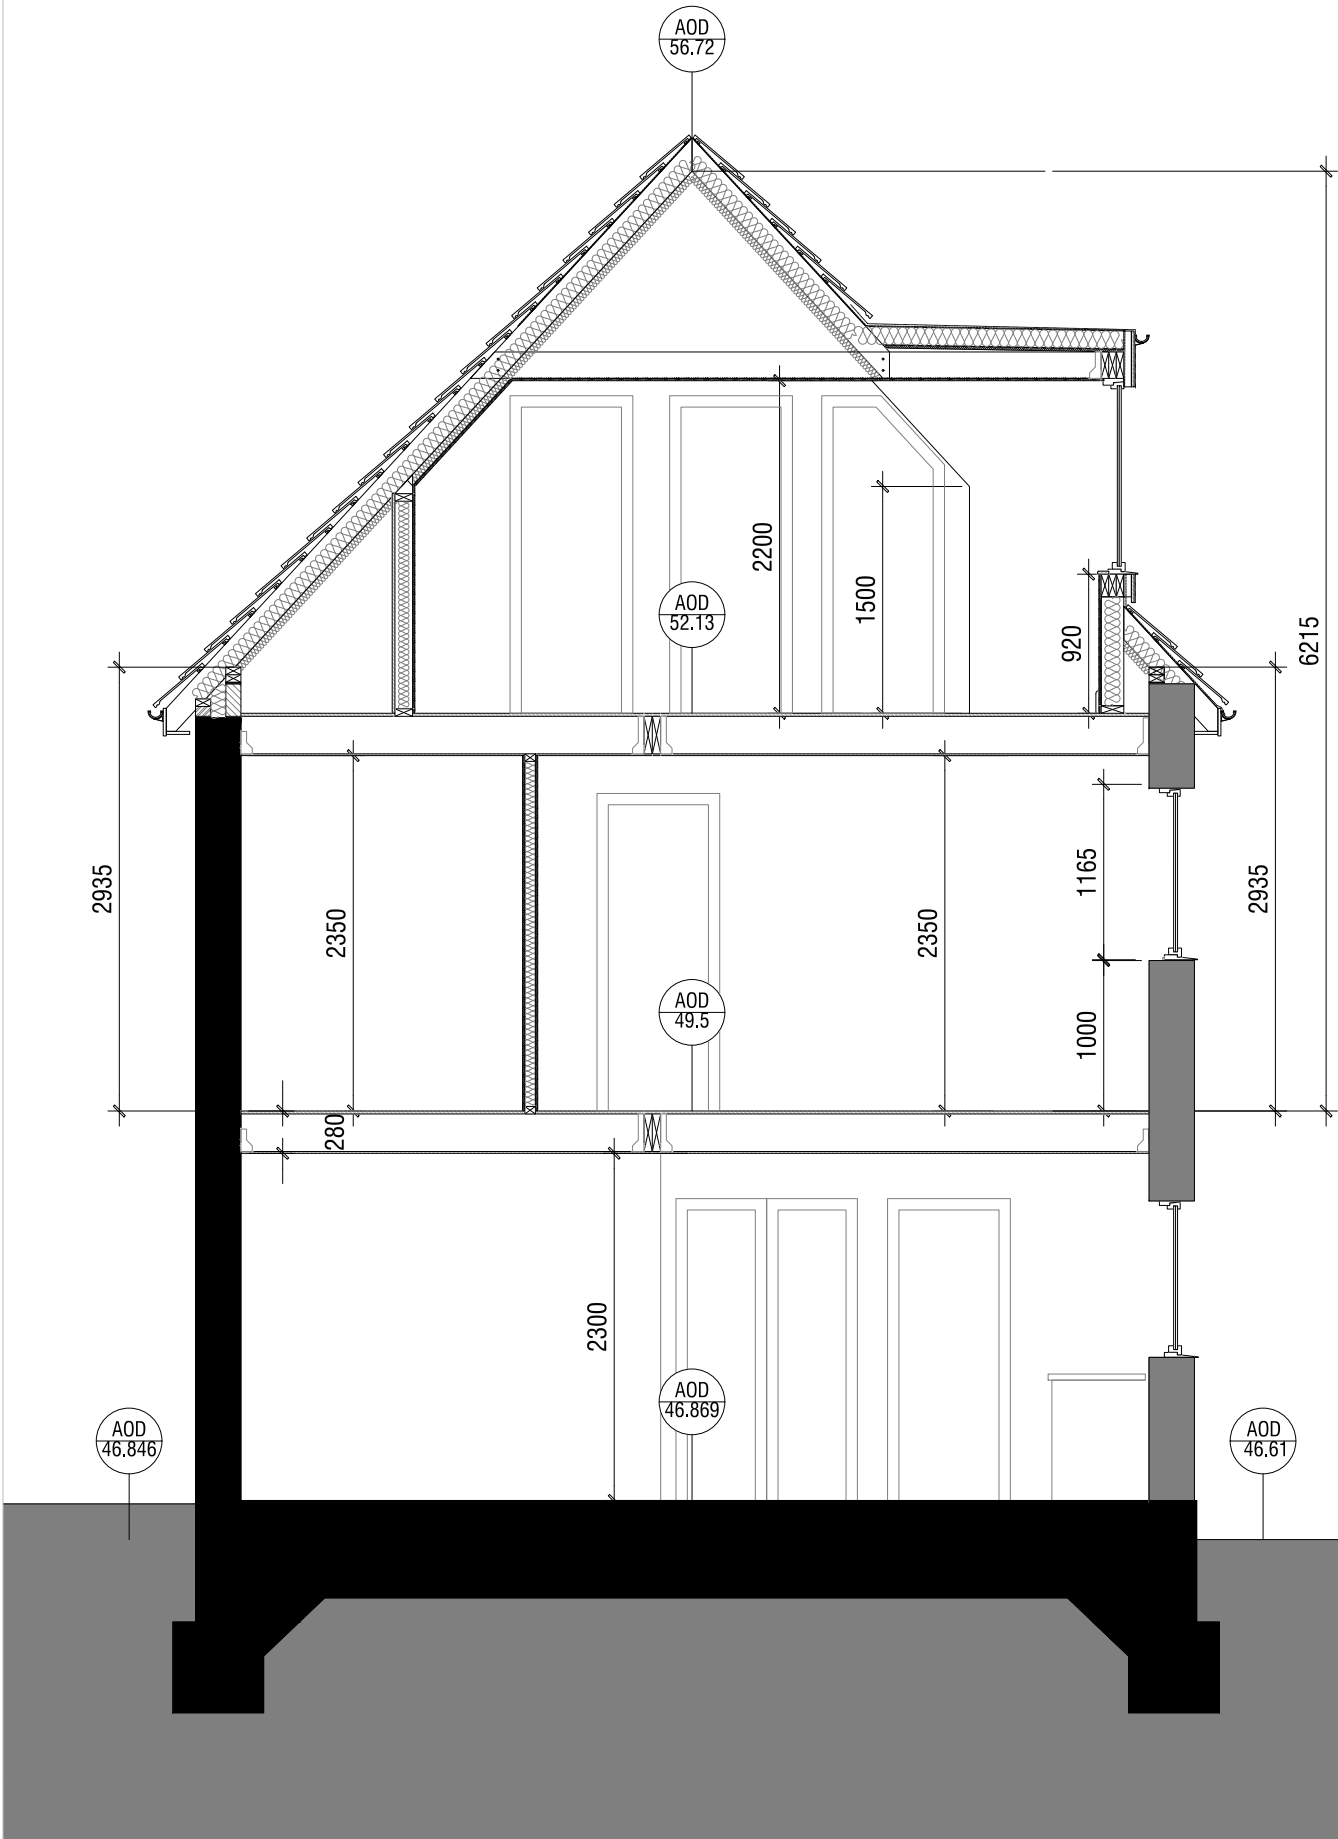

01 - Detailed Section

- General Notes:**
- Do not scale drawings other than for planning purposes and refer only to figured dimensions.
 - Contractor is to raise any concerns of discrepancies in this drawing and that of what is noted on site to the architect before building works commence.
 - In the circumstance that the drawing relates to an existing building or setting, the contractor is to confirm there is no conflict between this drawings dimensions and the actual building/settings dimensions.
 - Refer to all other project consultants and specialists relevant drawings and specifications.
 - It is the contractor responsibility to ensure all site dimensions, levels and setting out is in line with the architects drawings.
 - Refer to the Structural Engineers drawings for full details on structure where necessary

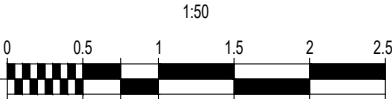

P2	08.10.26	First Issue Planning
P1	30.06.26	Planning
Rev:	Date:	Revision History:

T: 01722 680 419
M: 07810 647 790
W: info@esdon-architecture.com

Project:
26-019
42 - 44 Winchester Street

Designed by:	Name:	Date:	Checked:	Name:	Date:
Drawn By:	EE		Approved:	EE	

Scale: @A3
1:50

Status:
PLANNING

Drawing Title:
Detailed Section

Drawing No: 21-300	Rev: P2
------------------------------	-------------------