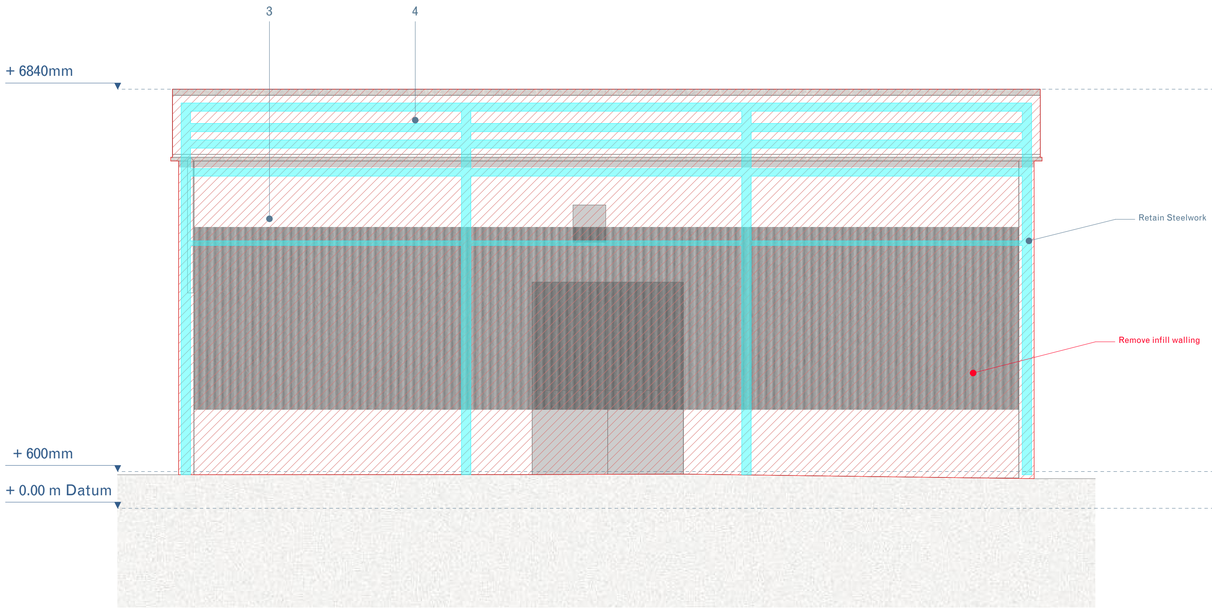

EAST ELEVATION - BUILDING B

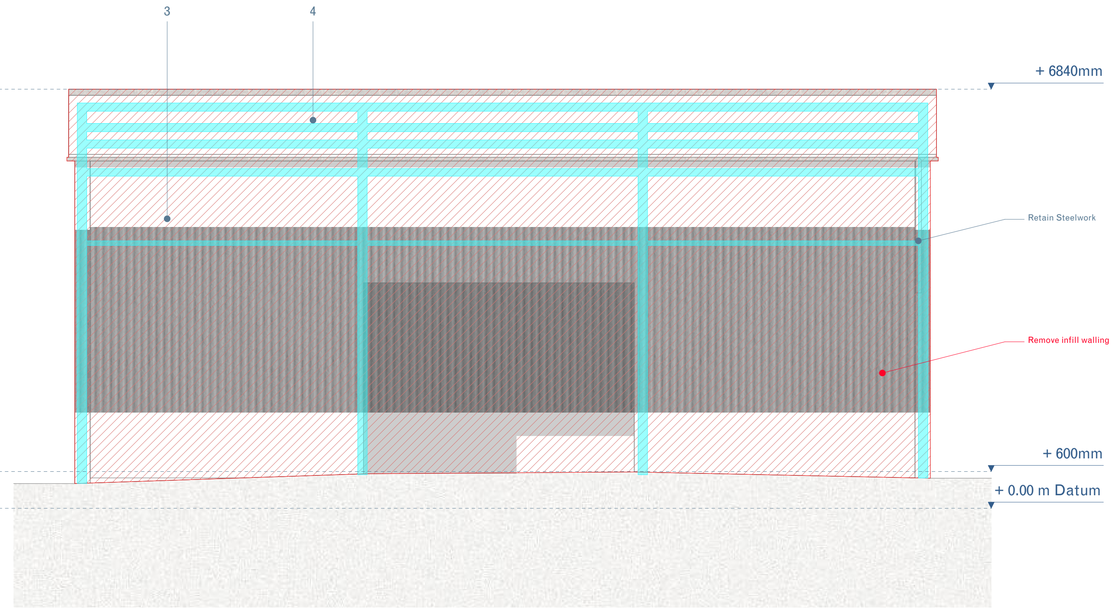

WEST ELEVATION - BUILDING B

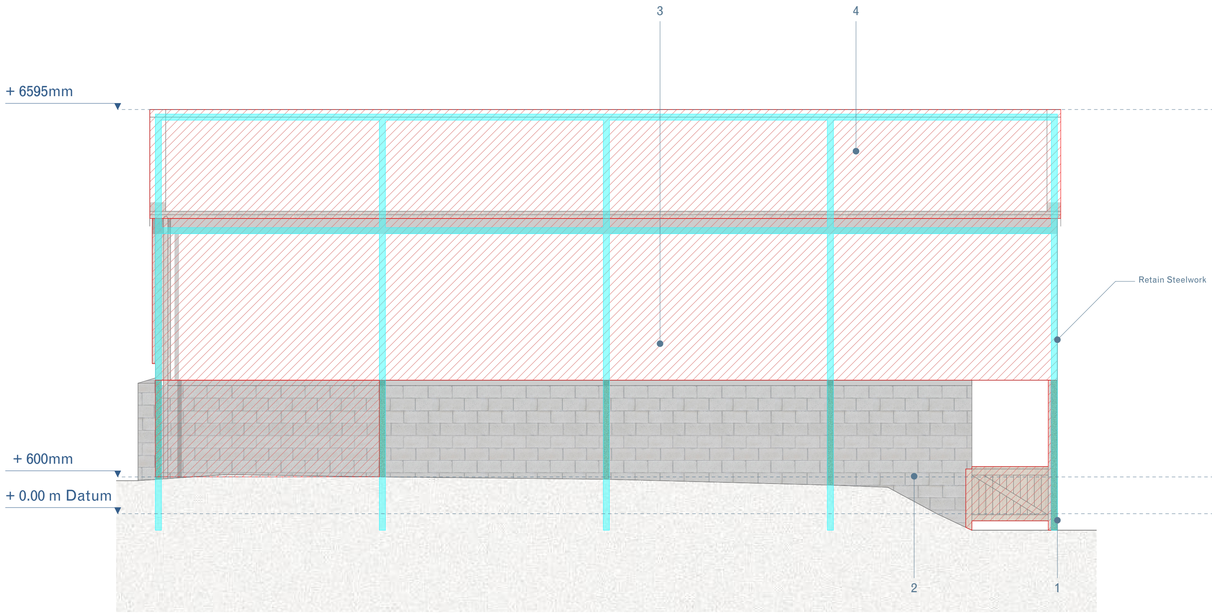

EAST ELEVATION - BUILDING A

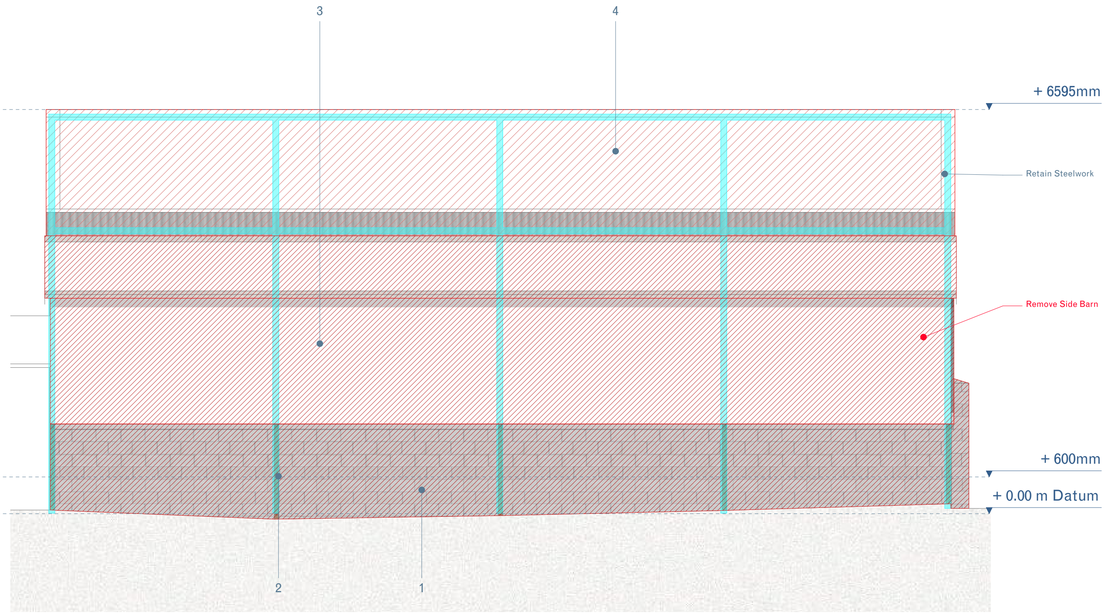

WEST ELEVATION - BUILDING A

General Notes

Existing topographical and building survey information based on R&S CONSULTANTS LTD , 24018-1 , 24018-2 , 24018-3 & 24018-4.

Key

Demolition

Existing / Retain

Existing Materials

1. Concrete Blockwork
2. Structural Steel Framework
3. Corrugated Cladding
4. Corrugated Roofing Sheets

Drawing Scale 1:50 0 500 1000 2000 5000mm

Paper Scale 1:1 0 10 20 30 40 50 60 70 80 90 100mm

© Copyright

This drawing is the property of Tuckey Design Studio Ltd. Copyright and intellectual property of all information shown is reserved by them. The drawing is issued on the condition that it is not copied either wholly, or in part, without written consent from Tuckey Design Studio Ltd, except for planning purposes. Drawings not to be scaled, except for planning purposes. Contractor to work to figurative dimensions only. All dimensions to be checked on site before commencement of work or shop drawings. This drawing is to be read in conjunction with the specification when issued.

Rev.	Notes	Date	Drawn/ Checked
-	Planning Issue	04 August 2026	JD/FB

Tuckey Design Studio
studio@tuckeydesign.com

London
+44 (0)20 8960 1909
58 Milson Road
London W14 0LB
United Kingdom

Switzerland
+44 (0)41 8871406
Gotthardstrasse 44
6490 Andermatt
Switzerland

Project: Wilsford barn
Job Number: 0302
Sheet Title: Demolition - East & West Elevation
Scale at A1: 1:50
Drawing Number: TDS_0302_03_044
Scale at A3: 1:100

Planning